


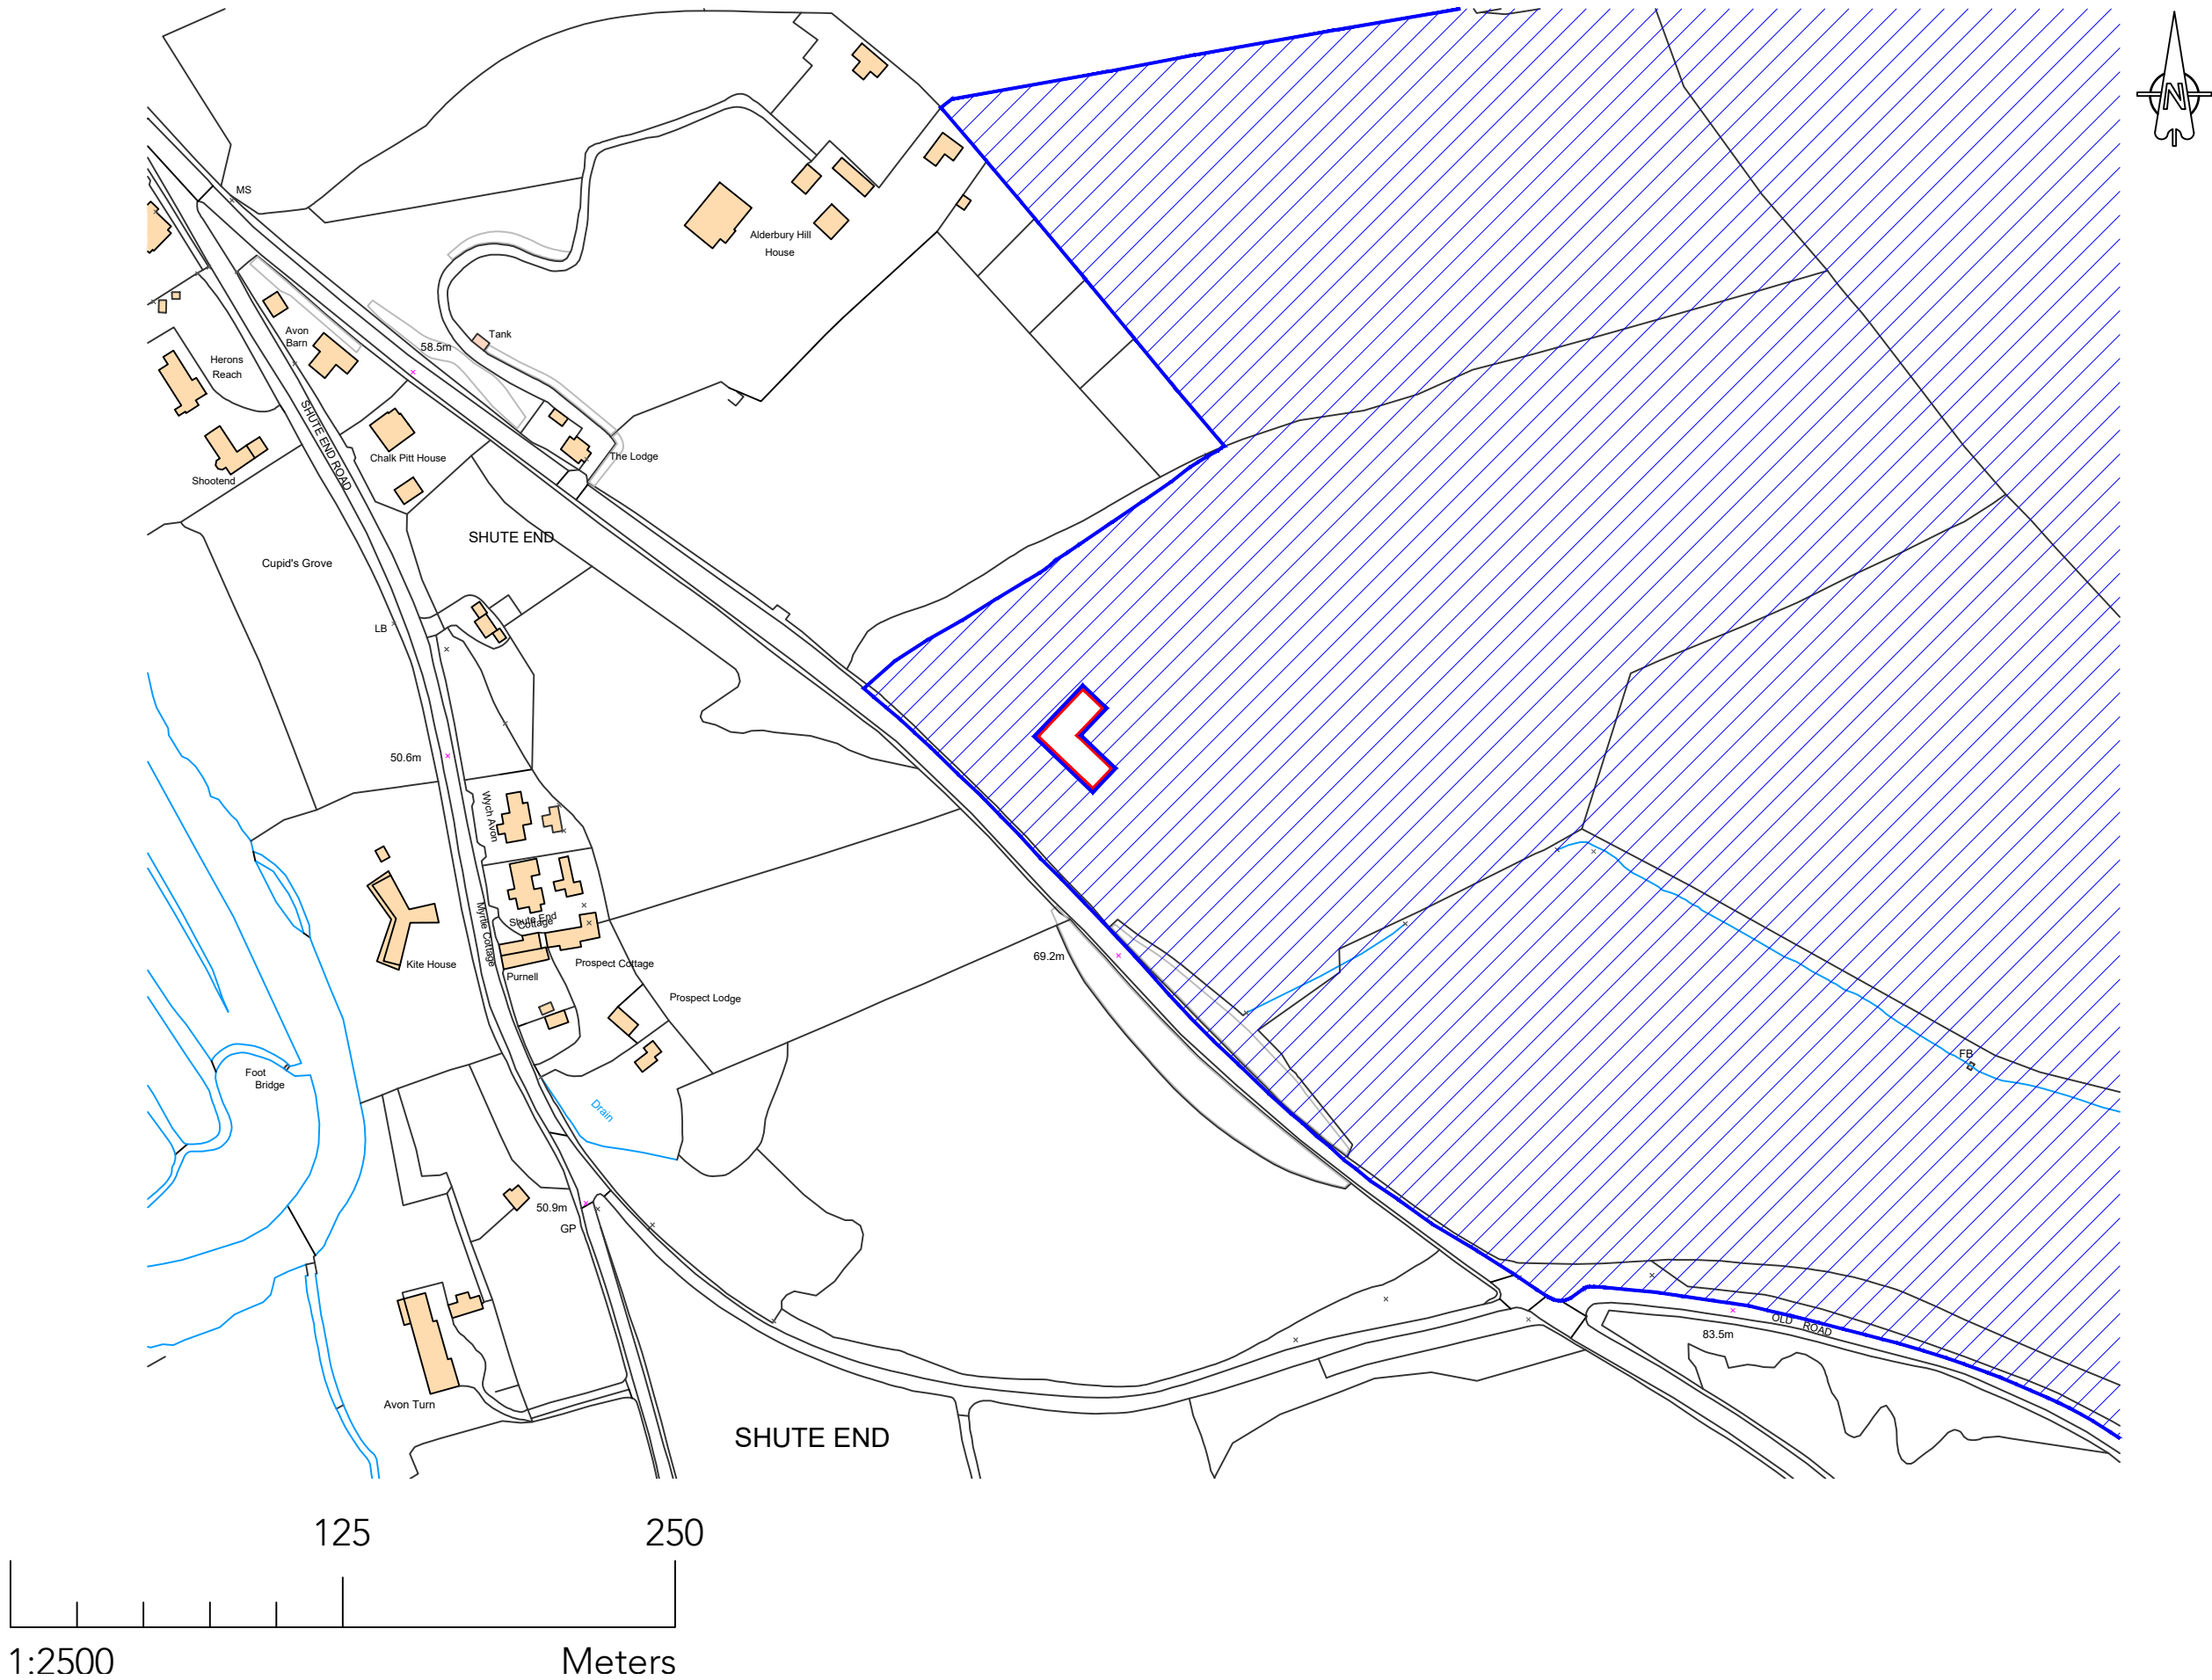

Creation Date	14.05.2026		
Revisions			
Rev	Date	Description	By
A	15.06.2026	Amended location	HP
B	30.06.2026	Amended location	HP
C	06.07.2026	Amended location	HP

- NOTES:
1. This drawing remains the copyright of BCMWH
 2. All dimensions and levels are to be checked on site prior to works commencing.
 3. ~~Do not scale from this drawing. Use figured dimensions only.~~
 4. Any discrepancies found are to be reported to the Project Manager immediately.
 5. This drawing is to be read in conjunction with sub-consultants and specialists drawings.
 6. CAD File name: 13300 - Scheme Drawings.dwg
 7. If BCM logo is not in colour this is not an original drawing

Ordnance Survey, (c) Crown Copyright 2026.
All rights reserved. Licence number 100022432

- Key**
- Site Boundary Line
 - Ownership Boundary Line
 - Ownership Area

PLANNING

Client	Mr Peter Read		
Project Name	New Agricultural Building		
Drawing Title	Location Plan		
Drawn By	HJOP		
Scale	1:2500	Sheet Size	A3
Drawing No.	13300 , 001	Revision	C

BCM
The Old Dairy
Winchester Hill
Sutton Scotney
Near Winchester
Hampshire
SO21 3NZ
t 01962 763 900
www.bcm.co.uk

