

PLEASE NOTE:

FOUNDATION SPEC

TO BE CONFIRMED BY GROUND WORKS CONTRACTOR OR
STRUCTURAL ENGINEER

BRICKWORK SPEC:

300MM HIGH (4 COURSES); SINGLE COURSE HIGH UNDER BI-
FOLD ELEVATIONS

TWIN SKIN 225MM WIDE

PLEASE NOTE: BRICKWORK NEEDS TO SIT ON TOP OF THE FINISHED
CONCRETE SLAB

FRAME INFORMATION:

12M WIDE x 6M DEEP FOUR BAY FULL HEIGHT FRAME

200 X 200MM POSTS/BEAMS


150 X 150MM TIE BEAM POSTS

CLEARANCE UNDER THE MAIN BEAM TO BE 2.1M

45 DEGREE GABLE ENDED ROOF

ROOF RAFTERS & STUDWORK TO BE POSITIONED @ 400MM CENTRES

WEATHERBOARD TO BE FIXED WITH A 35MM OVERLAP

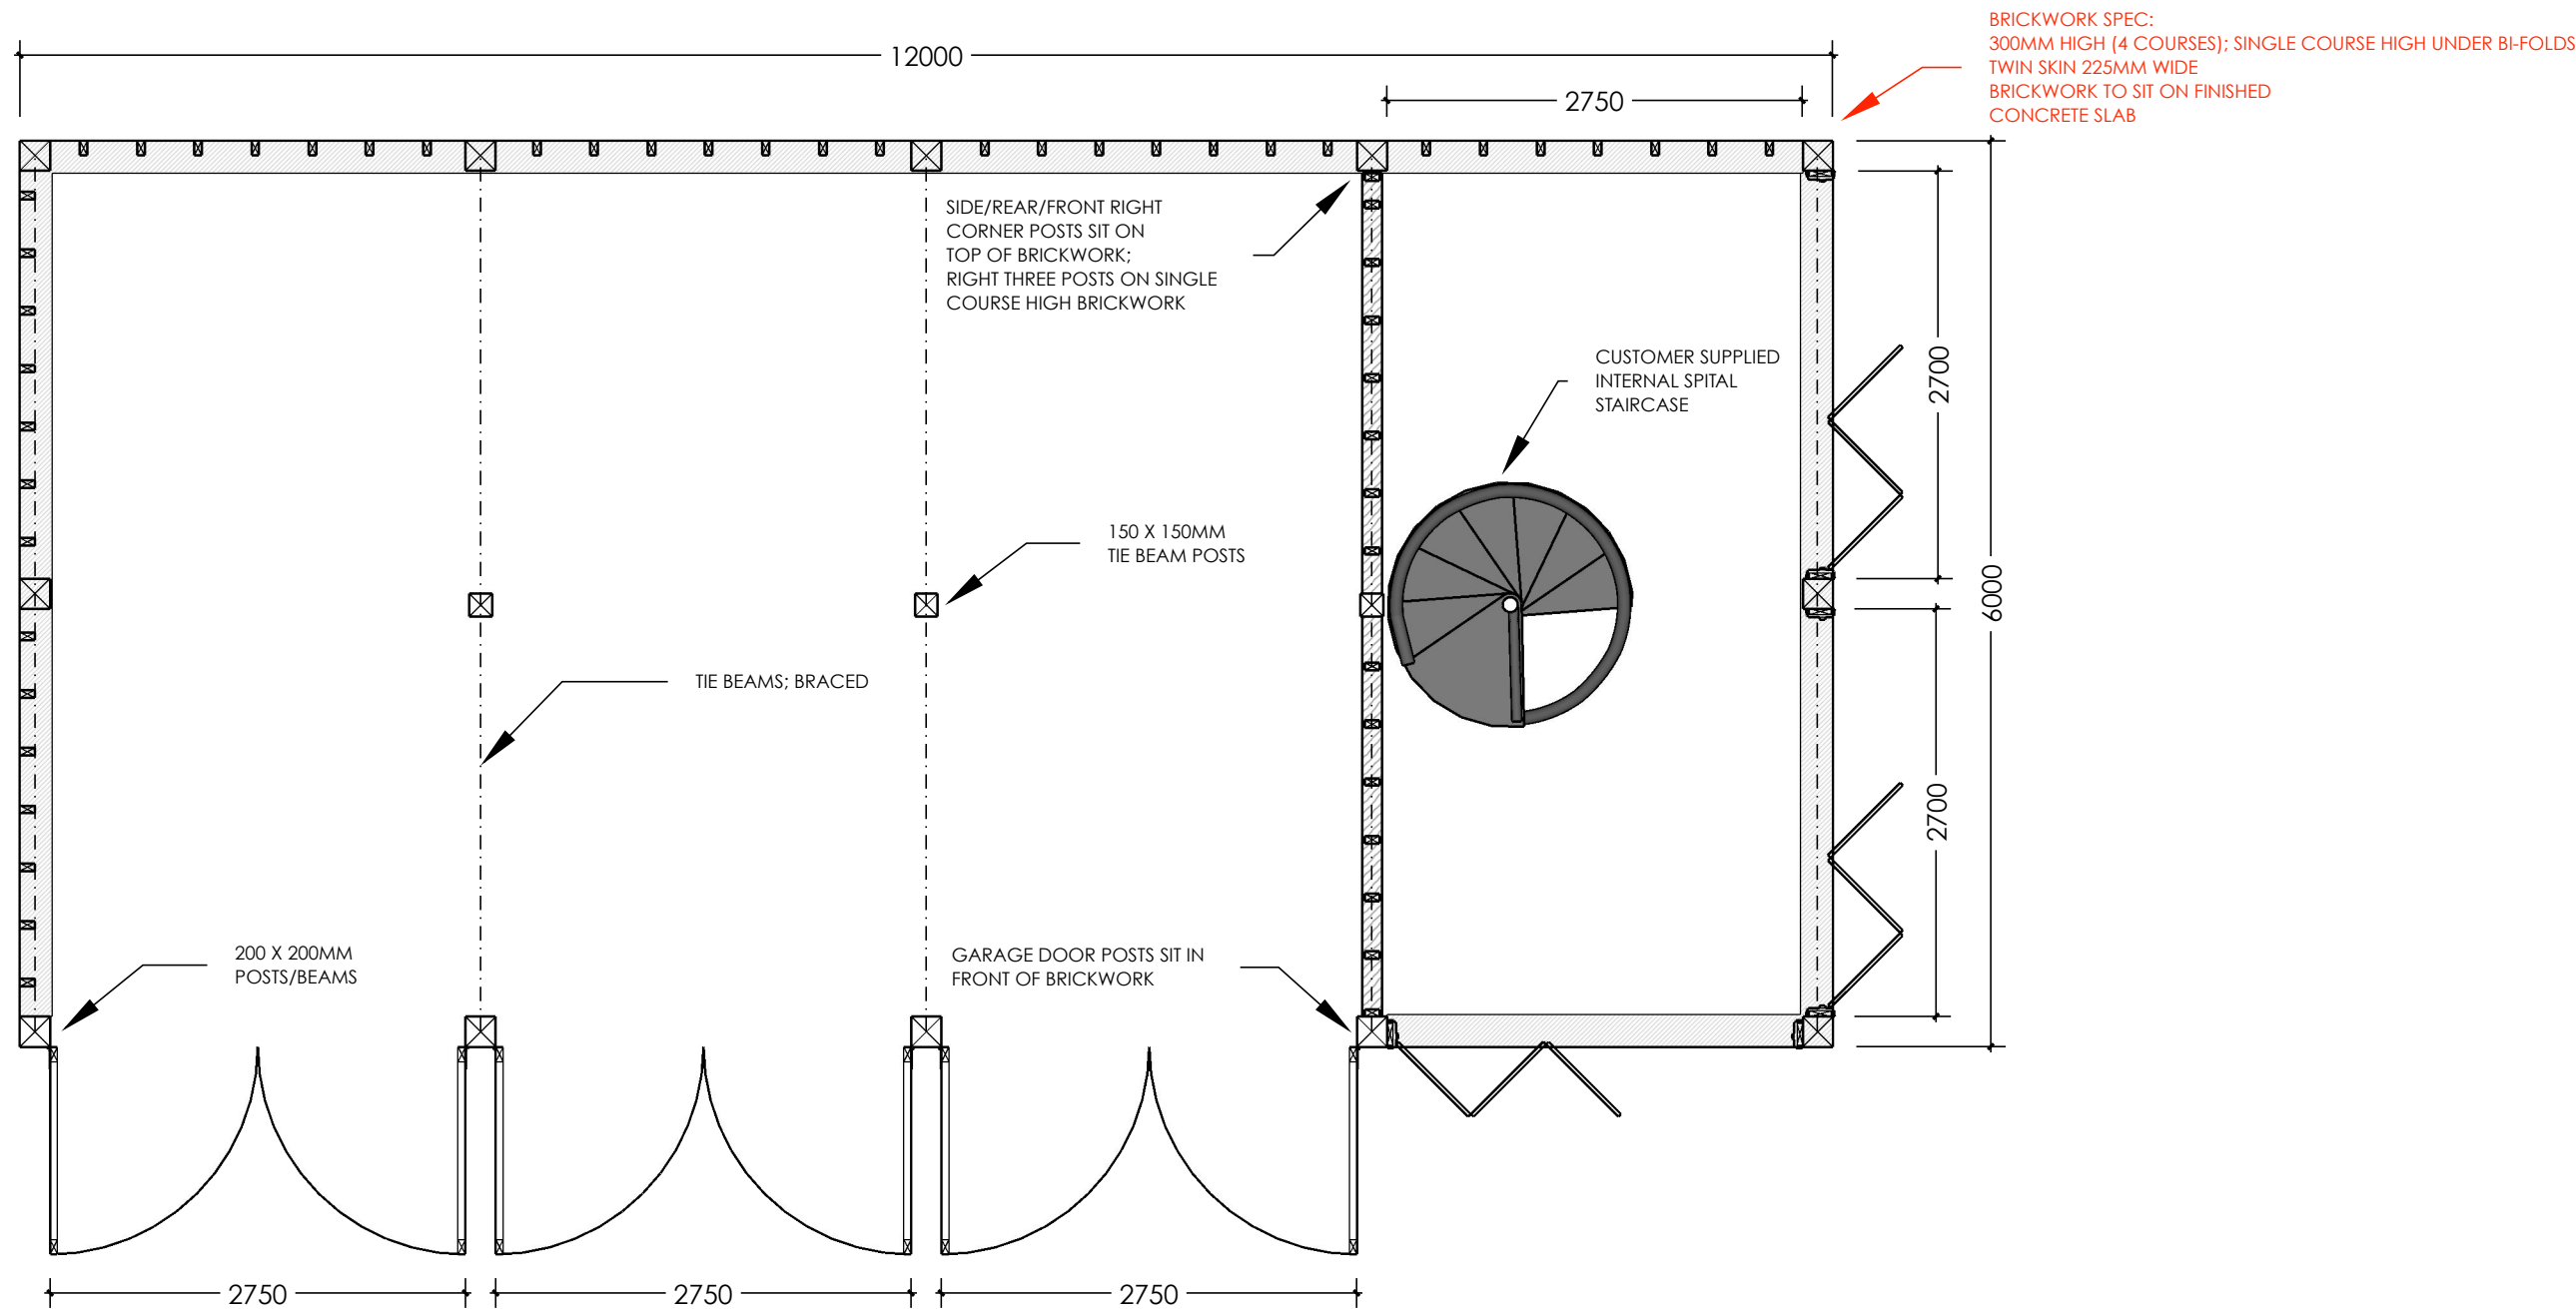

PLAN

PLEASE SEE WWW.FOXFRAMING.CO.UK FOR FULL TERMS, CONDITIONS &
SPECIFICATIONS RELATING TO FRAME MANUFACTURE & ASSOCIATED
GROUND WORKS

PLEASE AGREE ANY CHANGES TO THE SPECIFICATIONS OF THE FRAME
AND/OR BRICKWORK SHOWN IN THIS DRAWING TO FOX FRAMING
BEFORE MANUFACTURE

DO NOT SCALE FROM THIS DRAWING EXCEPT FOR PLANNING PURPOSES

NOT FOR CONSTRUCTION

© FOX FRAMING DIMENSIONS IN MILLIMETRES PRINT AT A2

Rev No:	Revision:	Date:

LOCATION:	CLIENT: C HOWES	REV:	SCALE: 1:50 @ A2
DRAWING TYPE: PLANNING	DRAWING No: CH/001	DATE: 09.12.24	DRAWING NAME: FOUR BAY 12 x 6m FULL HEIGHT FRAME; PLAN & SPECIFICATIONS

