



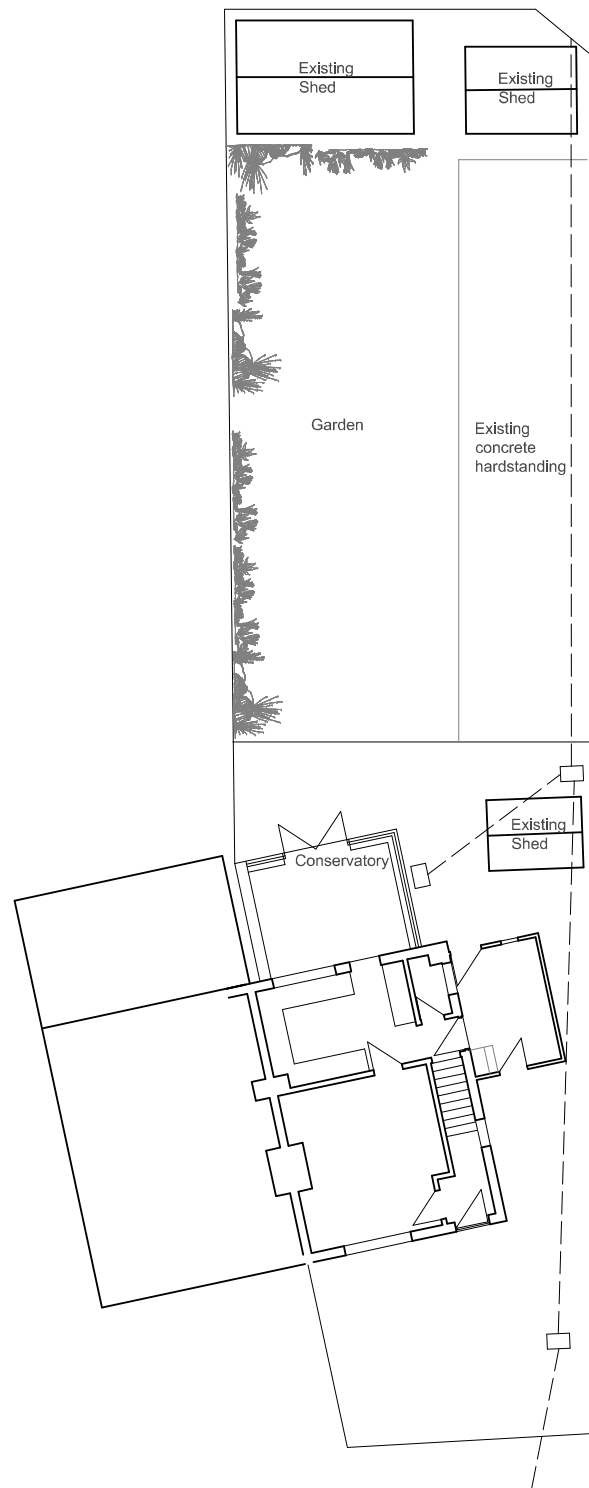

Existing Floor Plan
1:200

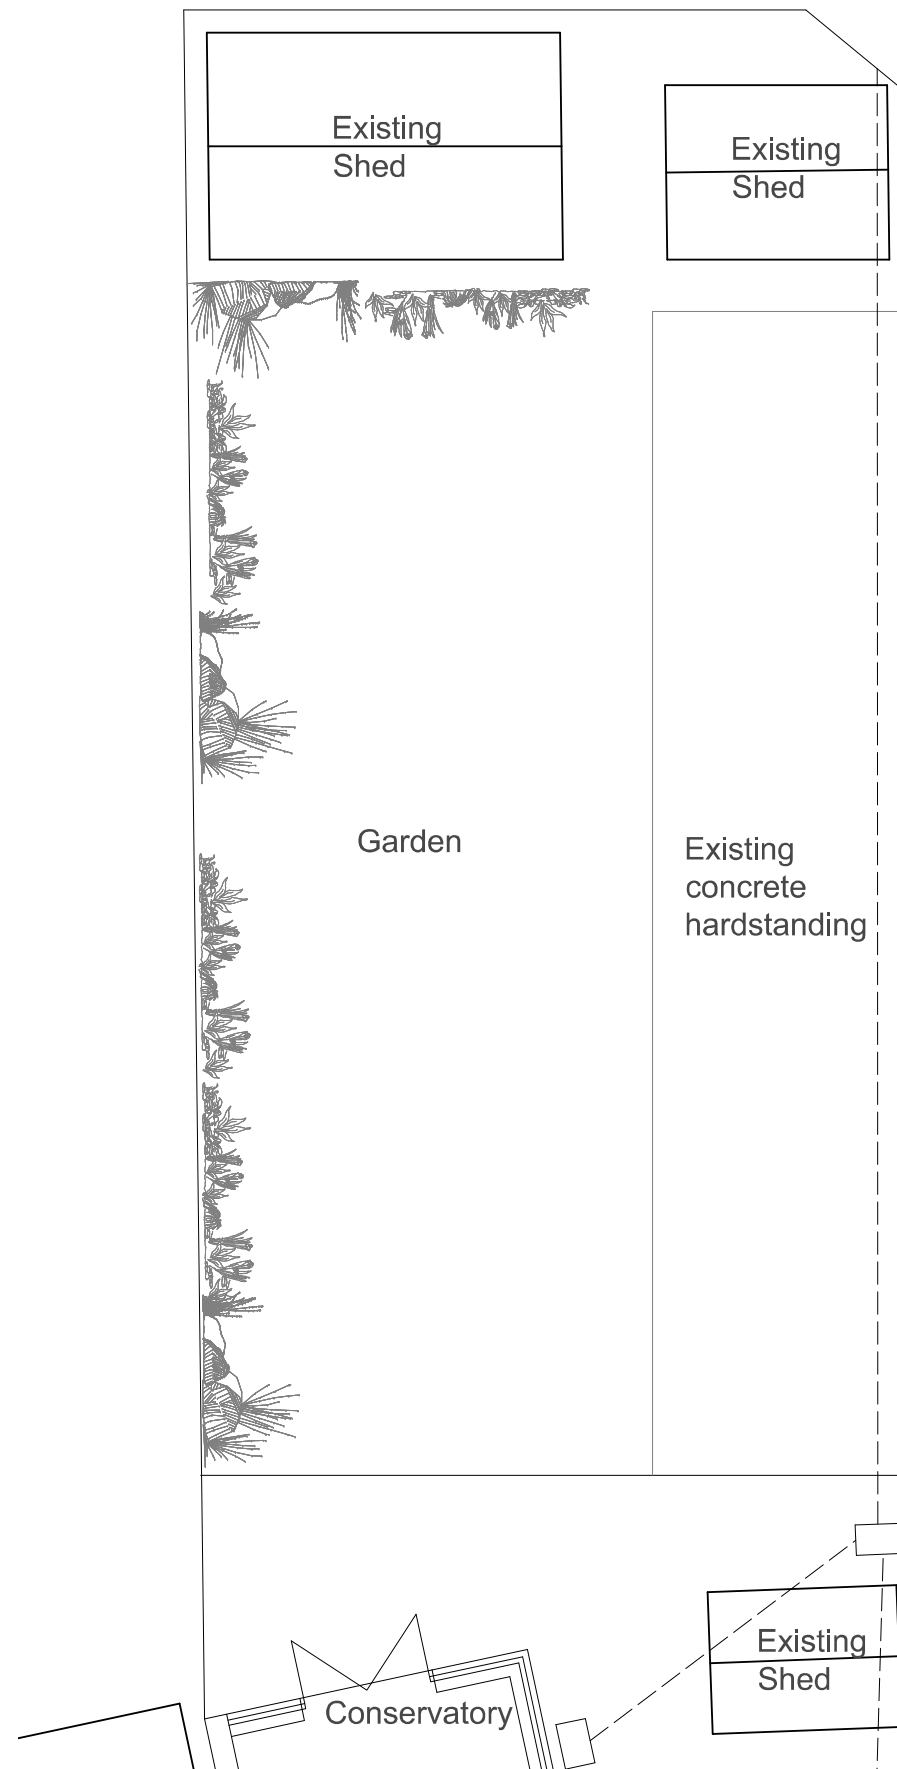

Existing Floor Plan
1:100



0 1 2 3 4 5 6 7 8 9 10 metres

revision #

revision date

title
date
scale
drawing#

15 Orchard Road

Existing Plan

15.05.26

1:100 @ A3

pJC/002