




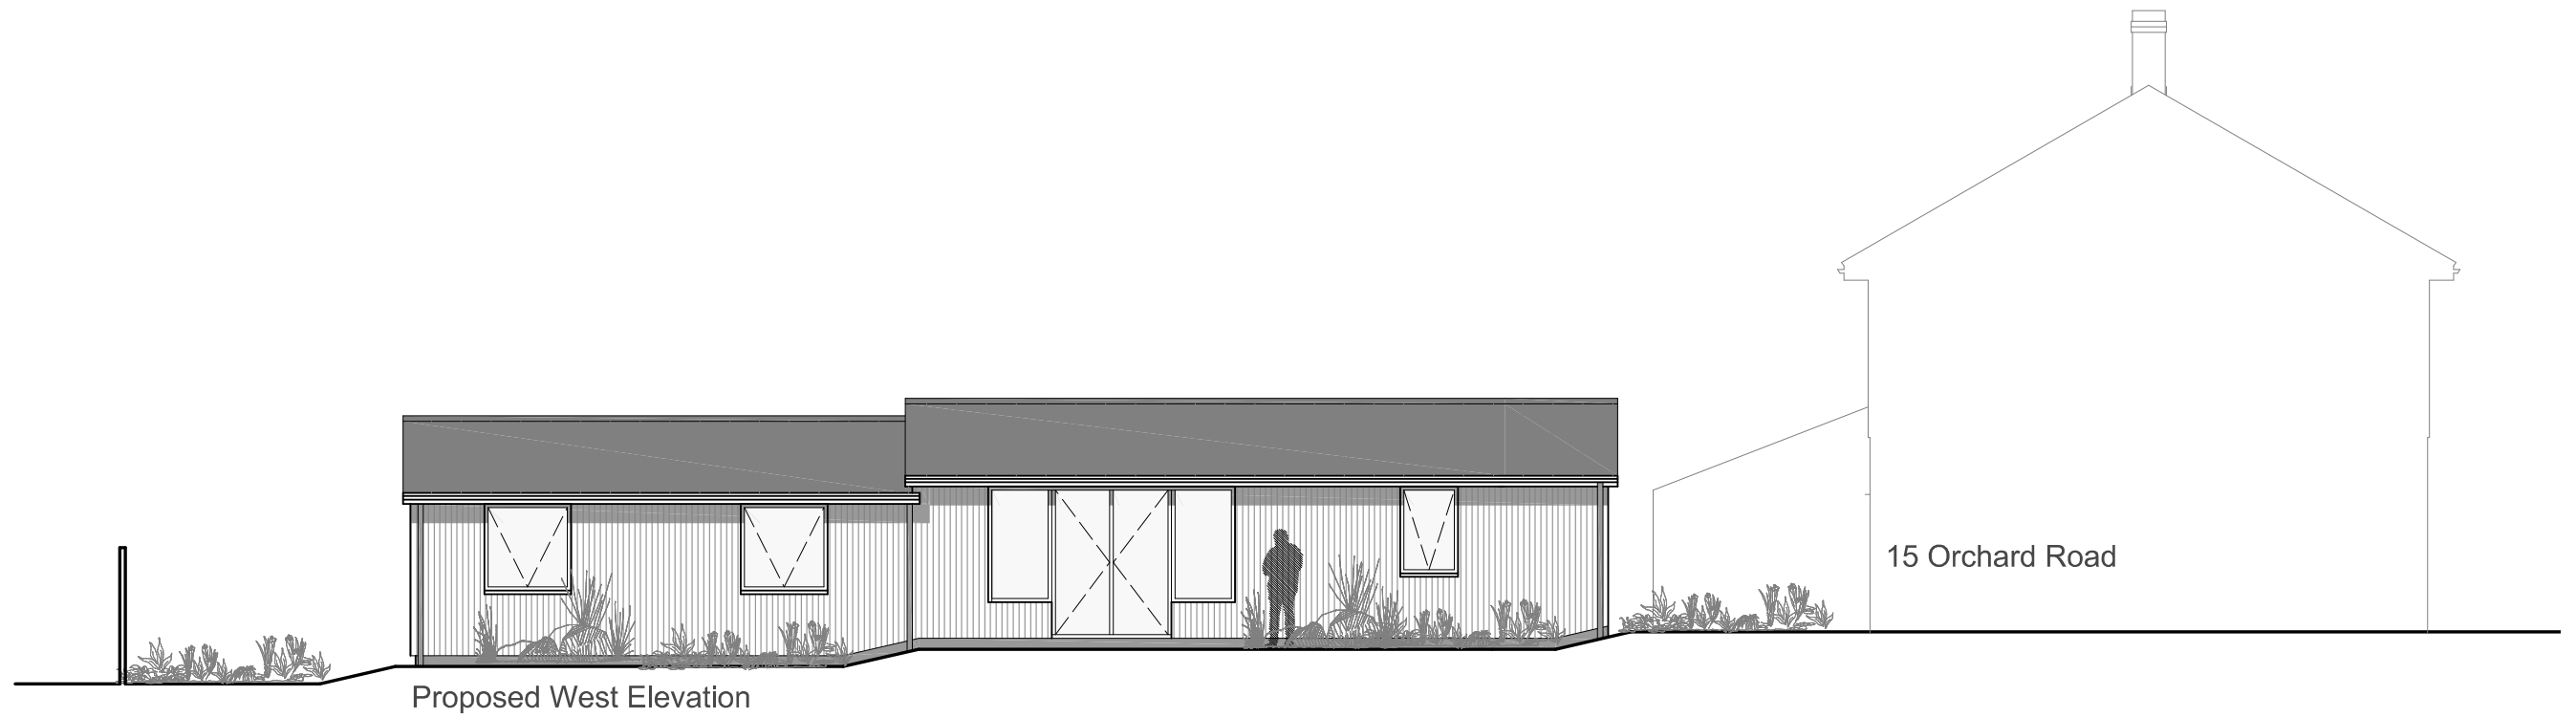


Proposed West Elevation

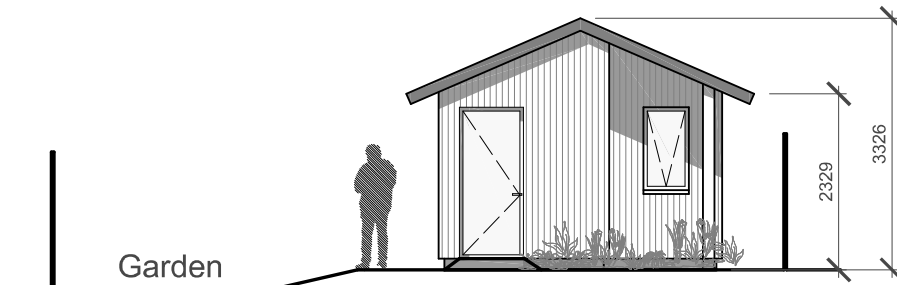

Proposed South Elevation

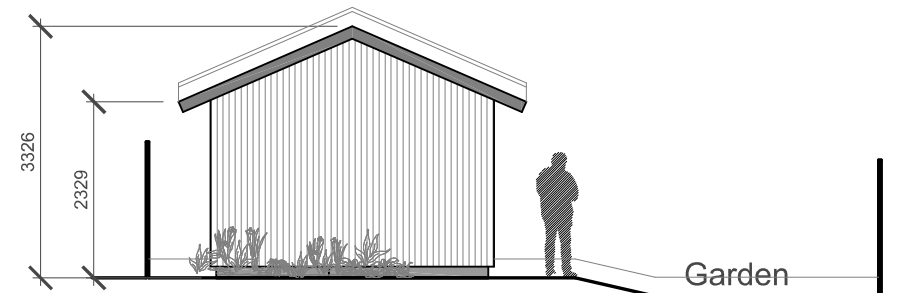

Proposed North Elevation

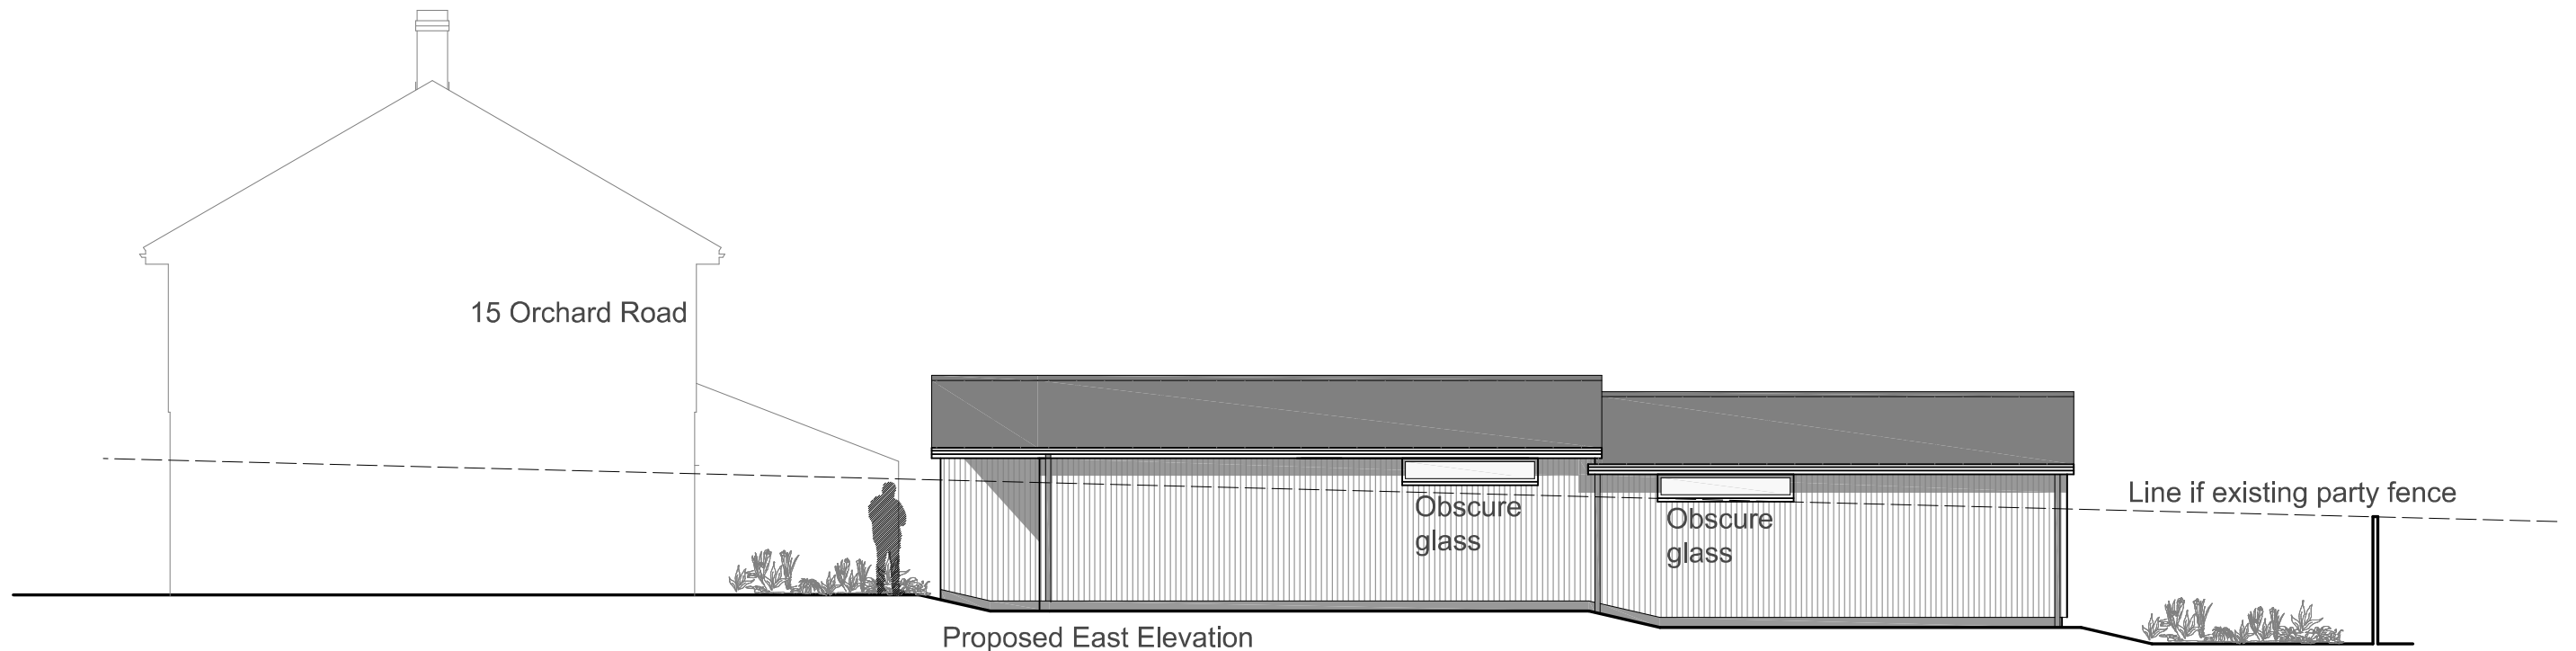

Proposed East Elevation

0 1 2 3 4 5 6 7 8 9 10 metres

revision #
A

revision date
21.06.26

title
date
scale
drawing#

15 Orchard Road
Proposed Elevations
15.05.26
1:100 @ A3
pJC/004_A