
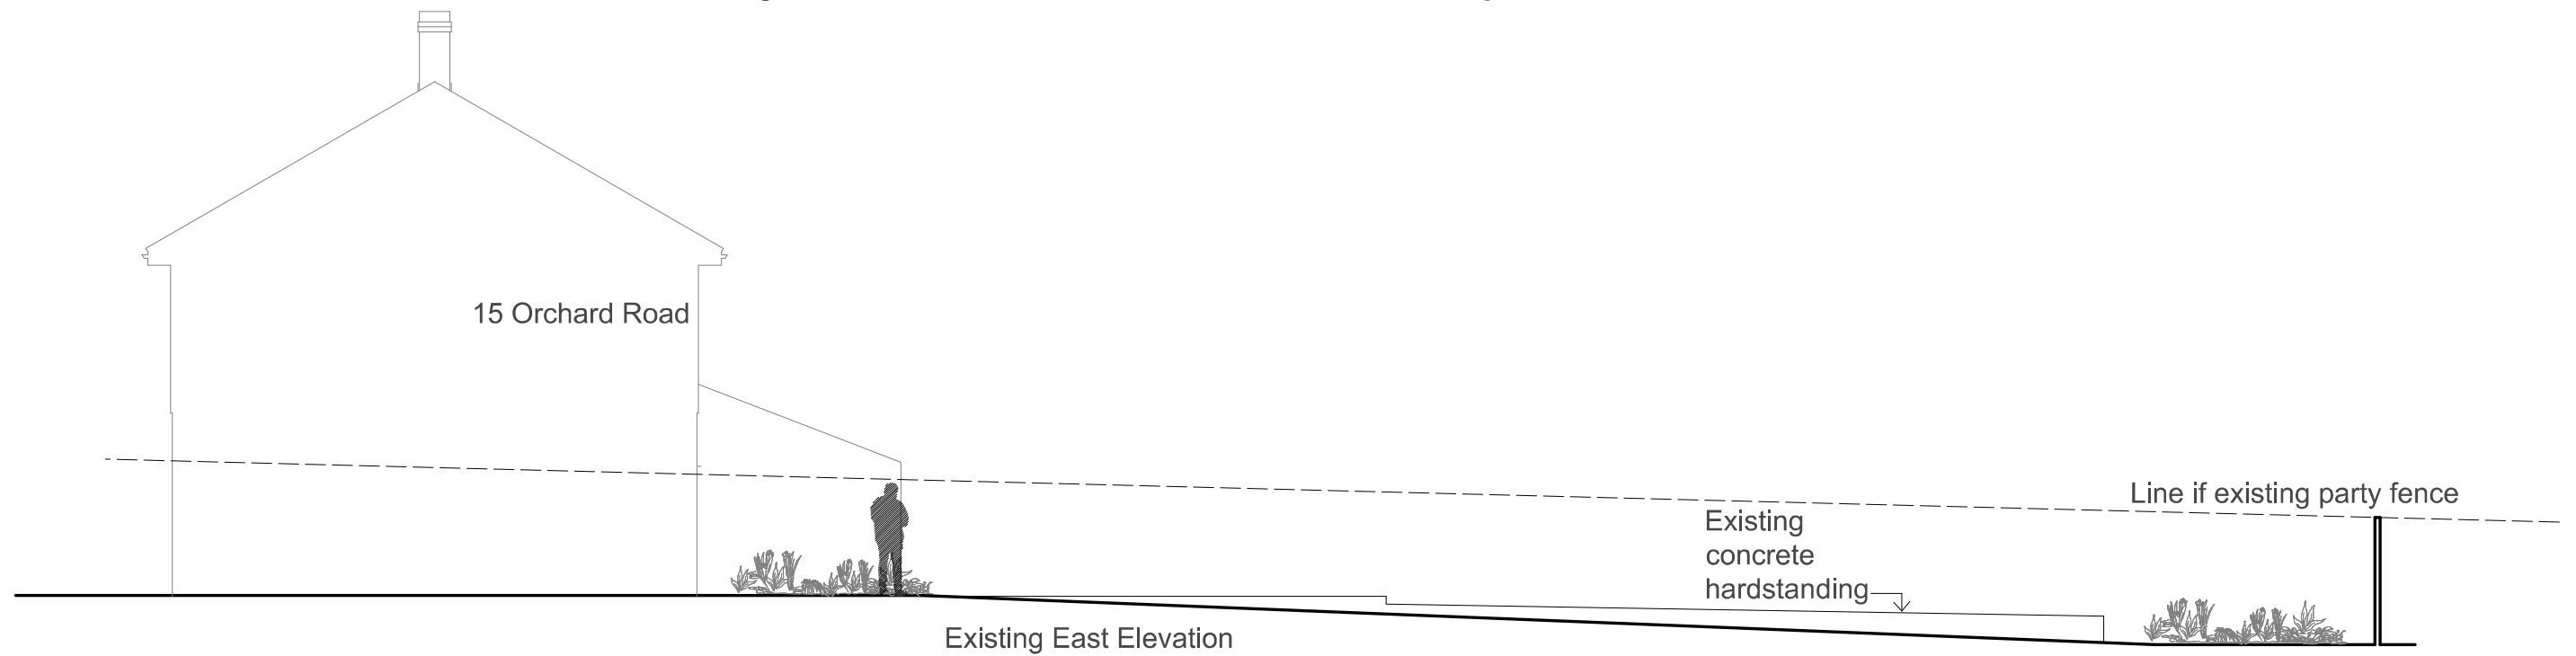
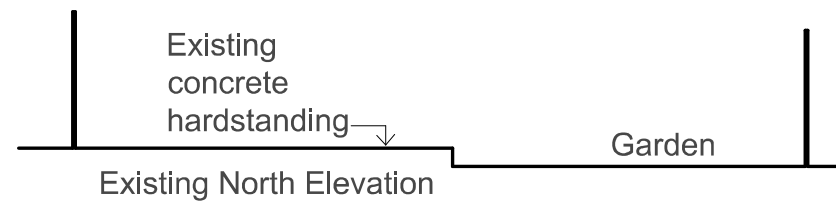
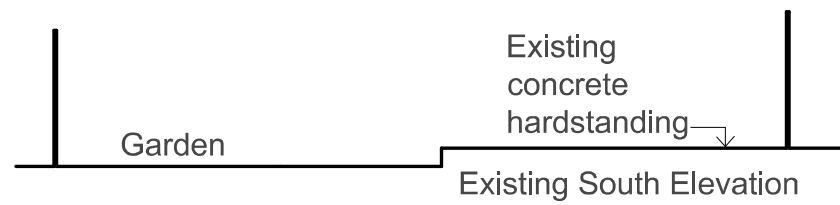


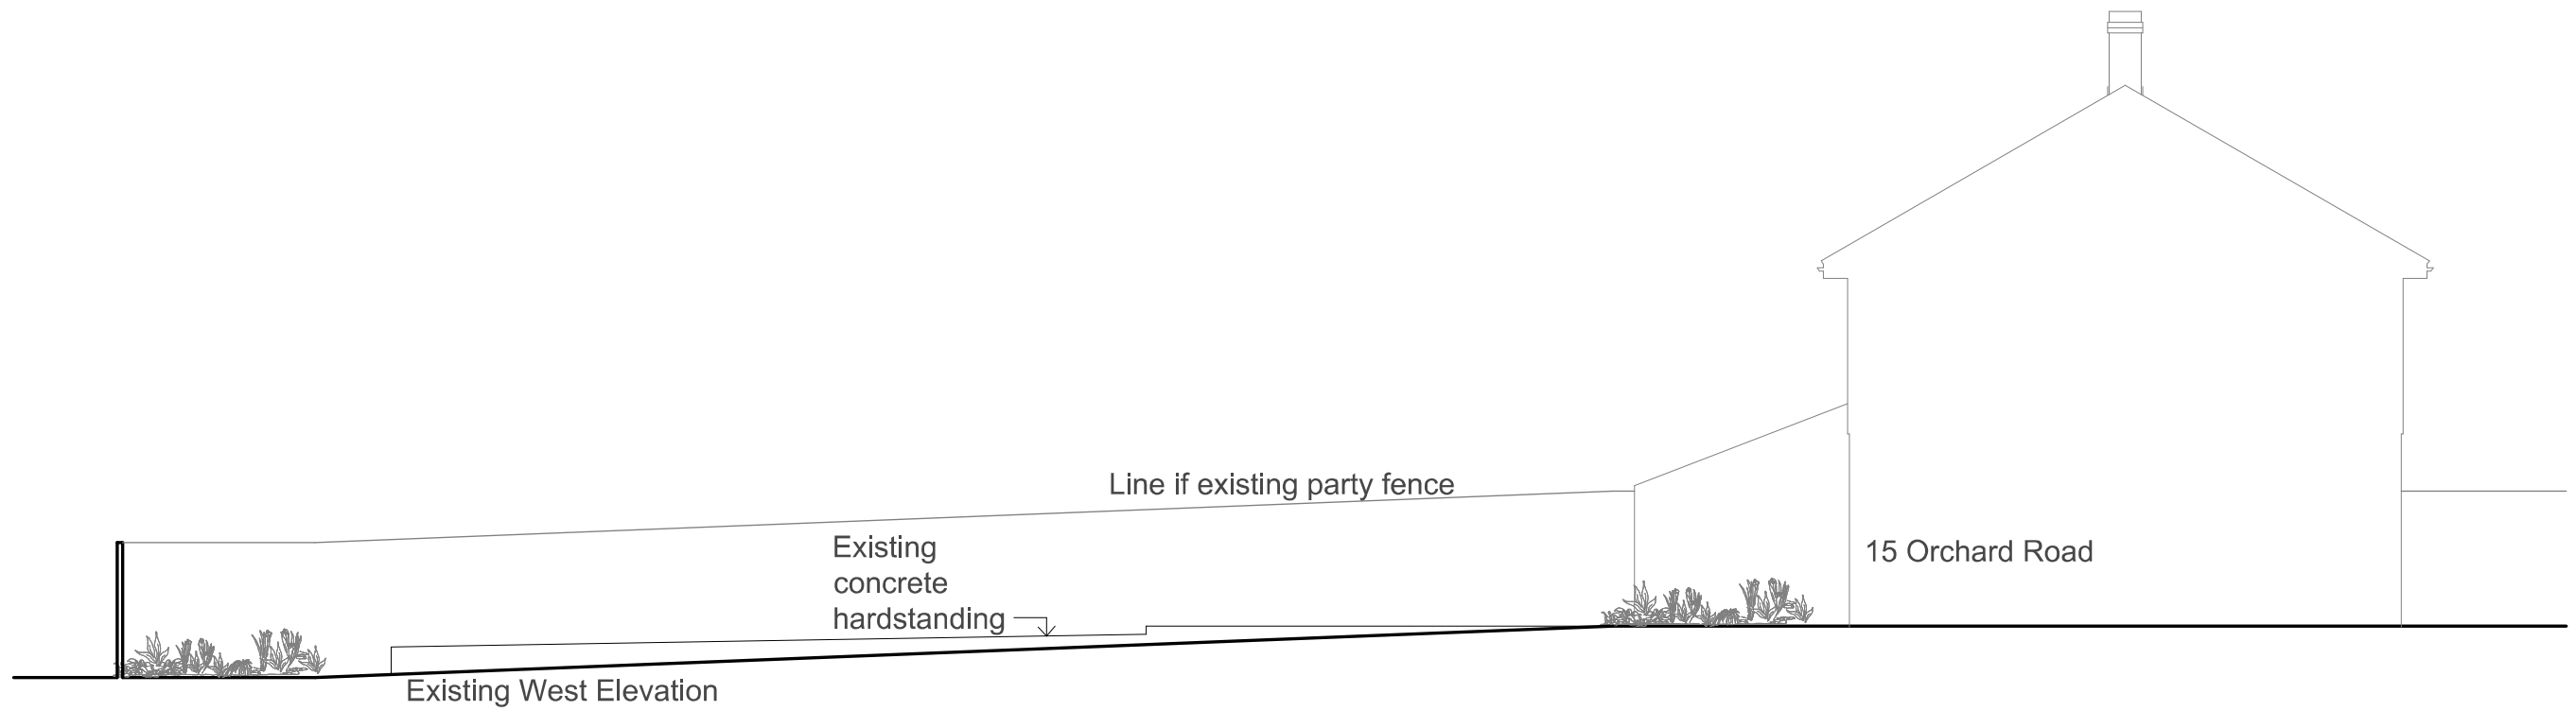

0 1 2 3 4 5 6 7 8 9 10 metres

revision #

revision date

title
date
scale
drawing#

15 Orchard Road
Existing Elevations
15.05.26
1:100 @ A3
pJC/005