


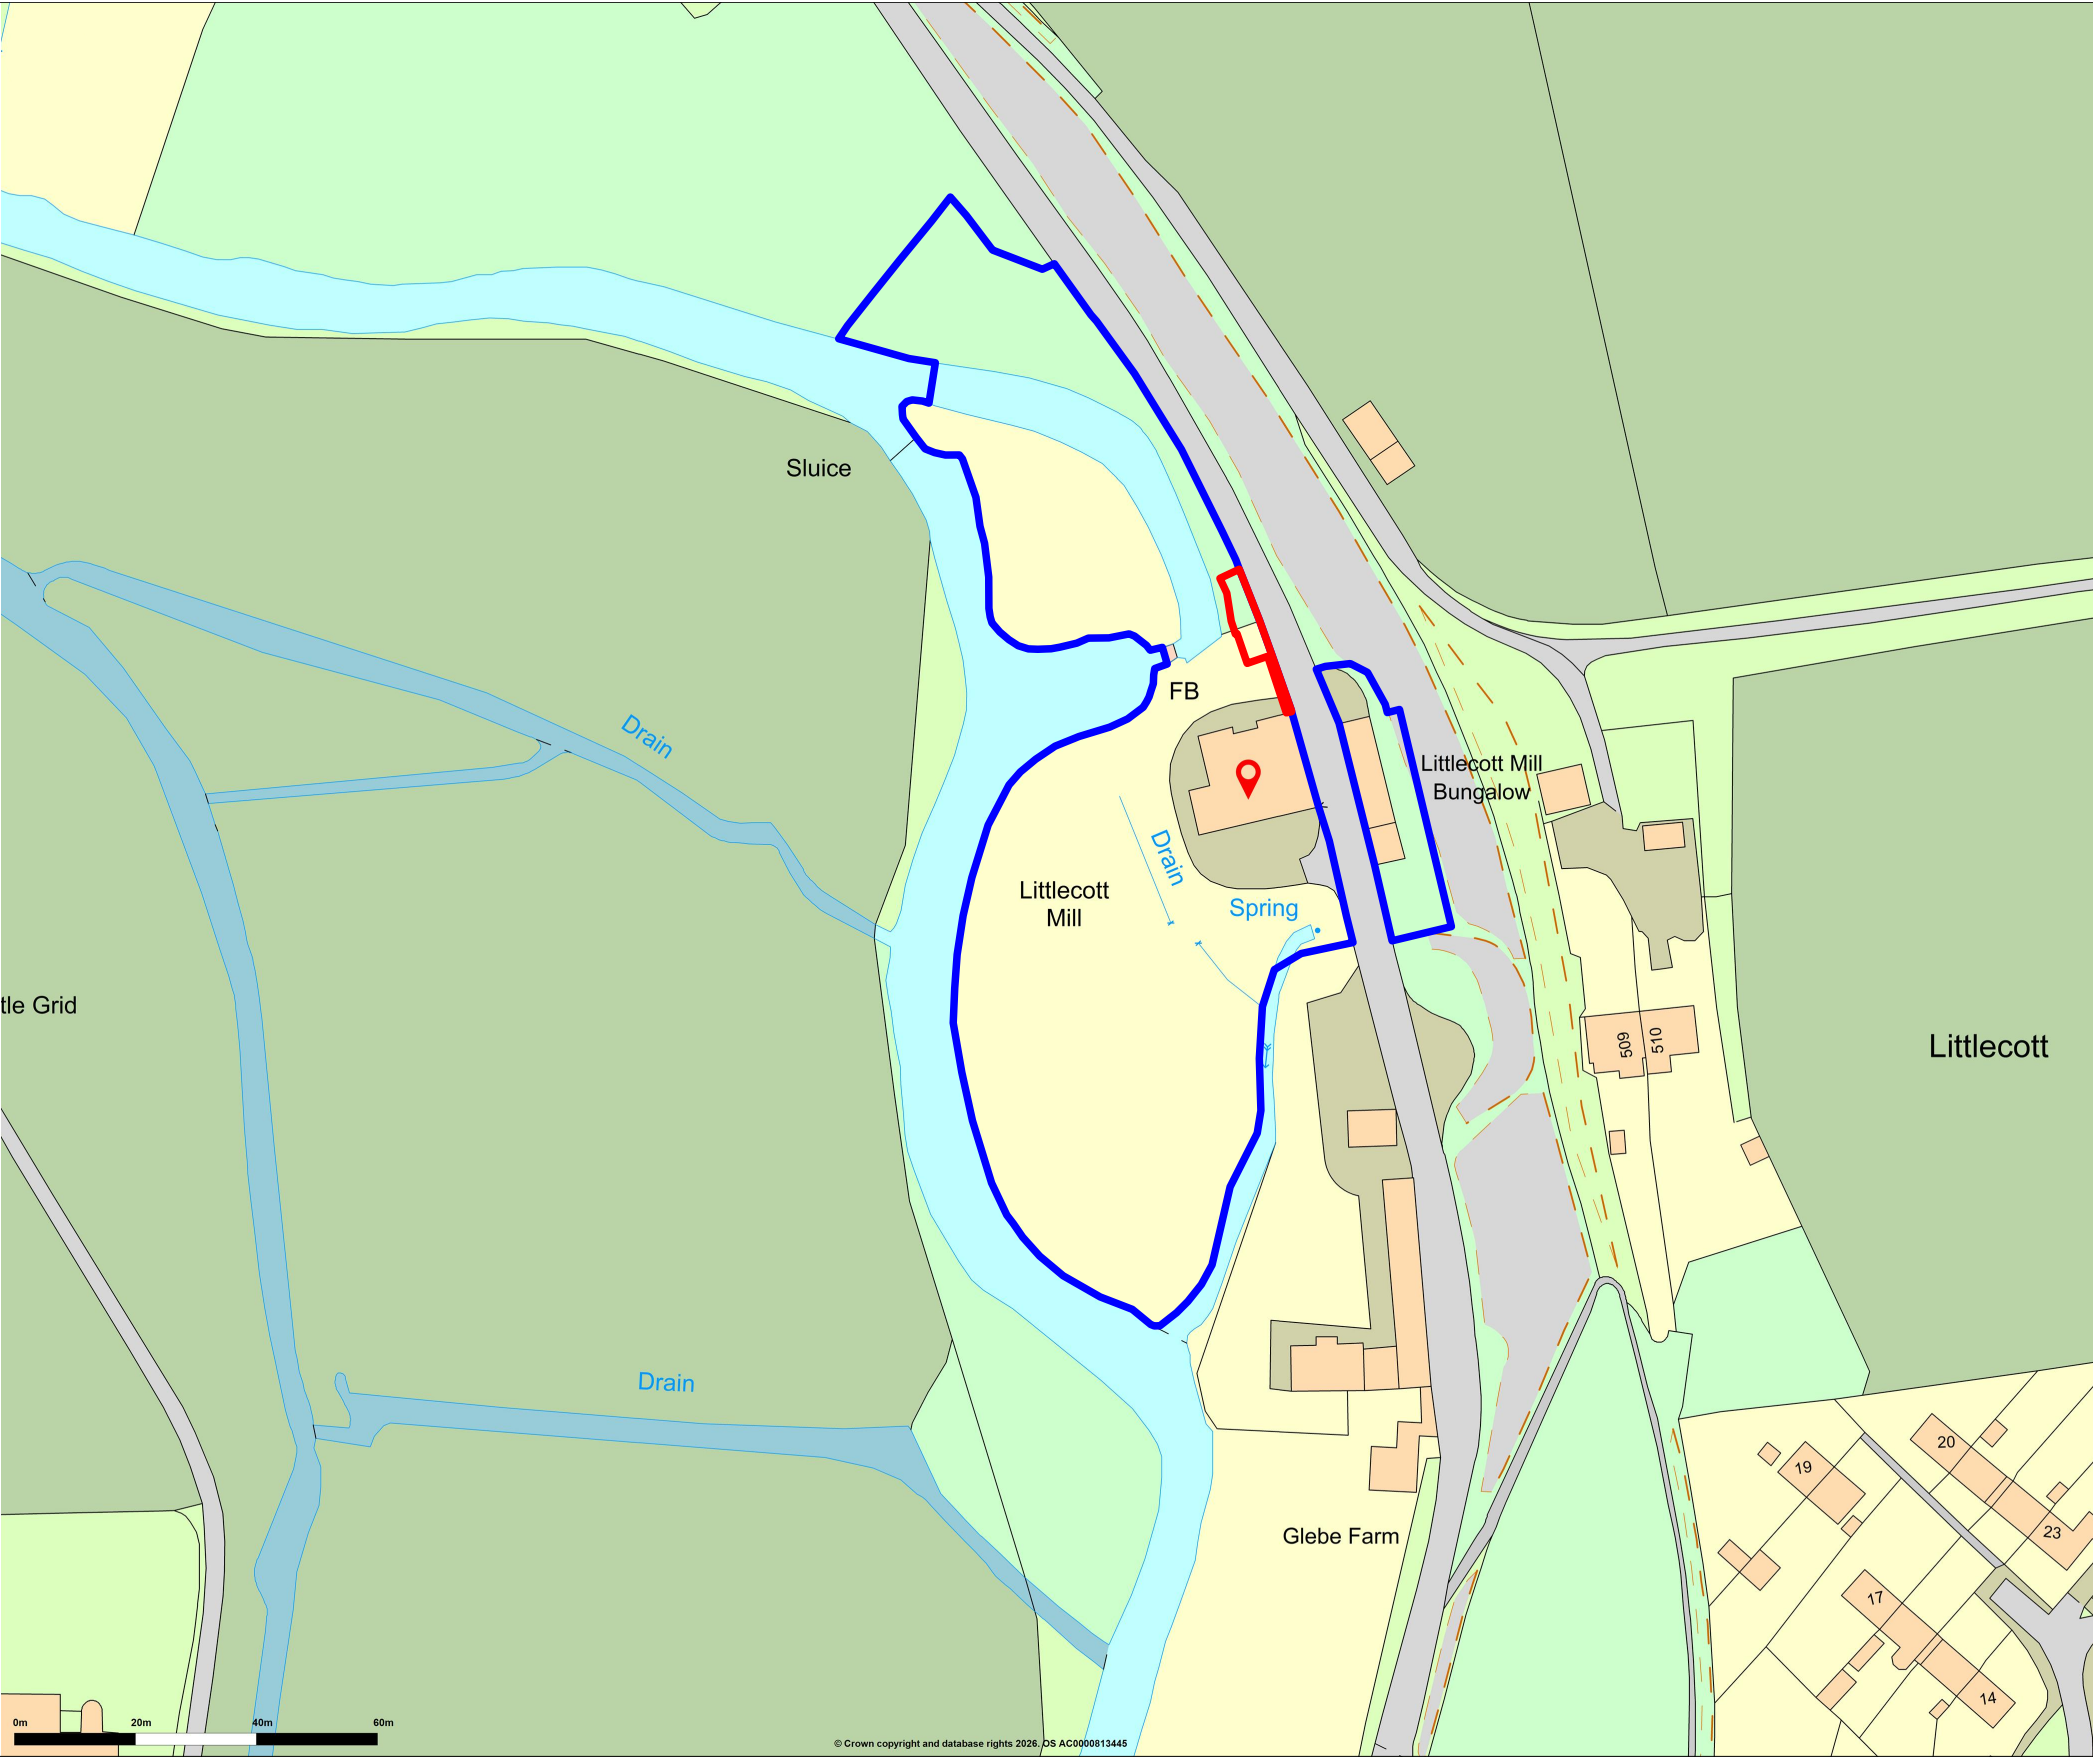

Promap
LANDMARK INFORMATION

© Crown copyright and database rights 2026. OS AC0000813445
Plotted Scale - 1:1250. Paper Size - A3

- KEY:
- Site Curtilage
 - Site Ownership



NOTES:

These drawings are licensed representations for the purposes of planning or client concept stages. They do not form building or construction drawings.

The designs within this drawing are subject to copyright by Fleming Architects & Partners.

This drawing to be read in conjunction with accompanying planning documents and/ or scheduled specifications.

All drawings, notes, details and dimensions are to be checked. Any discrepancies are to be reported immediately to Fleming Architects & Partners.

IF IN DOUBT, ASK!



Site Location

F A
FLEMING
ARCHITECTS
& Partners

Leygore Farm Barn
Turkdean
Gloucestershire
GL54 3NY

+44 (0) 1451 861044
hello@flemingarchitects.co.uk
www.flemingarchitects.co.uk

title Location Plan
project Littlecott Mill date August 2026
client David House & George Holt drawn CRP
scale 1:1250 @ A3 checked

drawing revisions		
rev.	date	description