


Site Location Plan

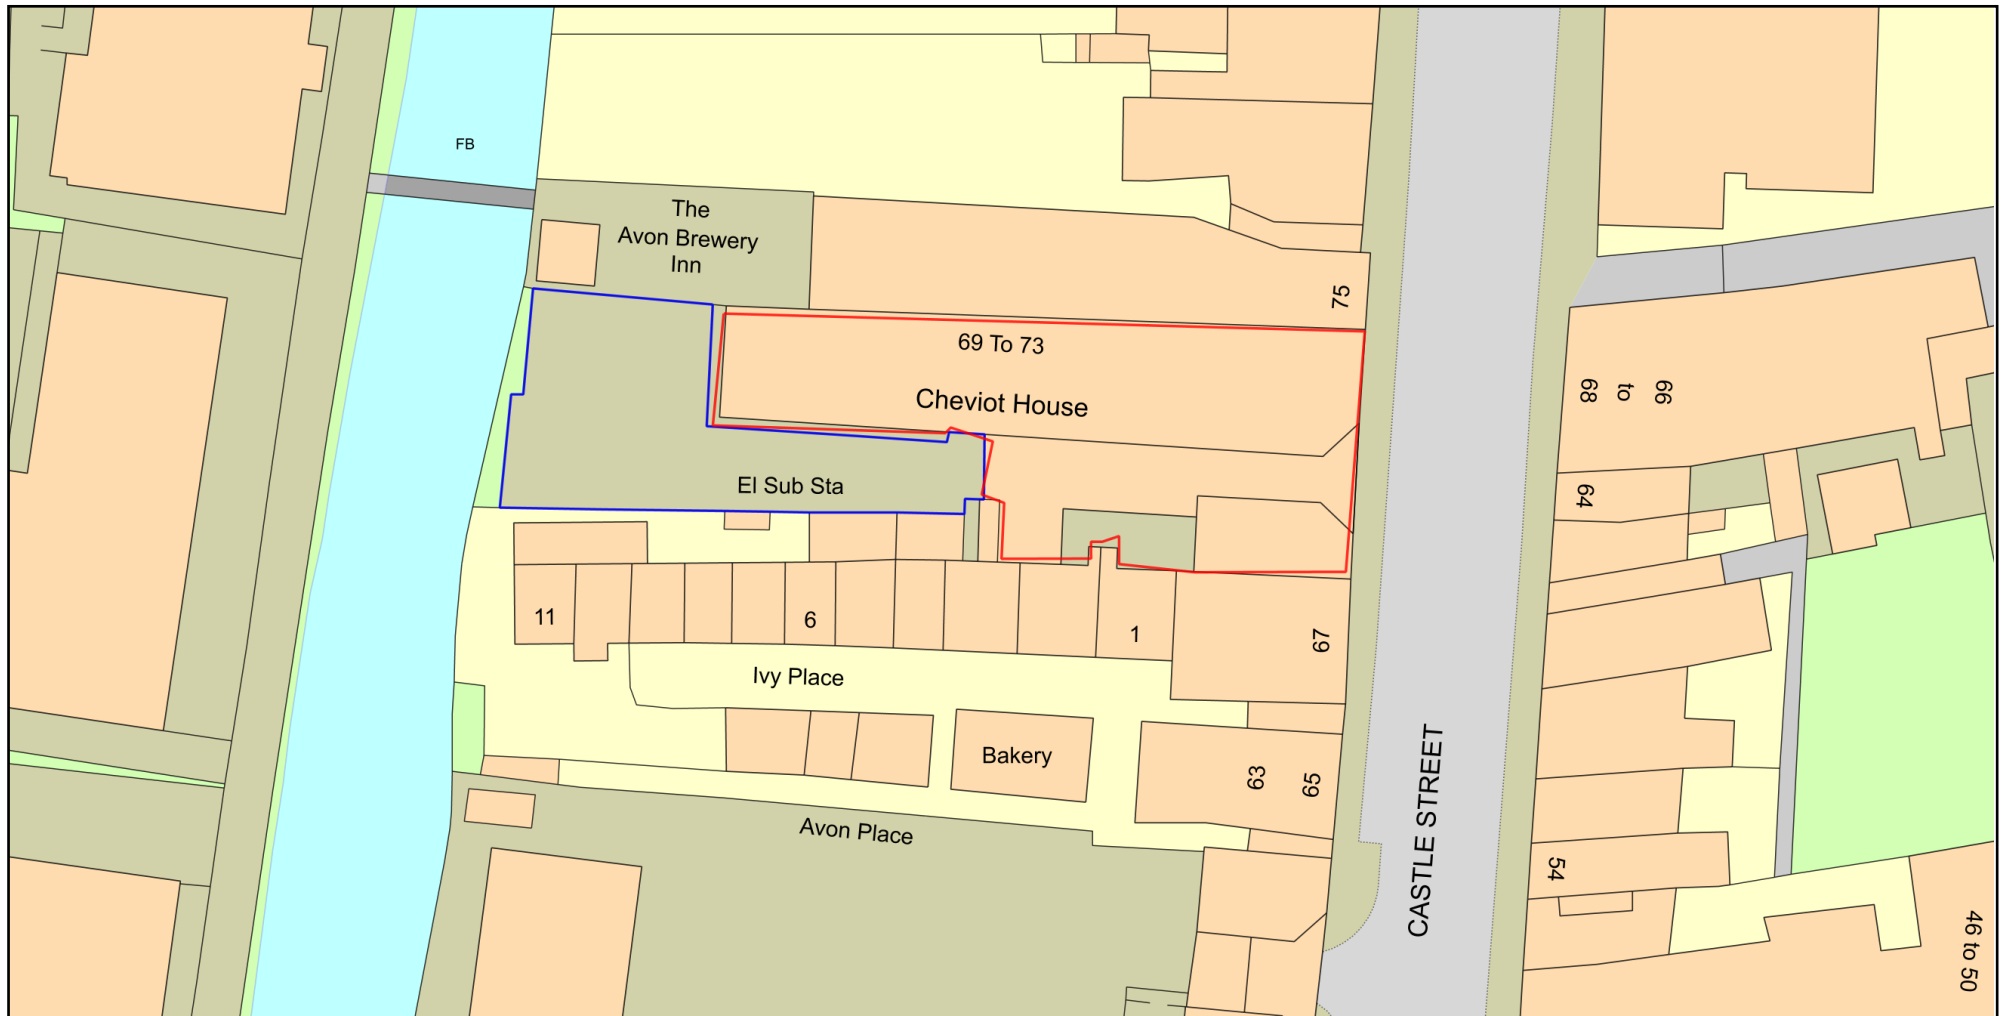

0 20
Metres



Plan Produced for: Strandhaven Ltd

Date Produced: 02 Sep 2026

Plan Reference Number: TQRQM26245120806780

Scale: 1:500 @ A4

© Crown copyright and database rights 2025 OS 100042766

