




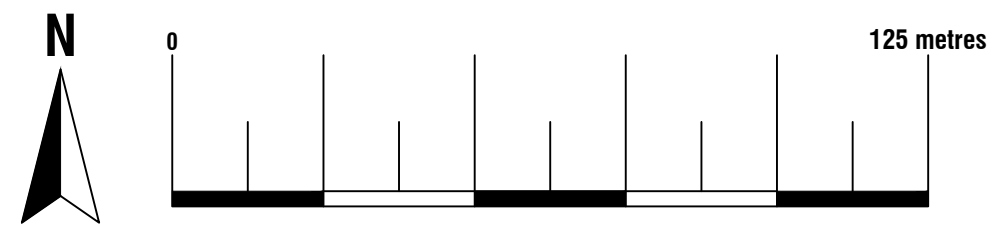


Location Plan
Scale 1:1250
© Crown Copyright and database rights 2026
OS 100047474

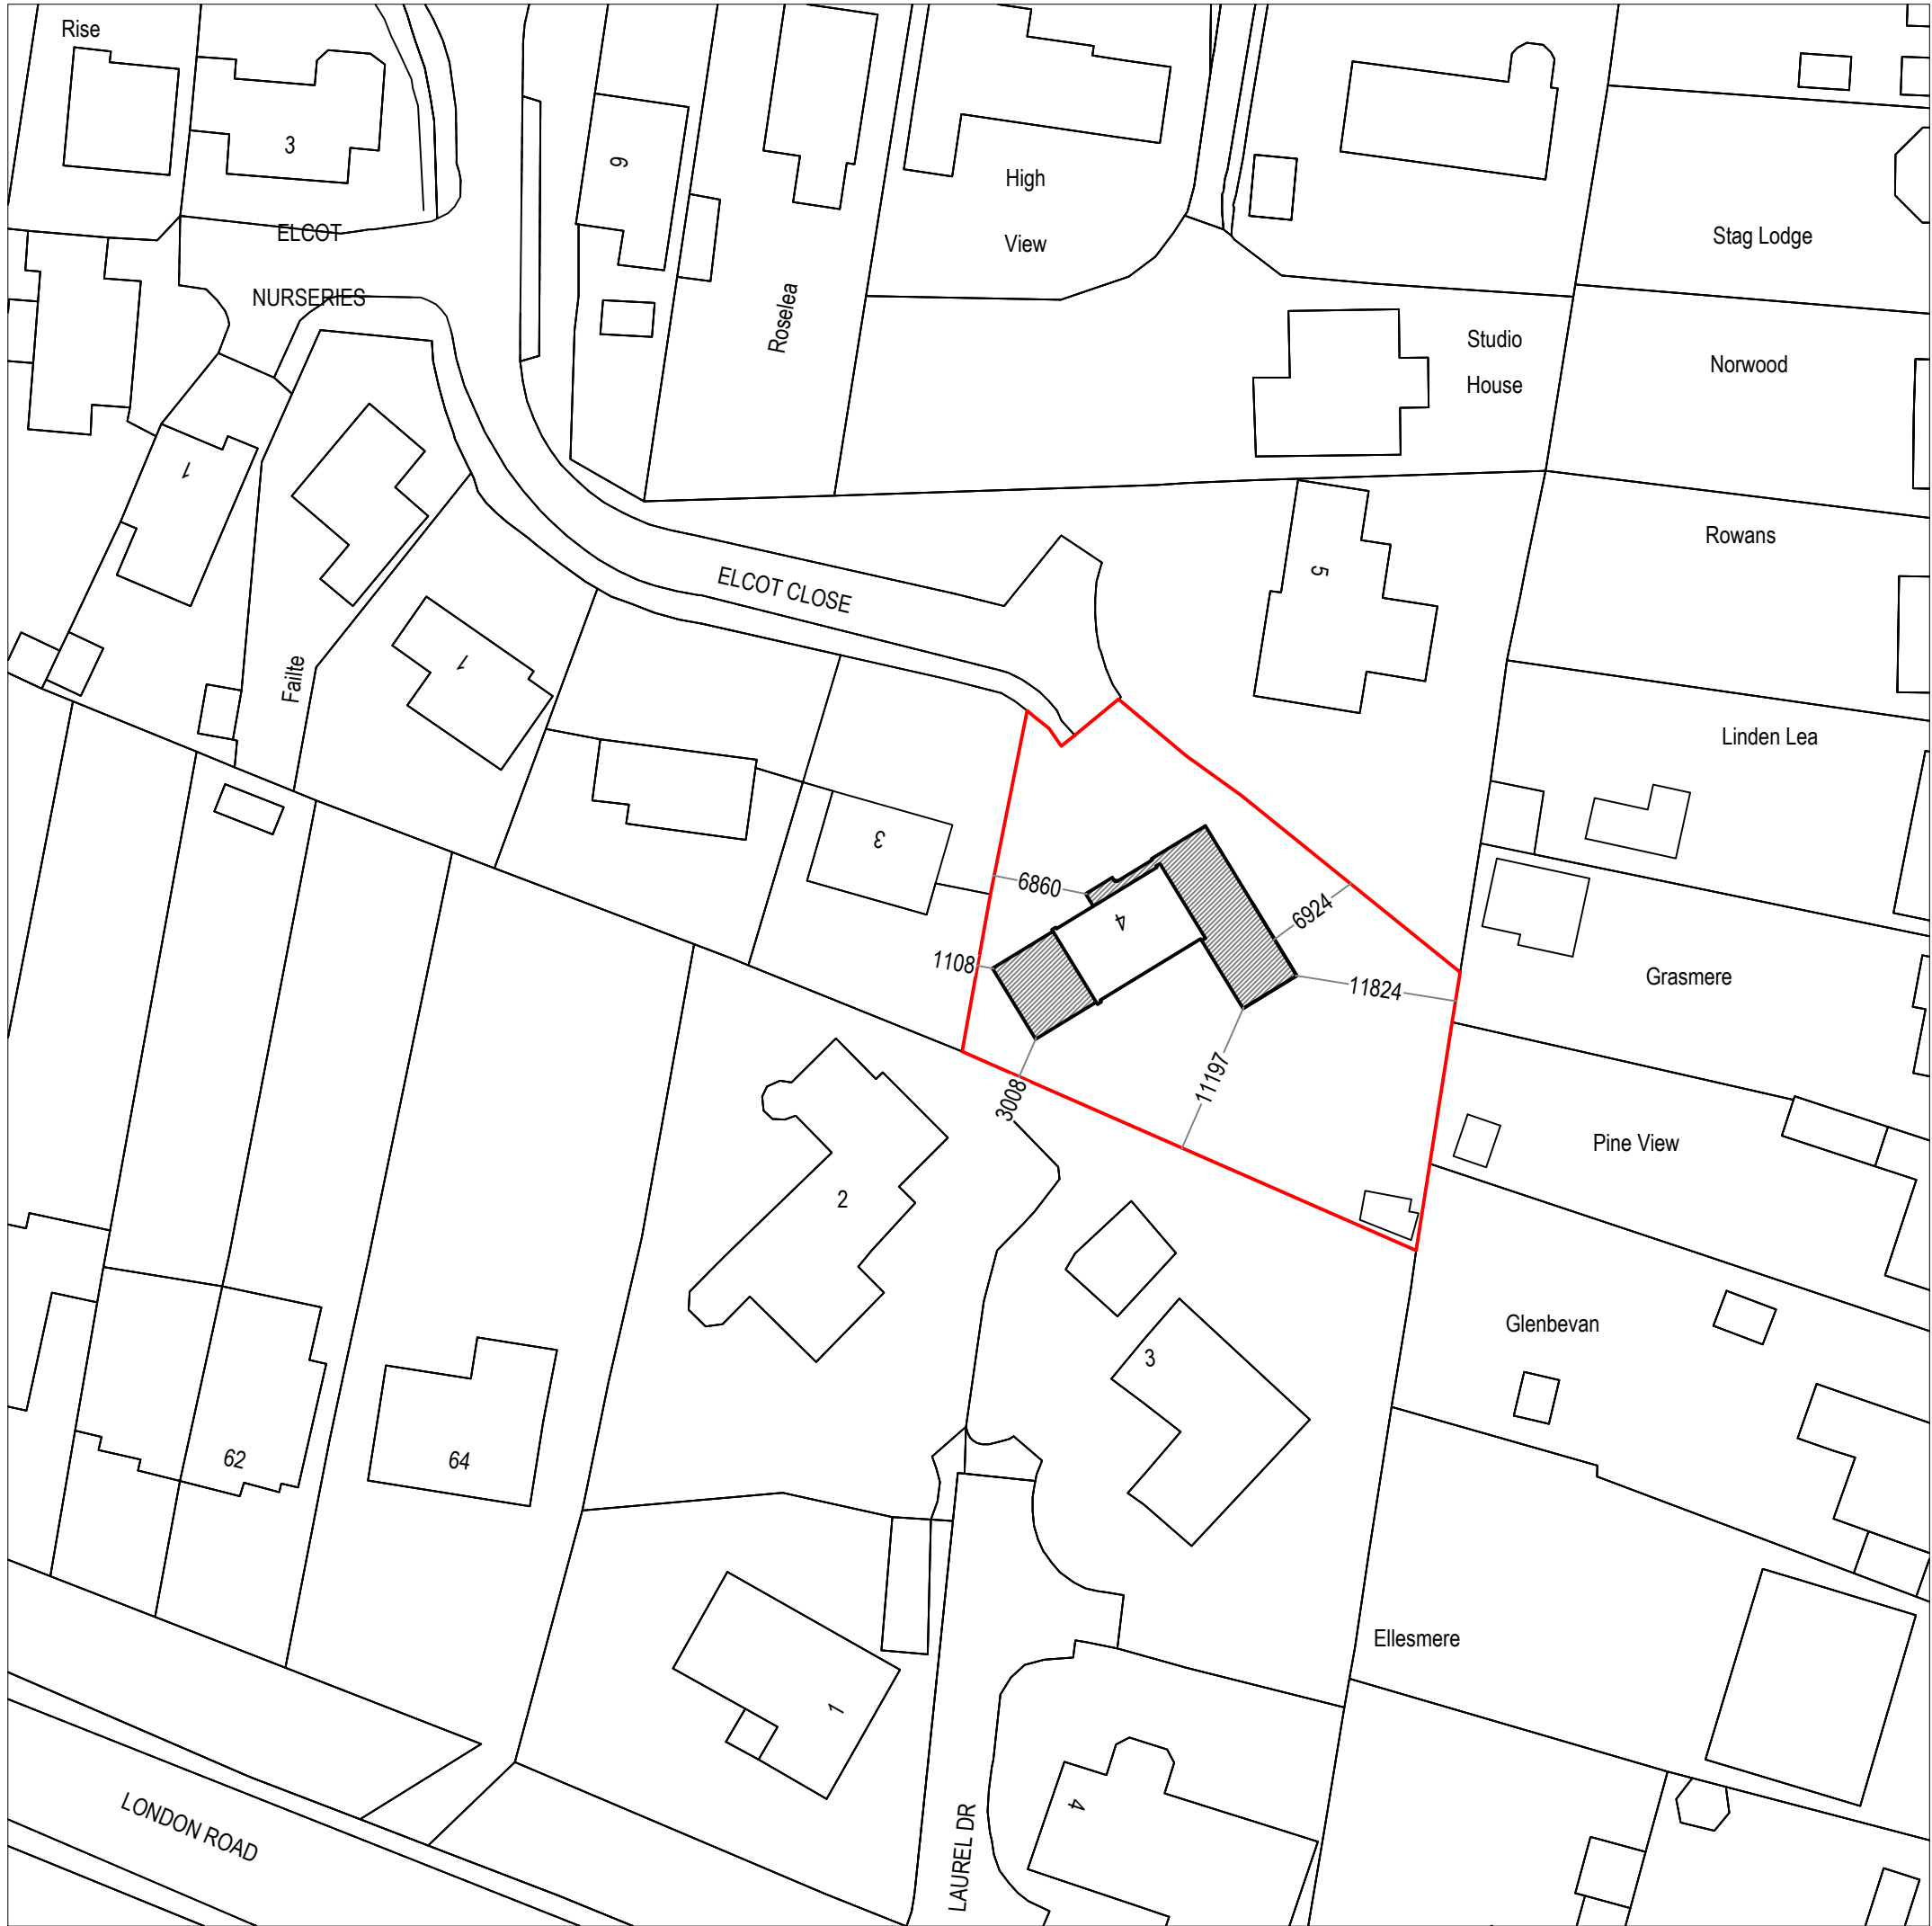

Existing Block Plan
Scale 1:500
© Crown Copyright and database rights 2026
OS 100047474

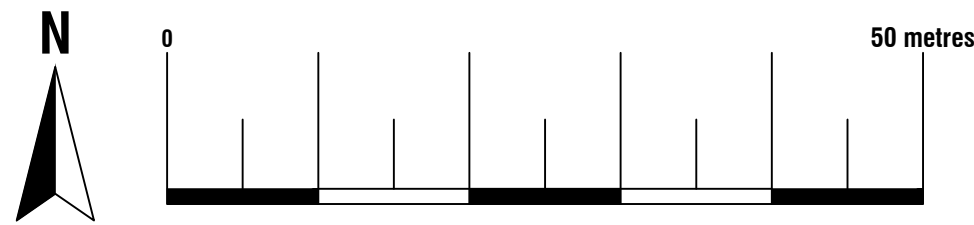

Proposed Block Plan
Scale 1:500
© Crown Copyright and database rights 2026
OS 100047474

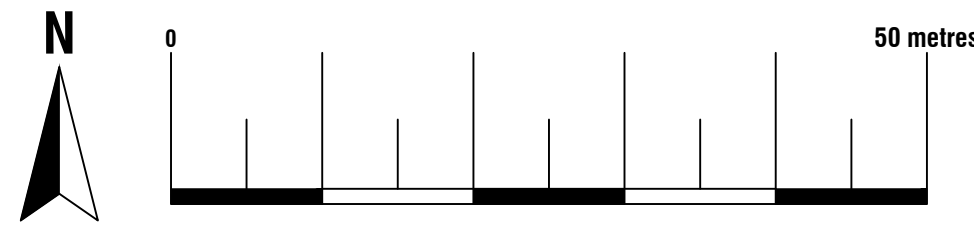

ArkiPlan Architectural Ltd • Enquiries@ArkiPlan.co.uk
Lytchett House, 13 Freeland Park, Wareham Road, Poole, Dorset, BH16 6FA

Site	4 Elcot Close, Marlborough, Wiltshire SN8 2BB	Date	15.07.2026		
		Sheet	26-0664	D01	REV 02
		Job	New Extension		
		Scale	1:500, 1:1250 @A1, 1:1000, 1:2500 @A3		
Title Number	WT313996	Title	As Shown		