





Proposed Northwest Elevation




Proposed Southwest Elevation

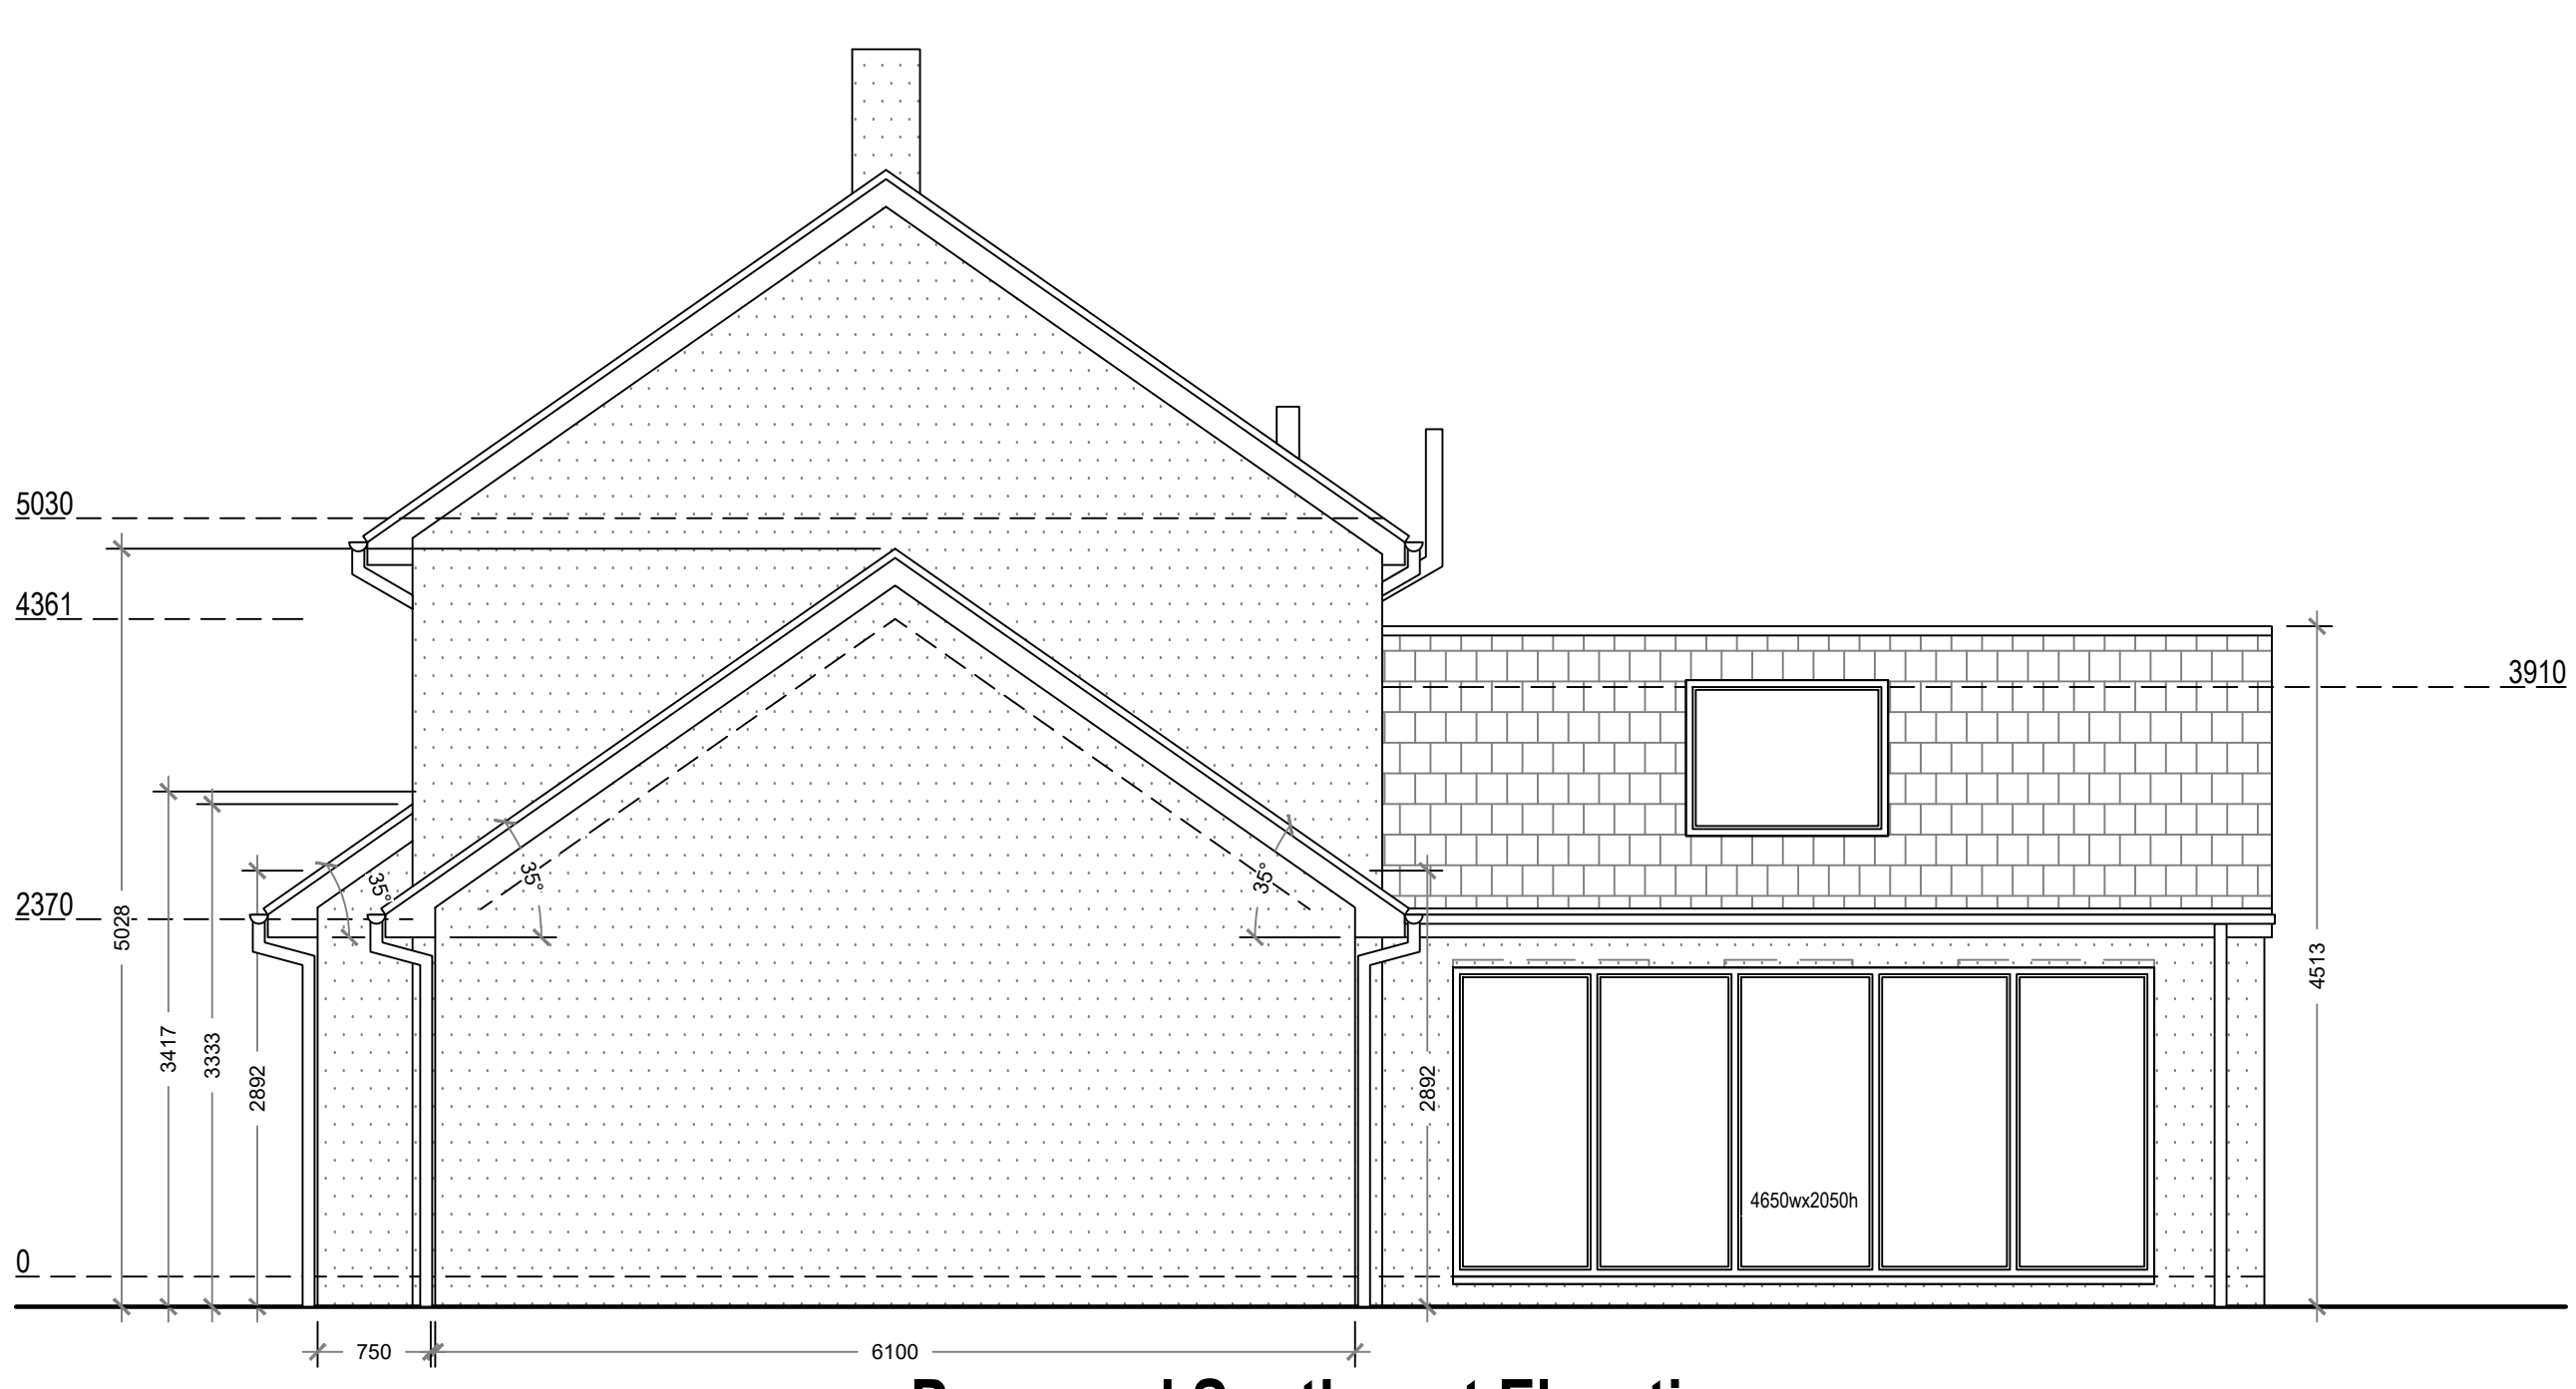

Proposed Southeast Elevation

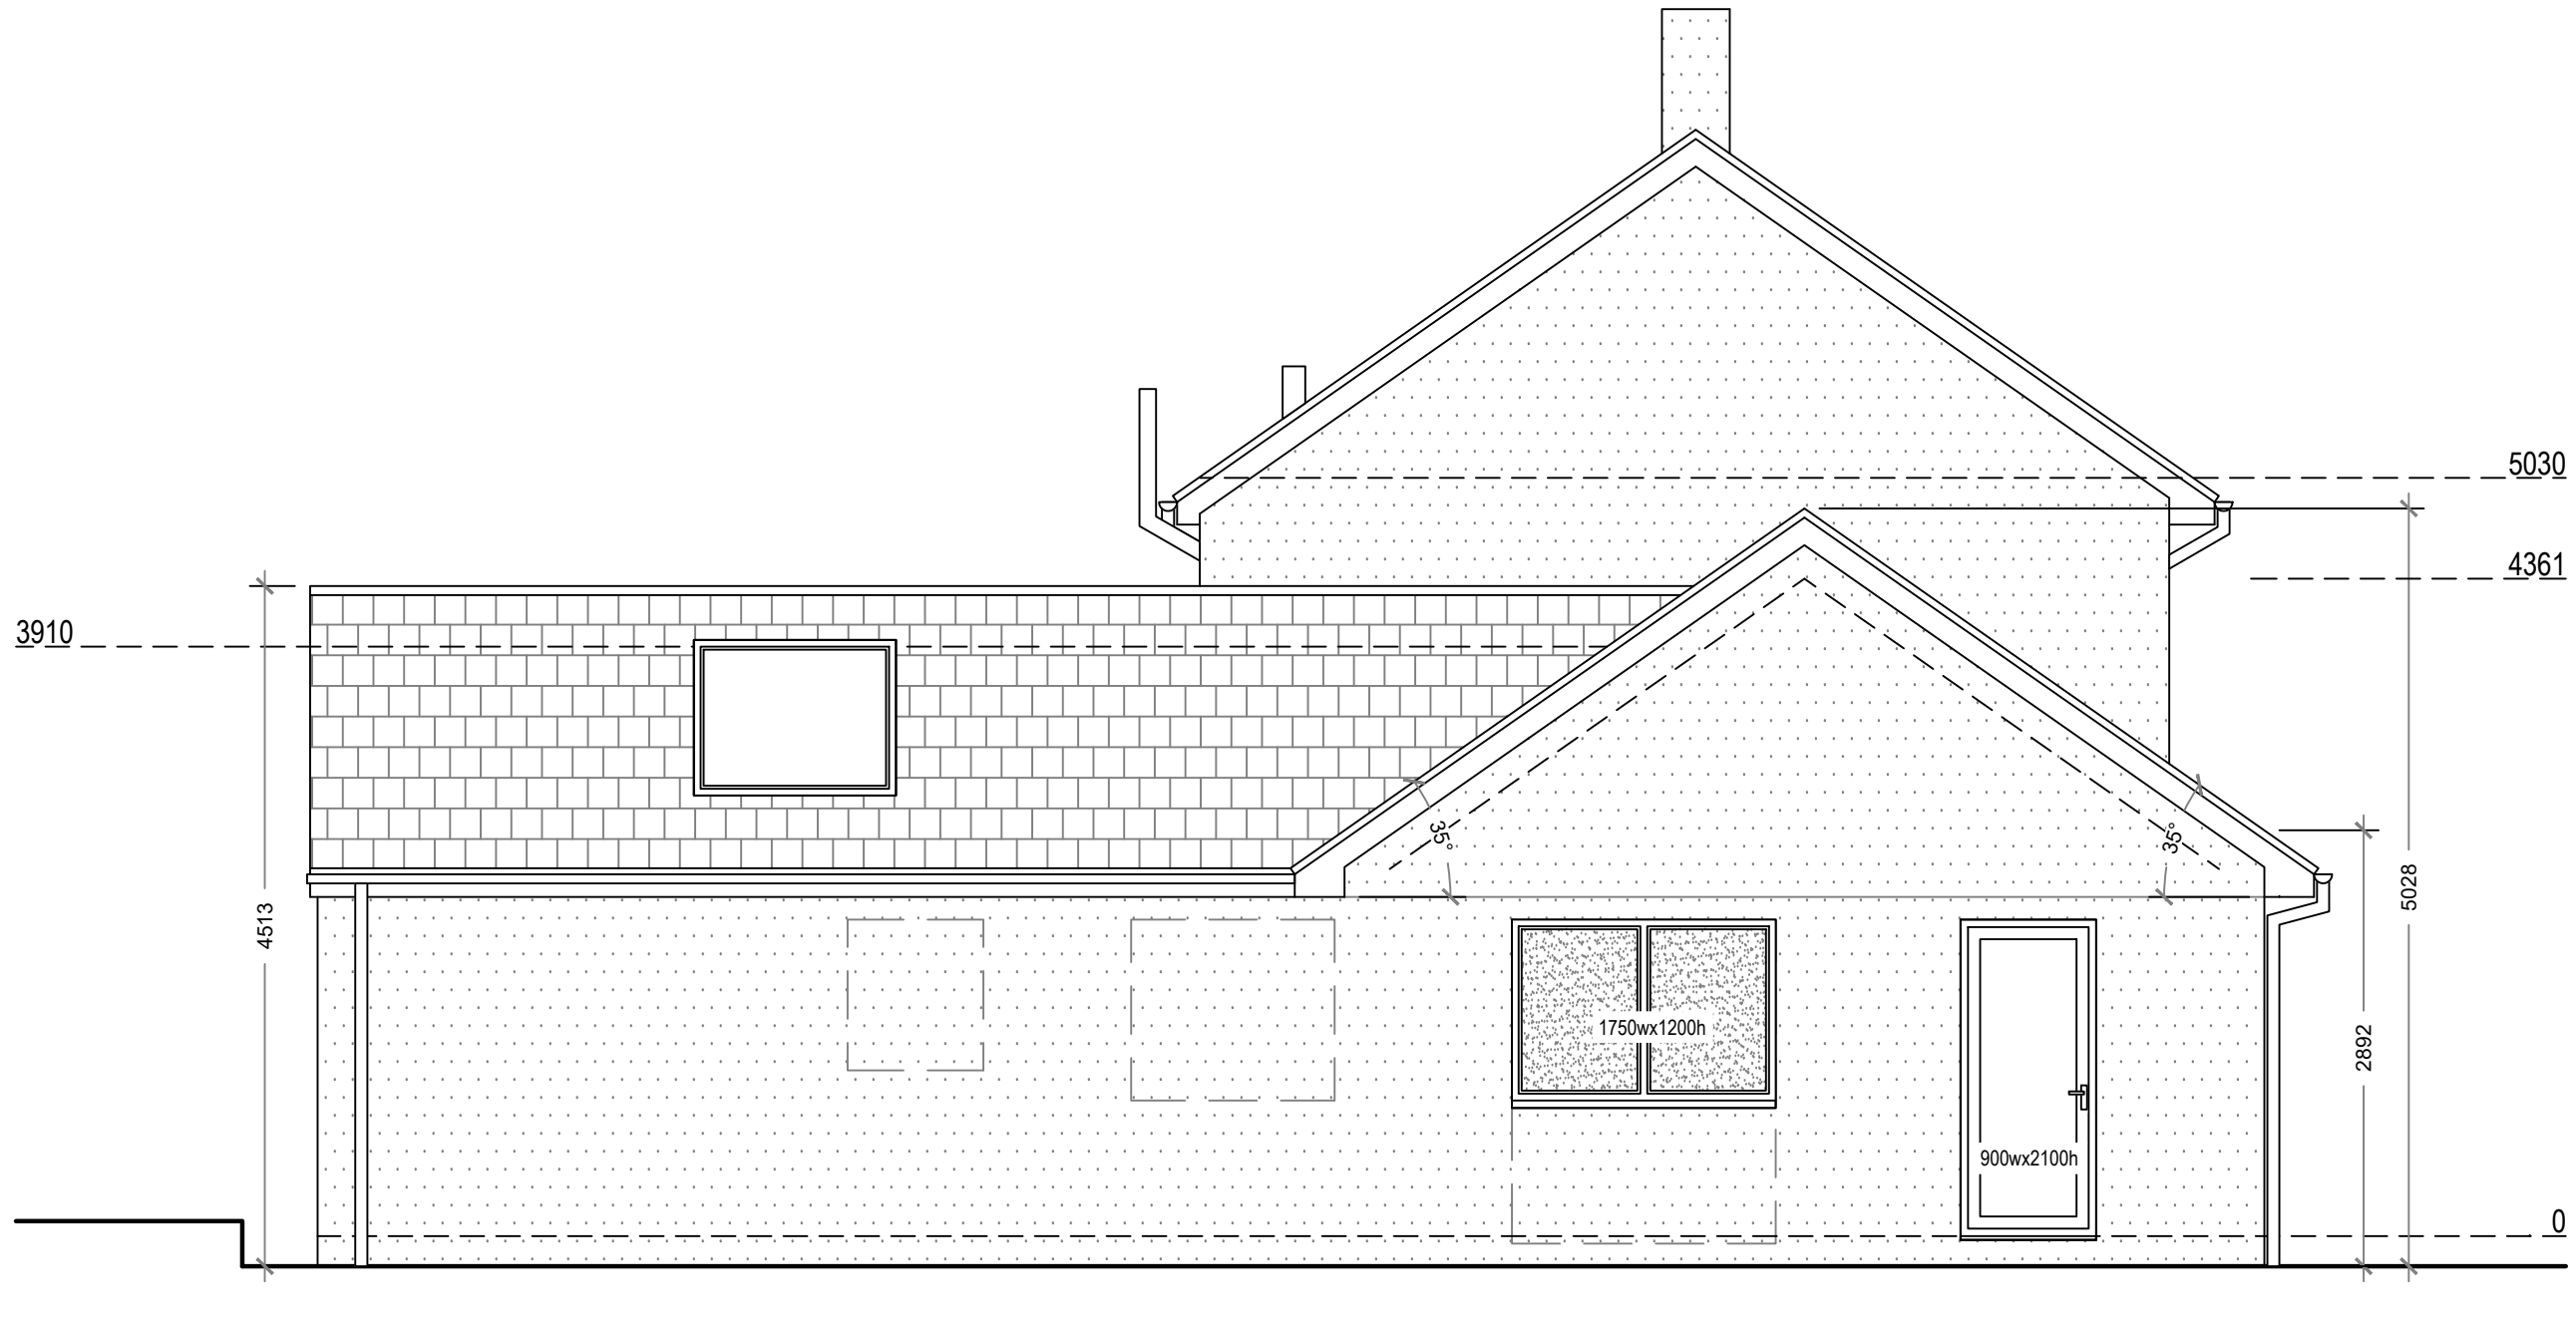

Proposed Northeast Elevation

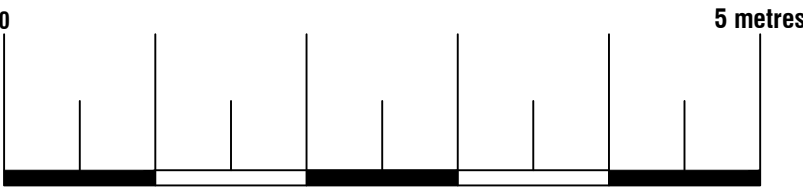

Proposed Materials:
Ground Floor Walls: White Render (cavity)
Gable Walls above existing: Render to match existing (timber frame)
Pitched roof: Grey slate
Windows: Double glazed, grey frames
Skylights: Size as indicated (not protruding more than 150mm above the existing roof plane)



ArkiPlan Architectural Ltd • Enquiries@ArkiPlan.co.uk
Lytchett House, 13 Freeland Park, Wareham Road, Poole, Dorset, BH16 6FA

Site	4 Elcot Close, Marlborough, Wiltshire SN8 2BB	Date	15.07.2026		
		Sheet	26-0664	D09	REV 02
		Job	New Extension		
		Scale	1:50 @A1, 1:100 @A3		
Title Number	WT313996	Title	As Shown		