


HOUSE, 25 ANDERSON ROAD

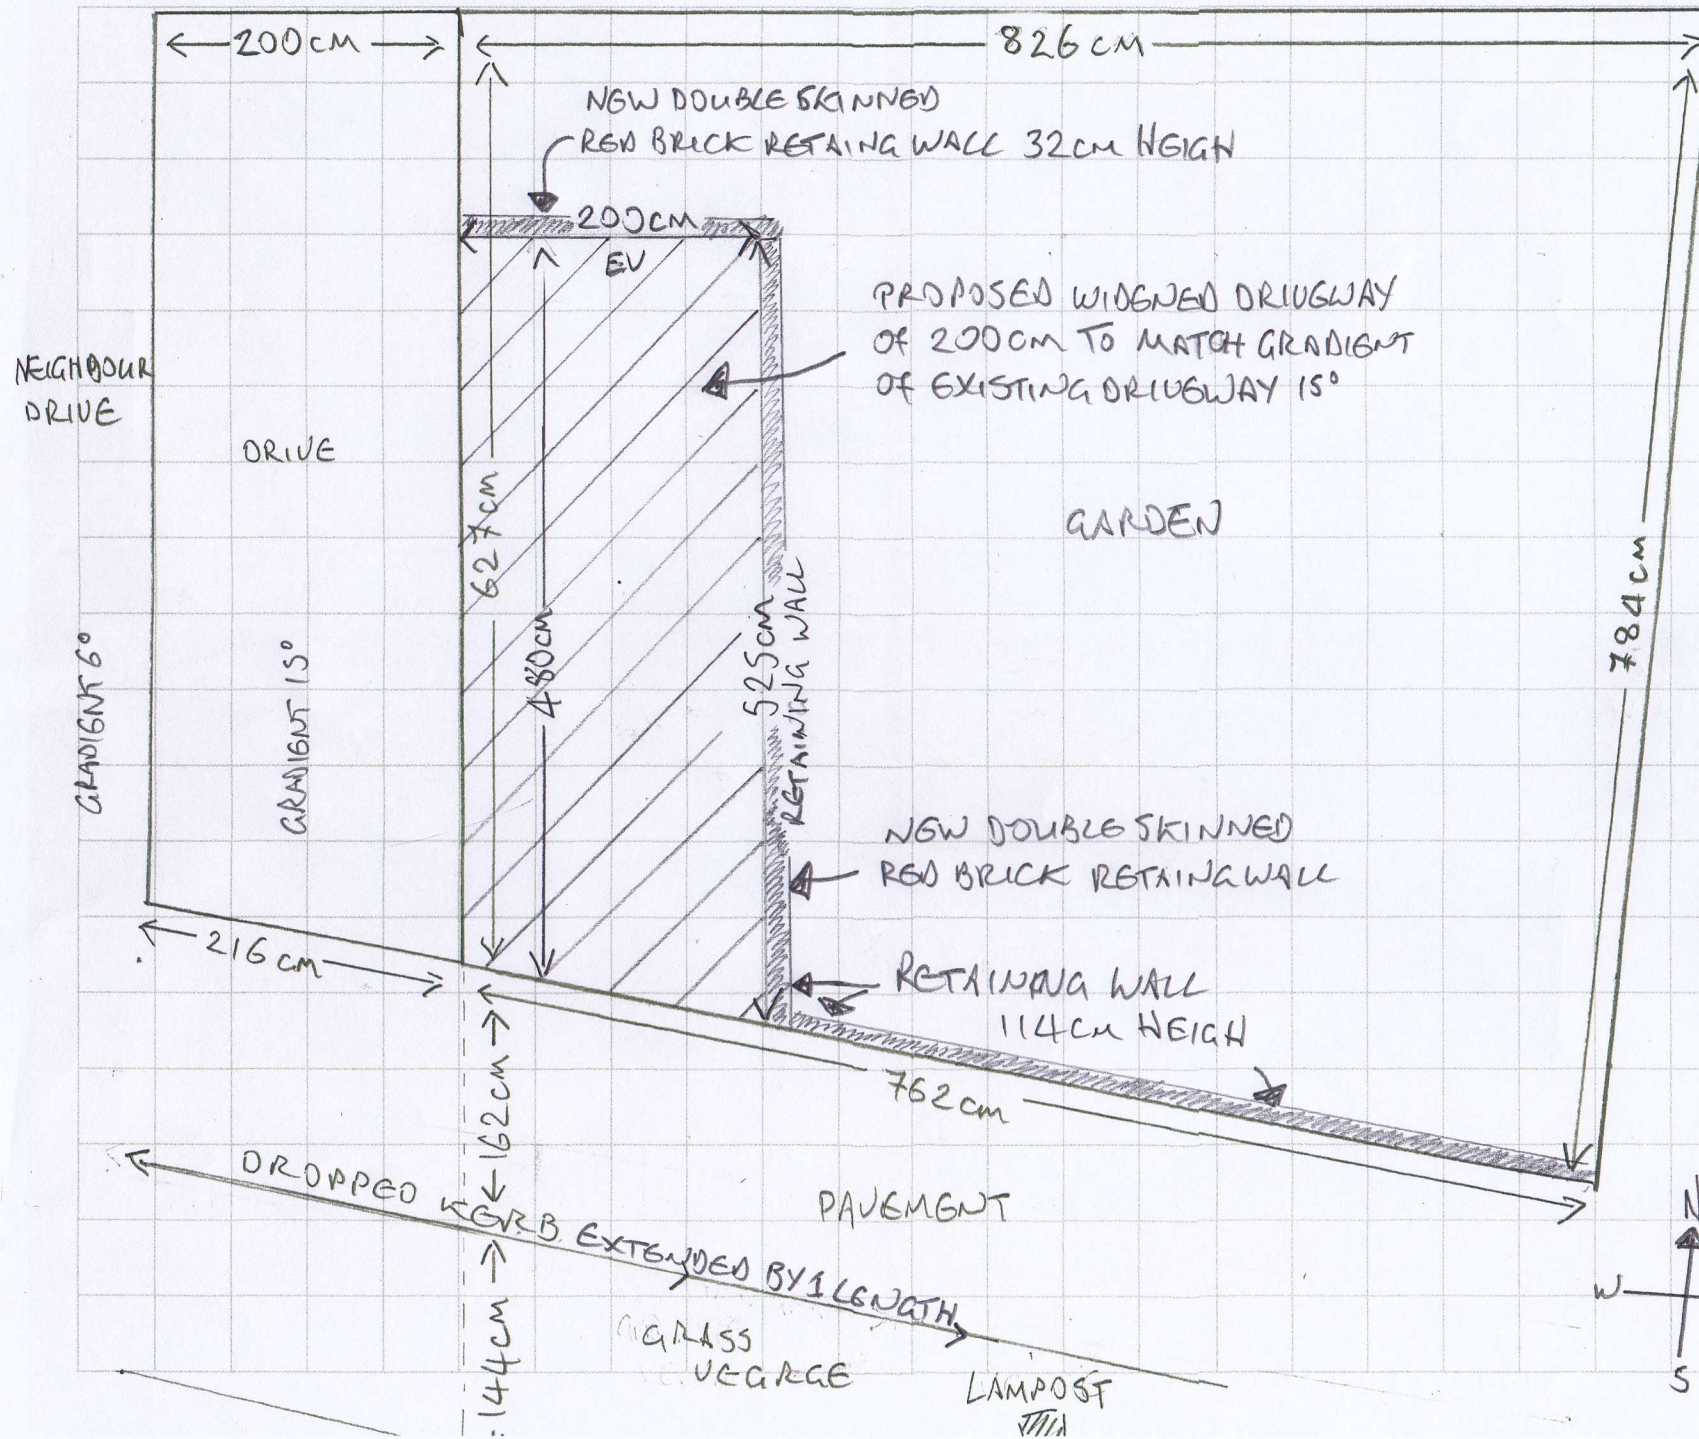

SCALE 1:50

2cm = 1m

A4 PAPER

PROJECT PROPOSAL:

SIMPLE

WIDENING OF CURRENT DRIVE BY 2M AT EXISTING GRADIENT (APPROX 15°) WHICH DIFFERS TO THAT OF THE NEIGHBOUR'S DRIVE (APPROX 6°)

REMOVAL OF EXISTING BLOCK WALL. NEW PARKING AREA TO BE FINISHED WITH RED BRICK RETAINING WALL IN KEEPING WITH LOCAL CHARACTER. EV CHARGE POINT

SITE: 25 ANDERSON ROAD SALISBURY. SP13DX OR POLLY MAGNE