
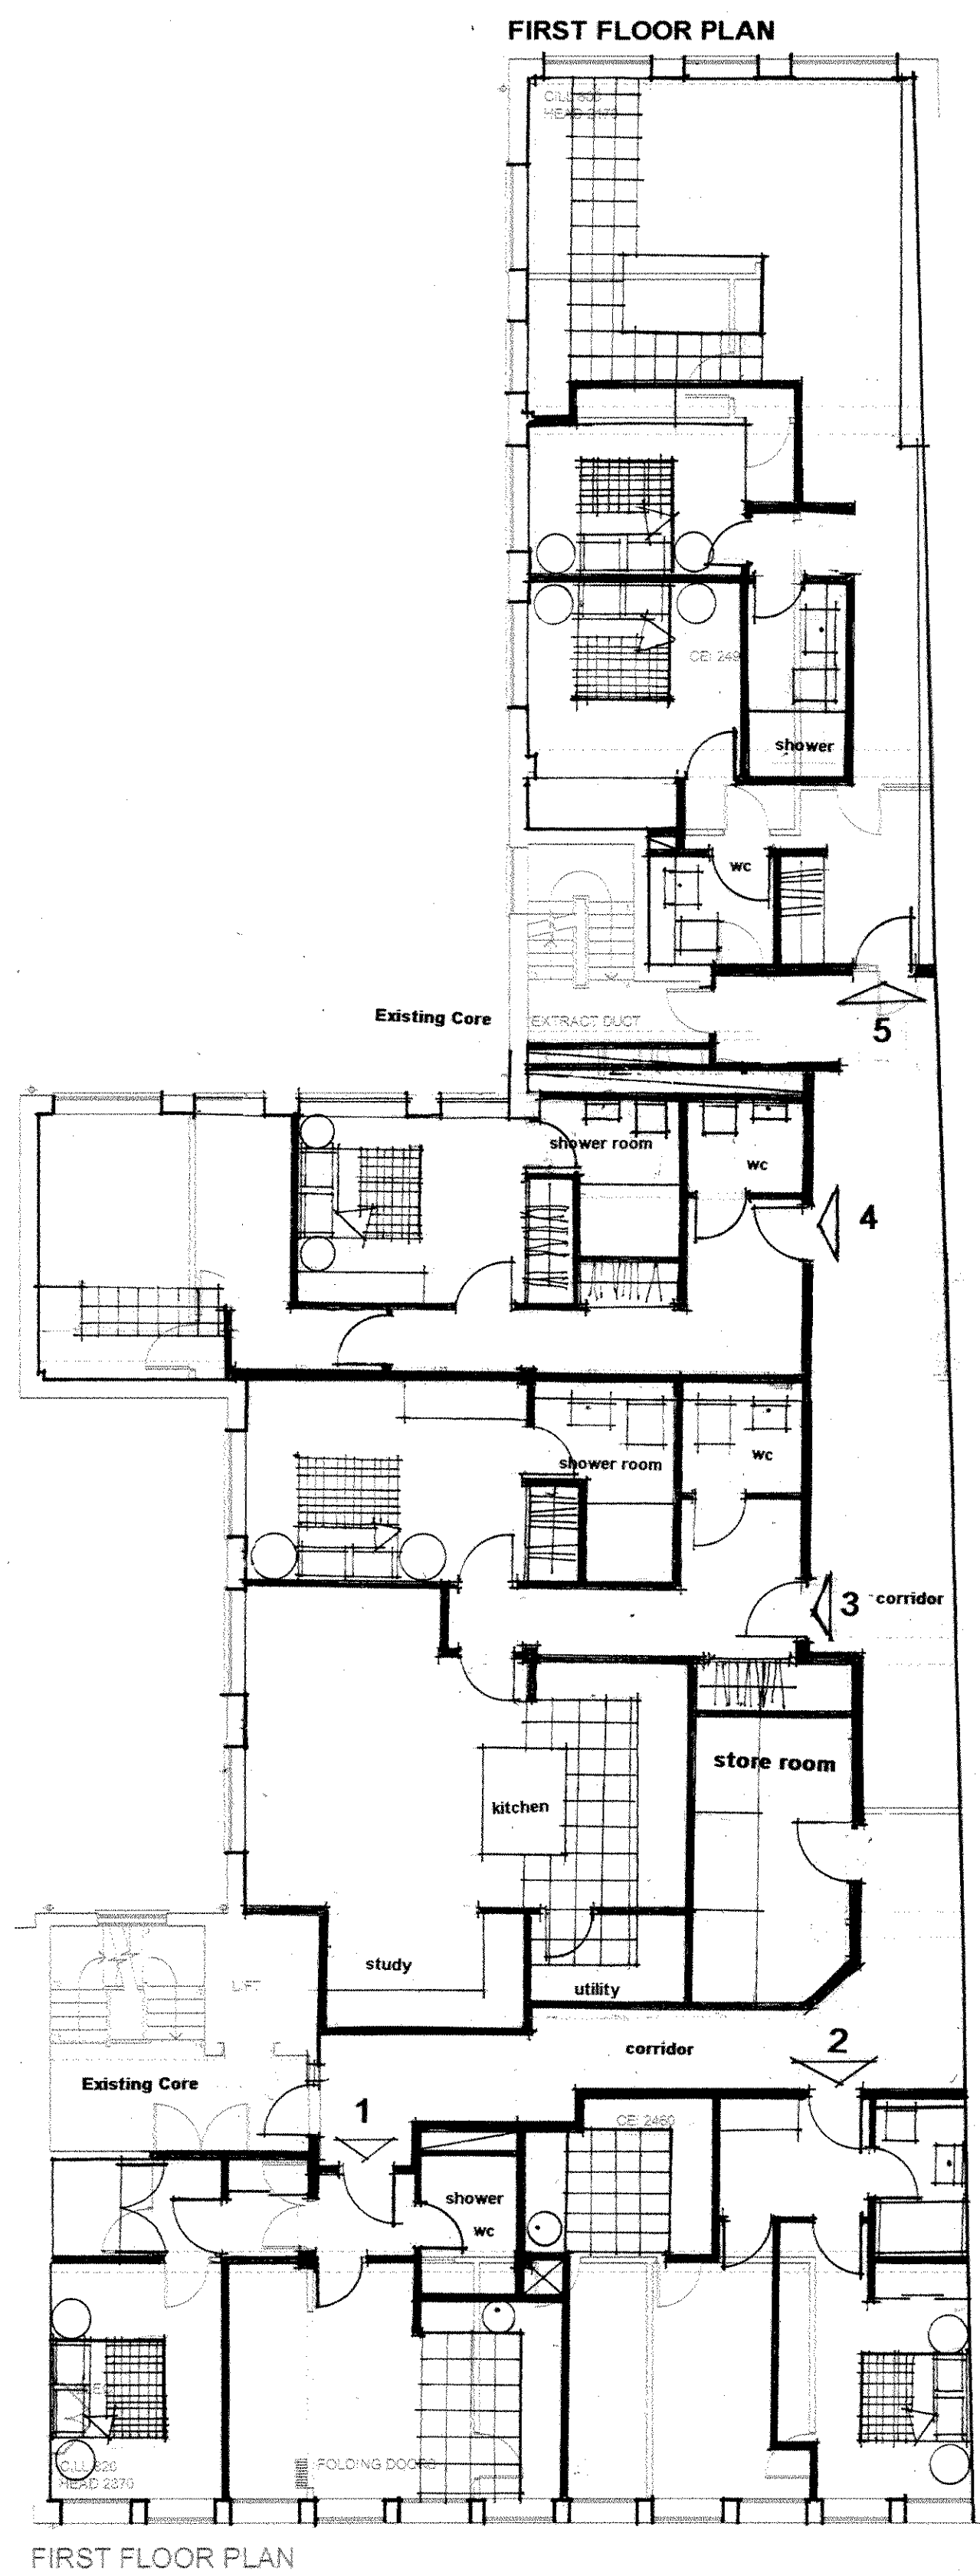
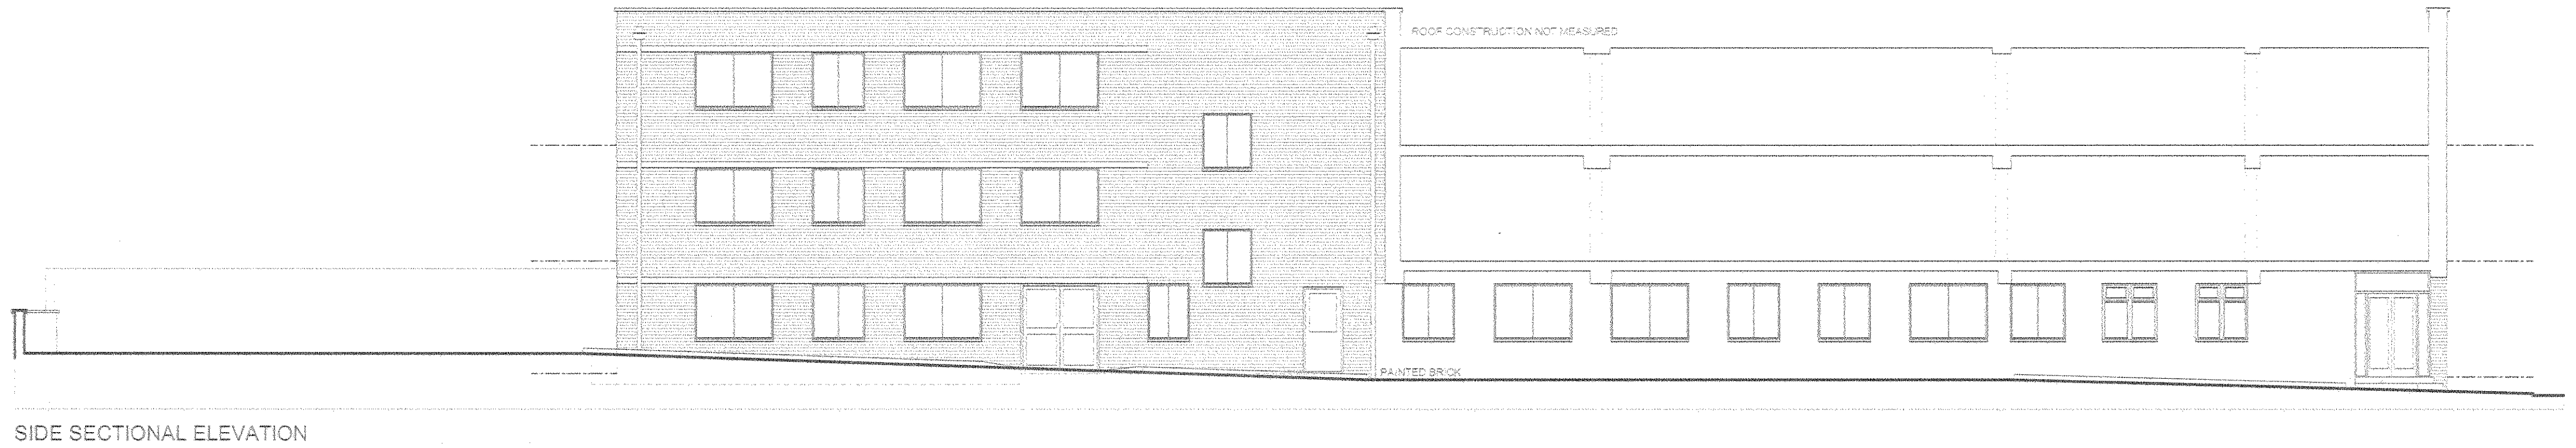


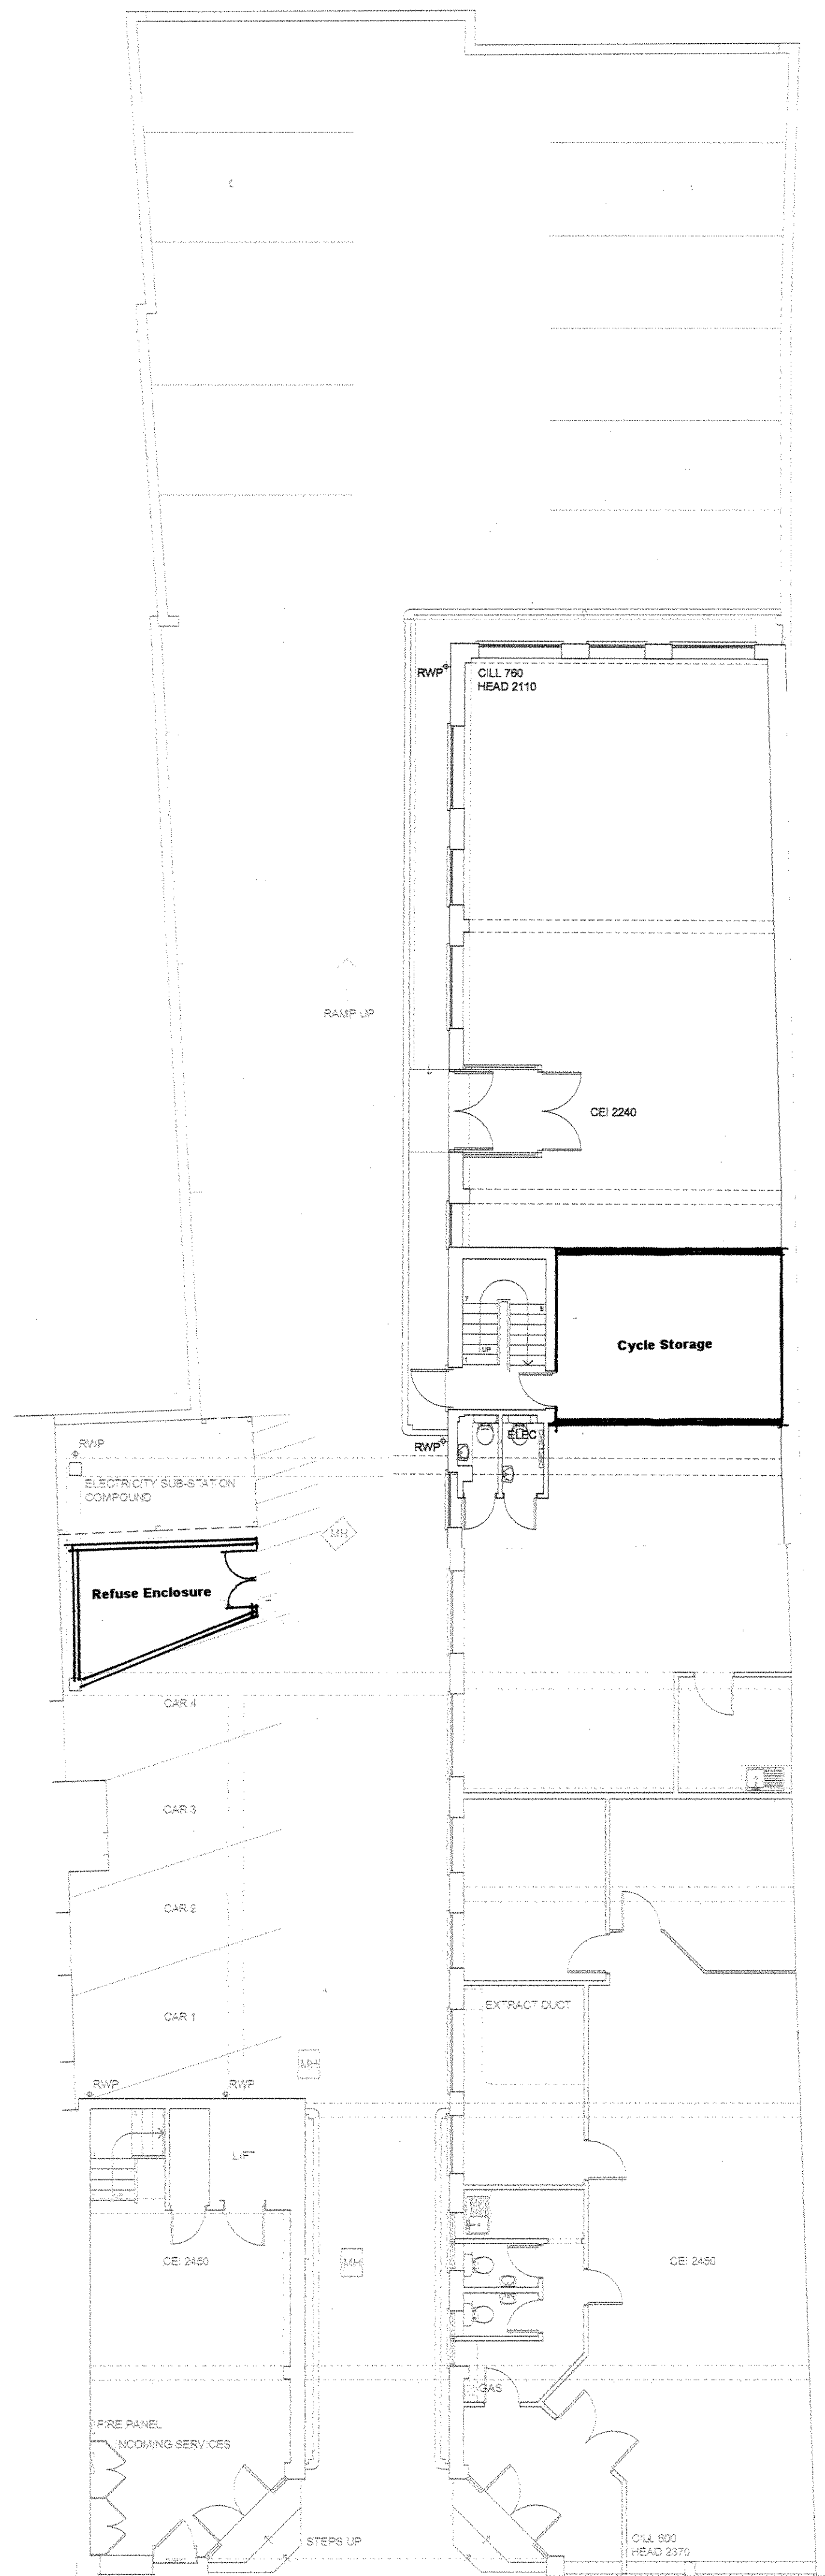

FLOOR AREA SCHEDULE

First Floor




Unit 1	50.32 sq.m	1 bedroom/ 2 person
Unit 2	50.76 sq.m	1 bedroom/ 2 person
Unit 3	87.30 sq.m	1 bedroom/ 2 person
Unit 4	62.40 sq.m	1 bedroom/ 2 person
Unit 5	101.9 sq.m	2 bedroom/ 4 person

Second Floor

Unit 6	50.32 sq.m	1 bedroom/ 2 person
Unit 7	50.76 sq.m	1 bedroom/ 2 person
Unit 8	52.05 sq.m	1 bedroom/ 2 person
Unit 9	51.78 sq.m	1 bedroom/ 2 person
Unit 10	62.40 sq.m	1 bedroom/ 2 person
Unit 11	101.9 sq.m	2 bedroom/ 2 person

Note

All areas are gross internal (GIA)

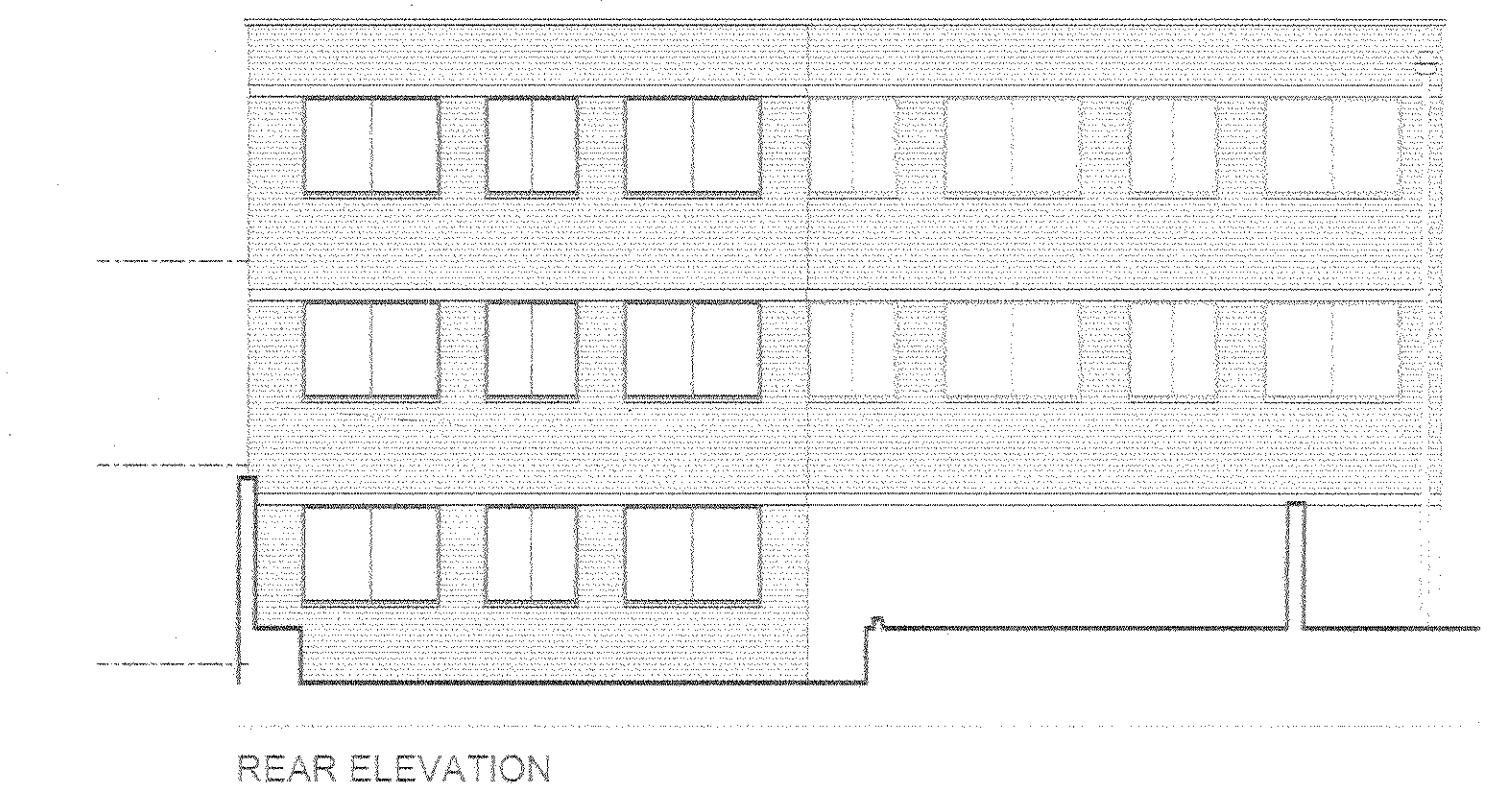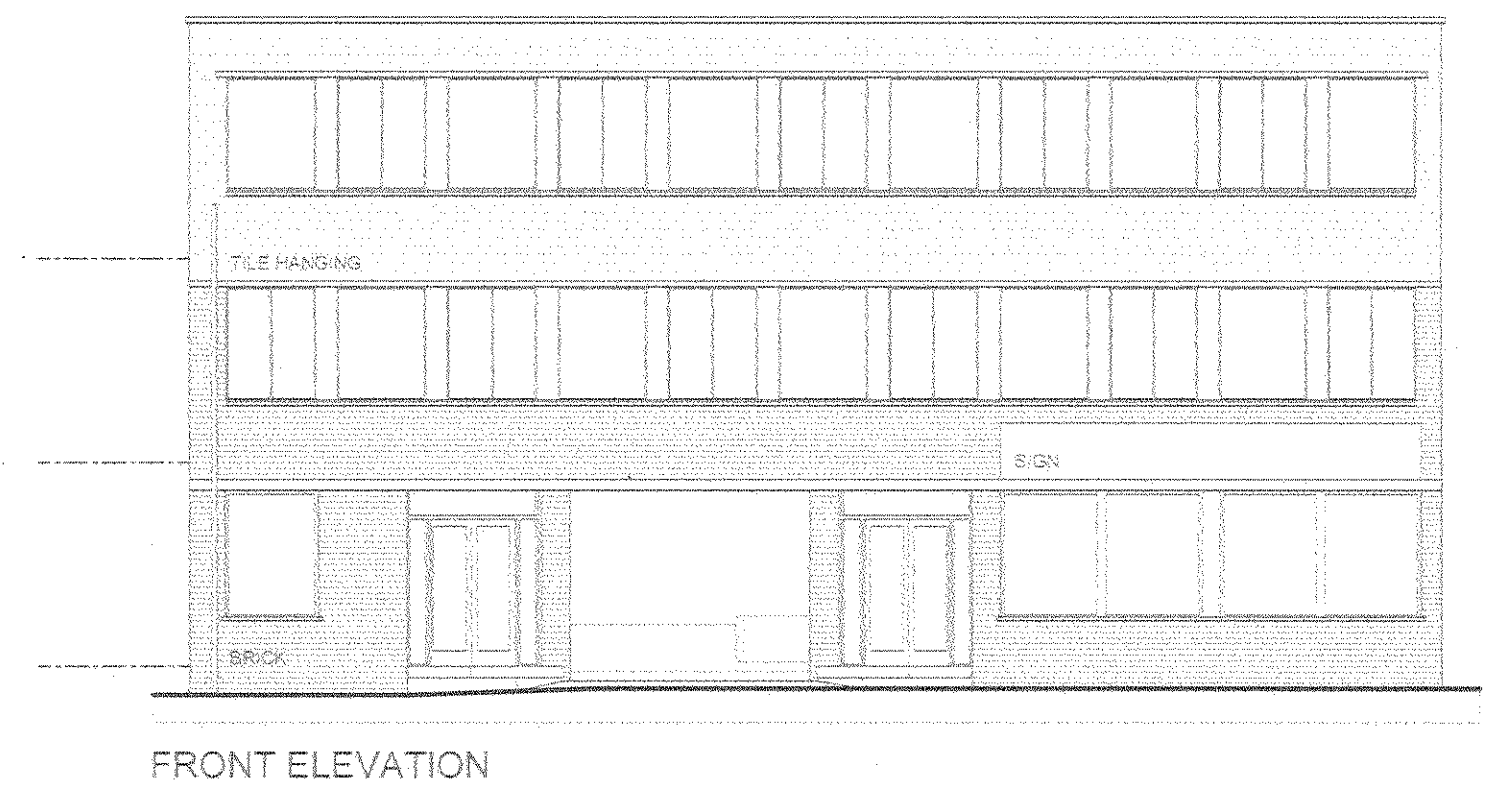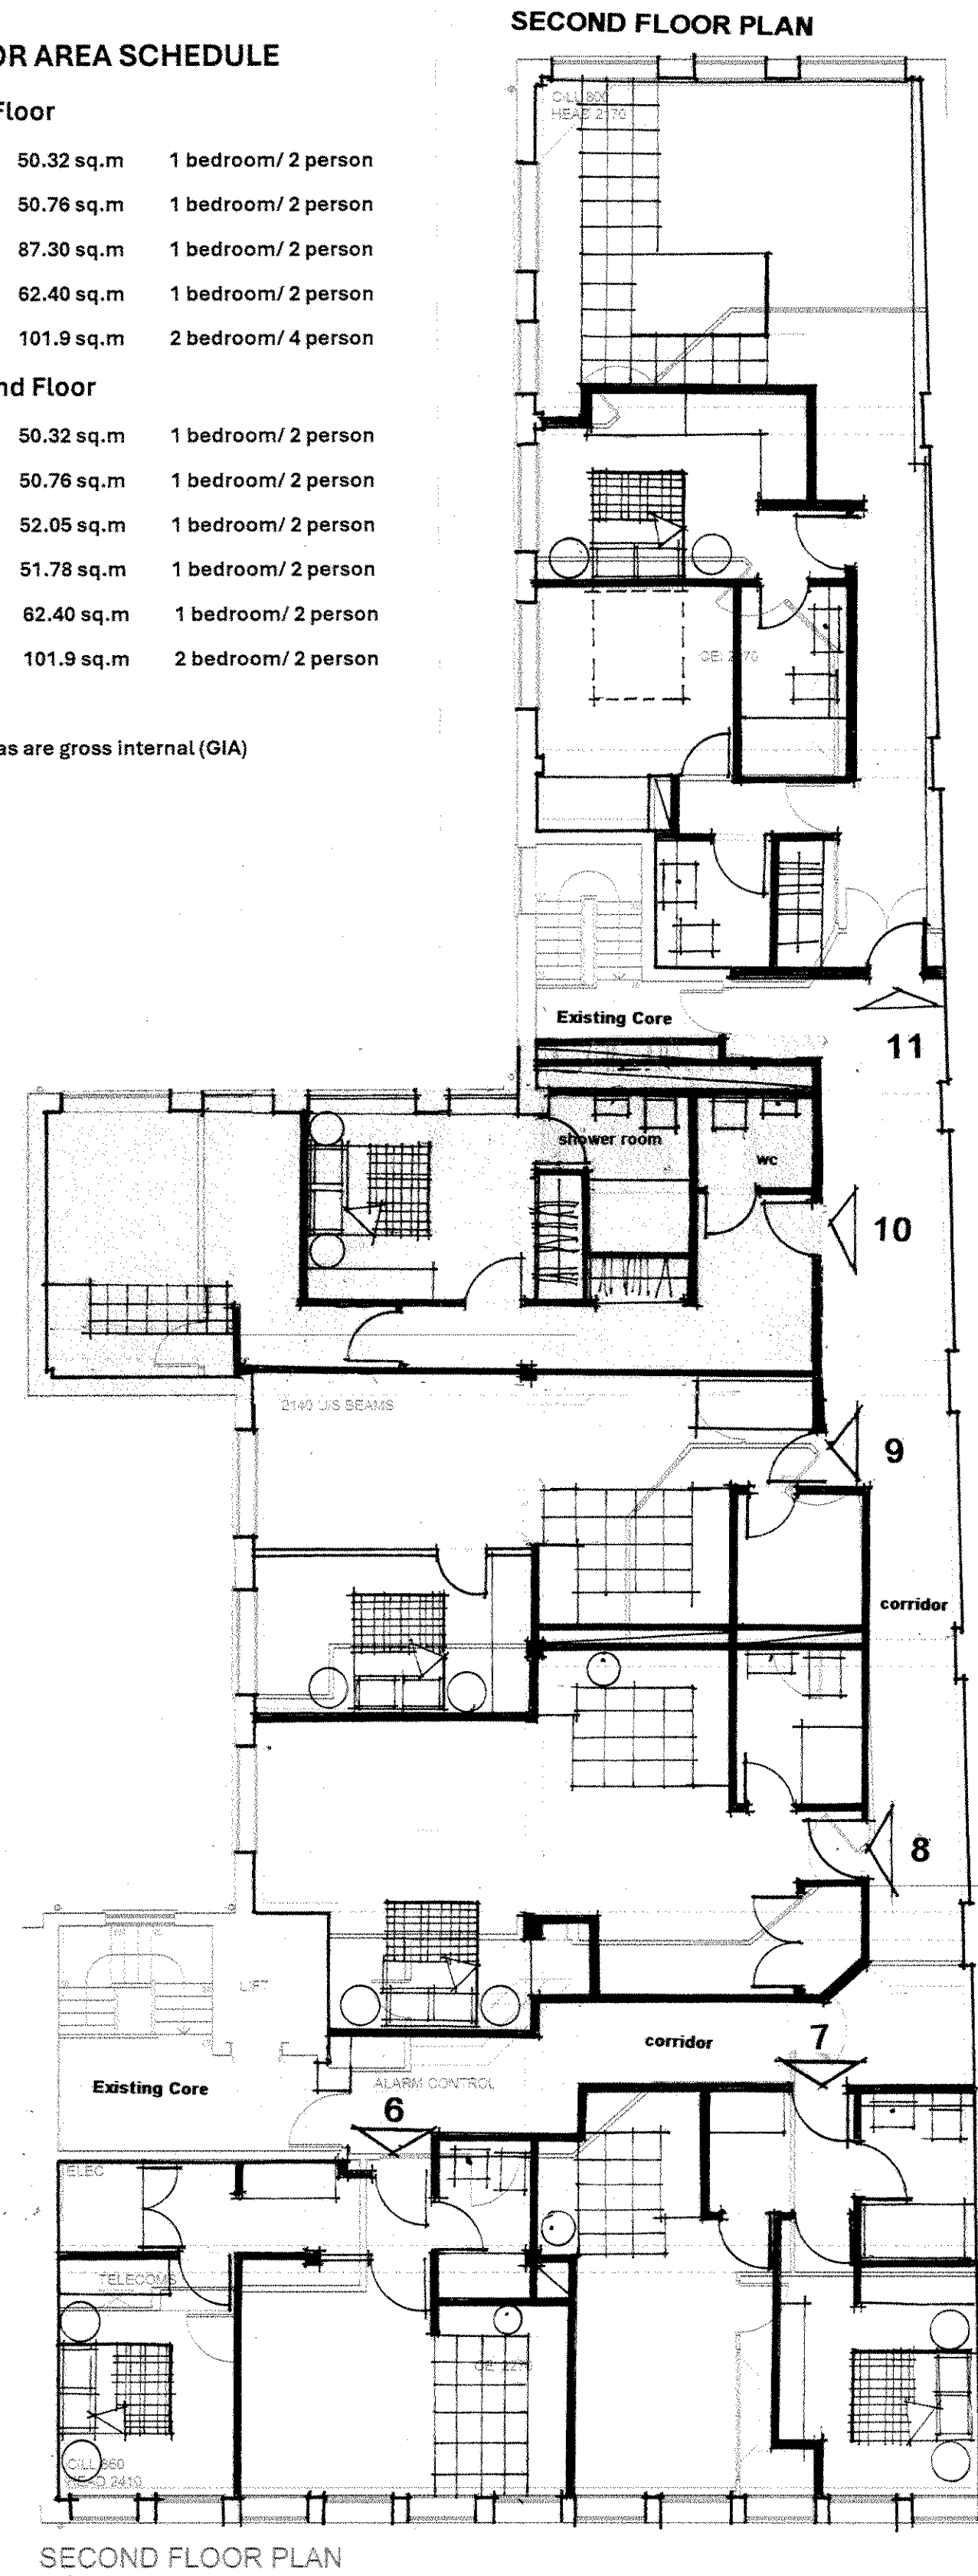

Client: Glenmore Group

Project: Cheviot House
Castle Street
Salisbury

Drawing: AS PROPOSED
Plans and Elevations

Scale: 1:100 @ A1 sheet size

Date: June 2026

Drawing: 0512/ 02

Revision: A

