
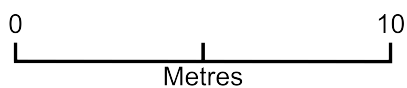


Drive way 160 Devizes rd

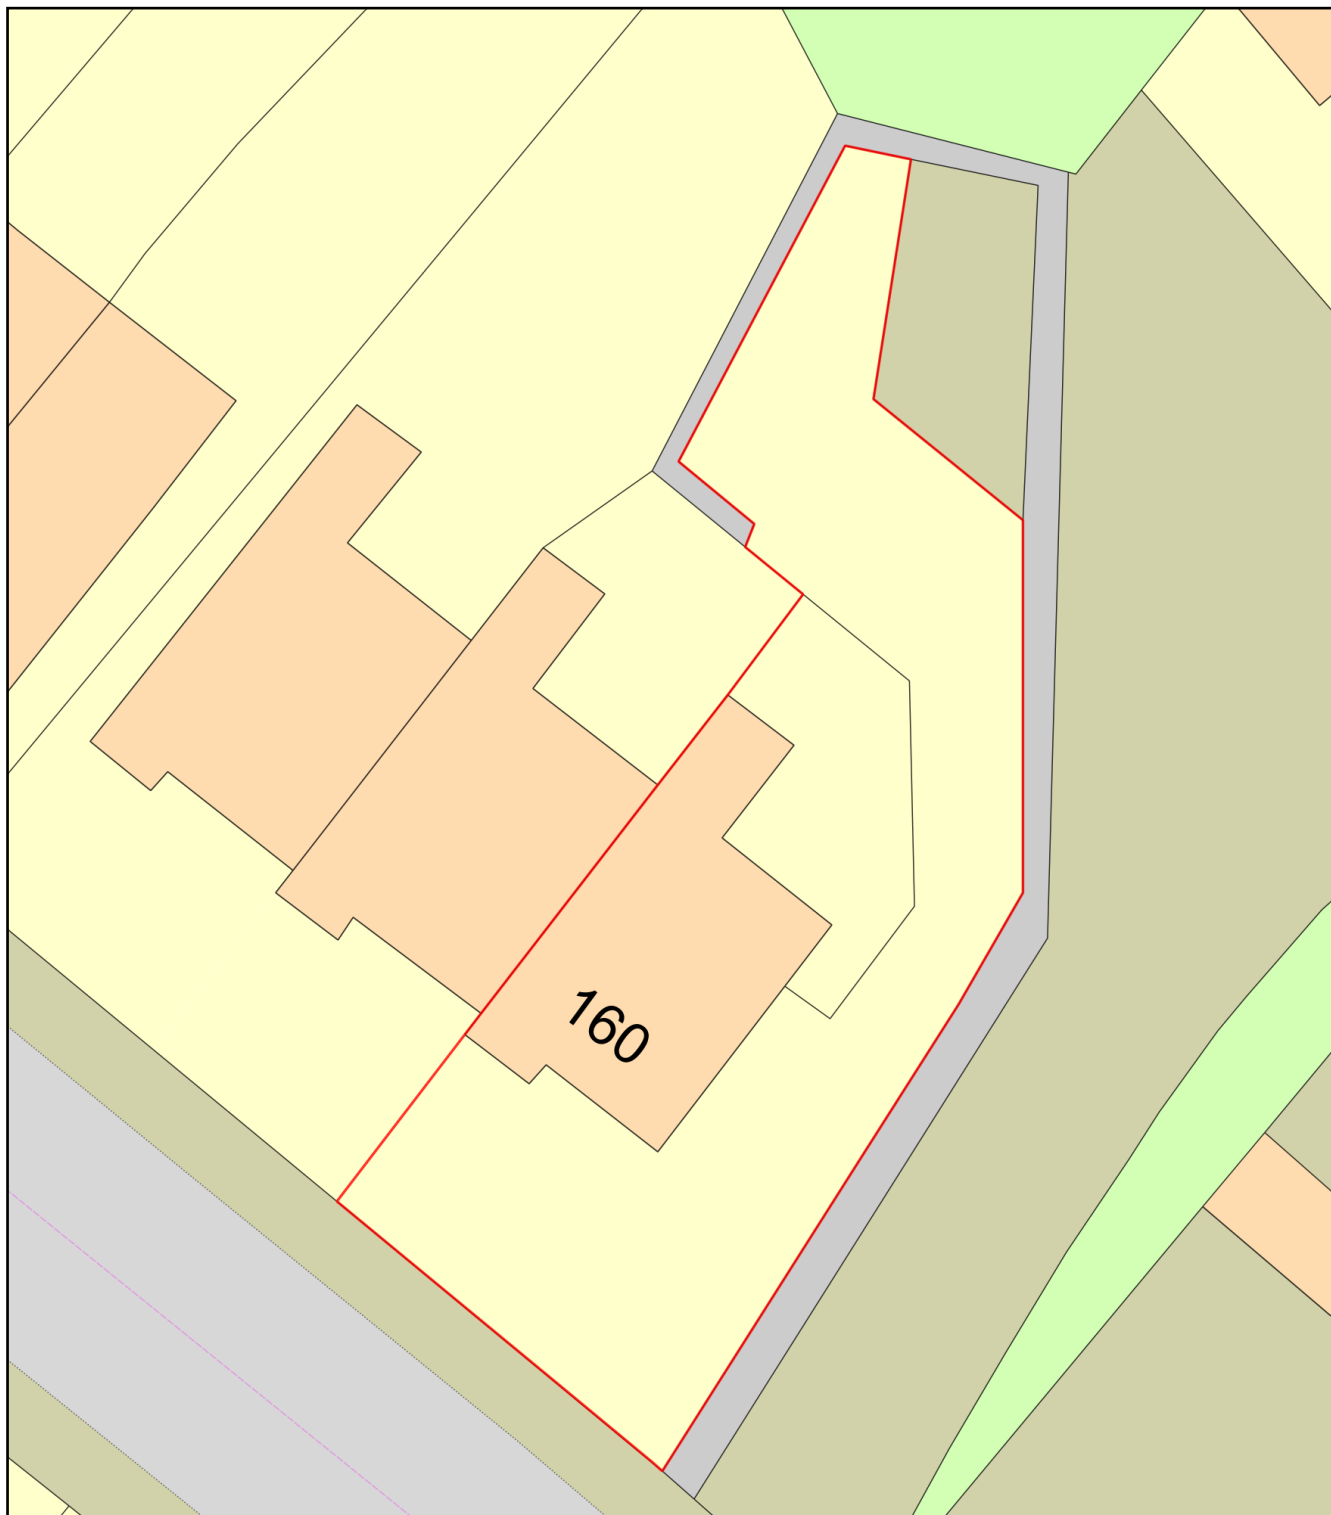

Plan Produced for: Planning portal Wiltshire

Date Produced: 03 Sep 2026

Plan Reference Number: TQRQM26246132838451

Scale: 1:200 @ A4