



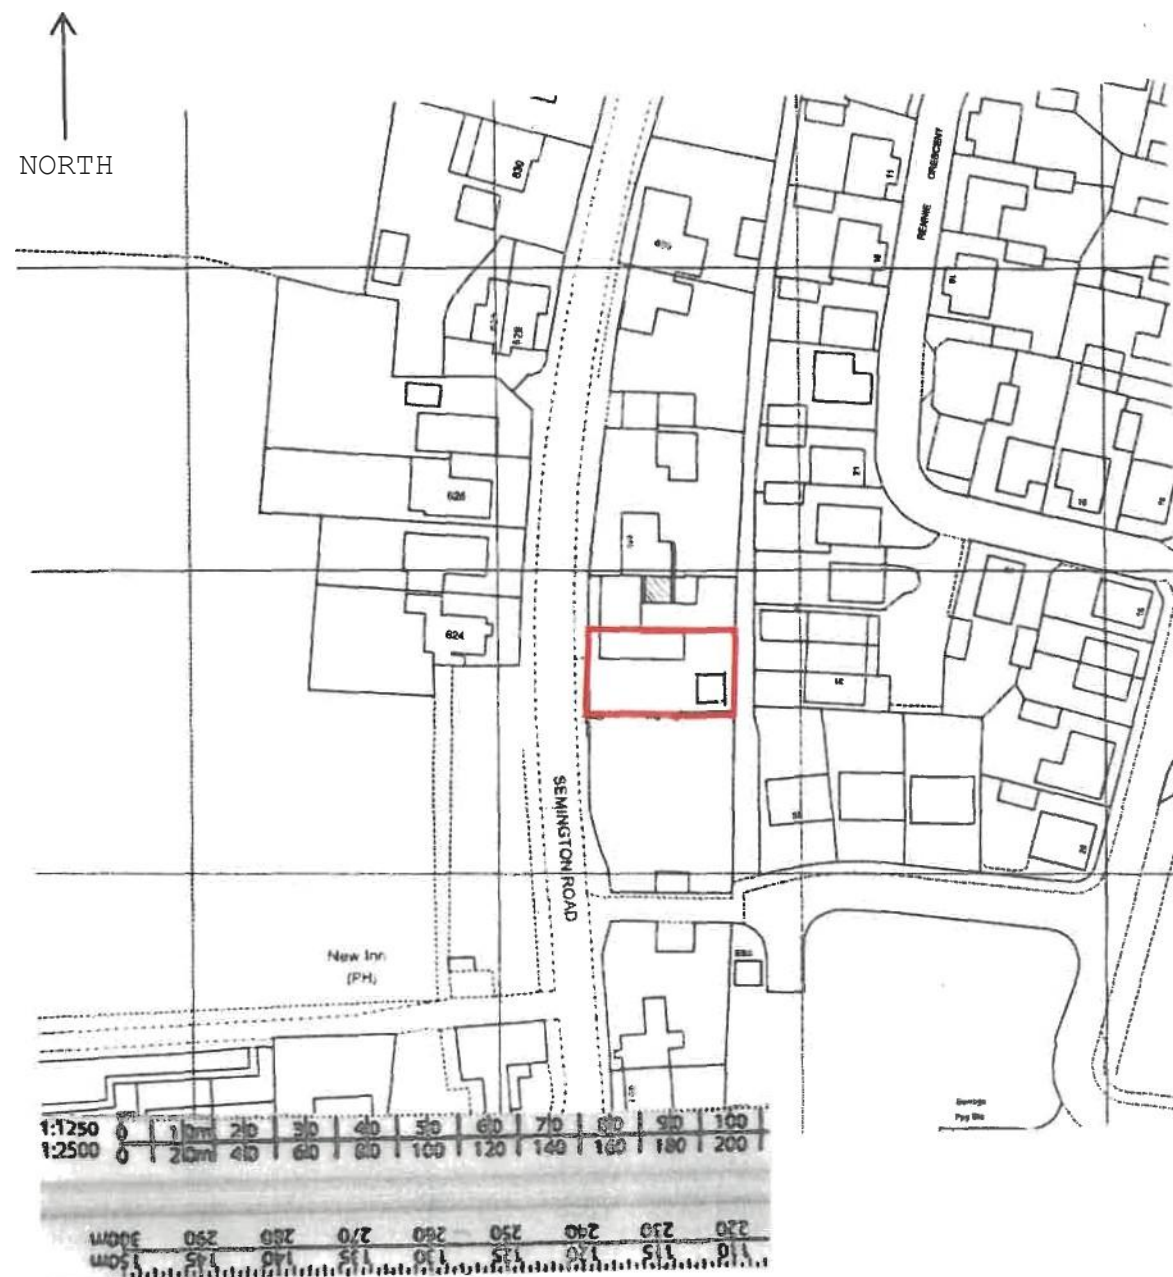

LOCATION PLAN 1:1250

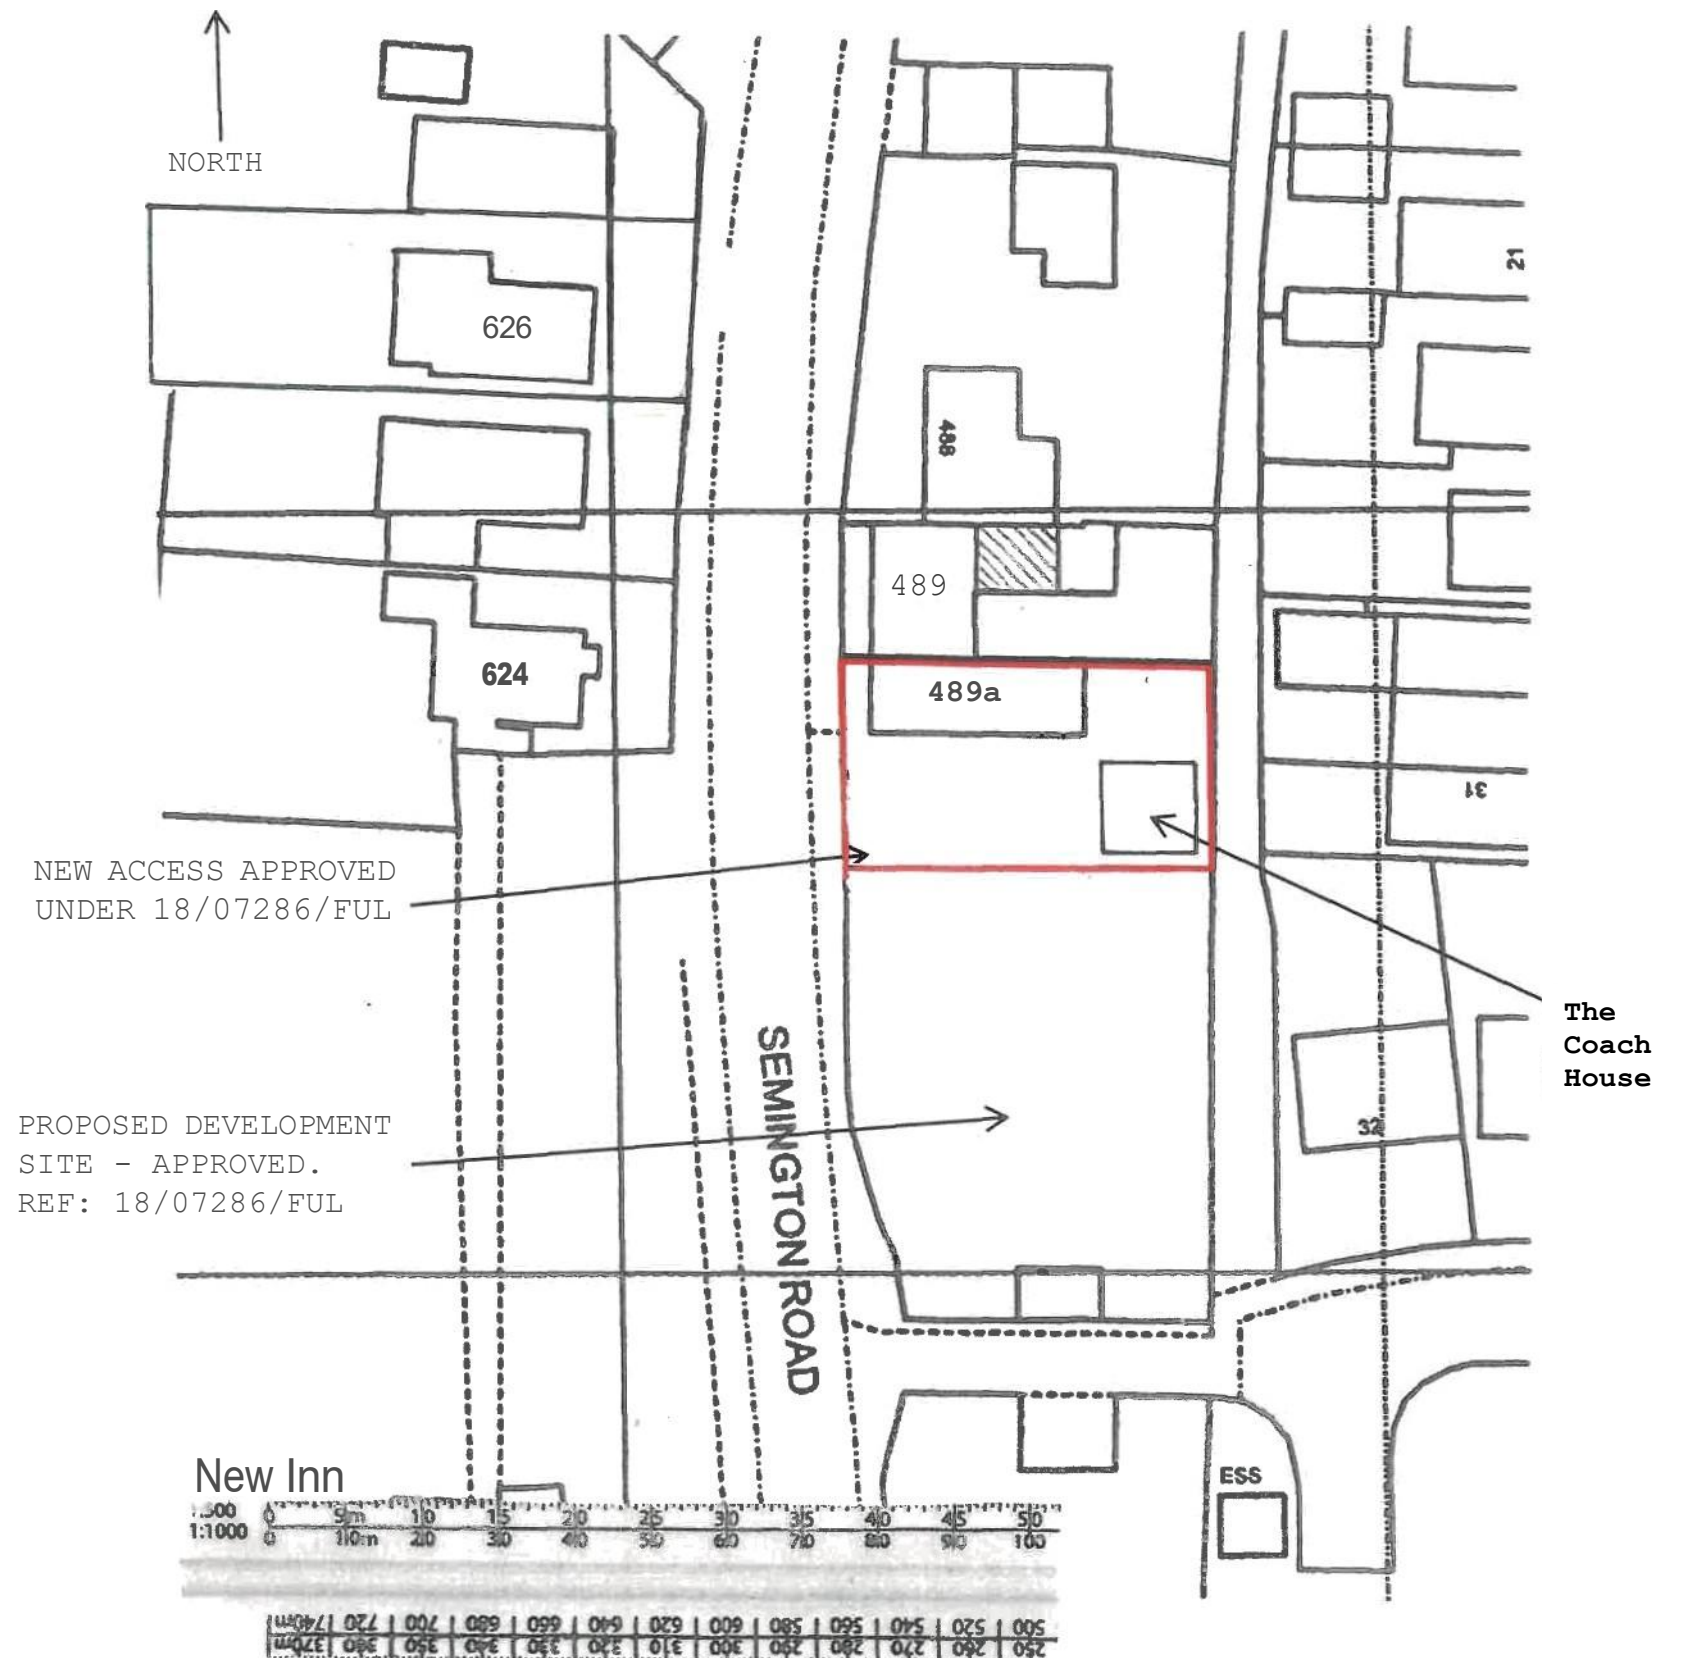

SITE PLAN 1:500

Mr. Paul Williams

This drawing is copyright and may not be reproduced in whole or part, without the express consent of Willis & Co.