


Ash Tree House, Back Lane

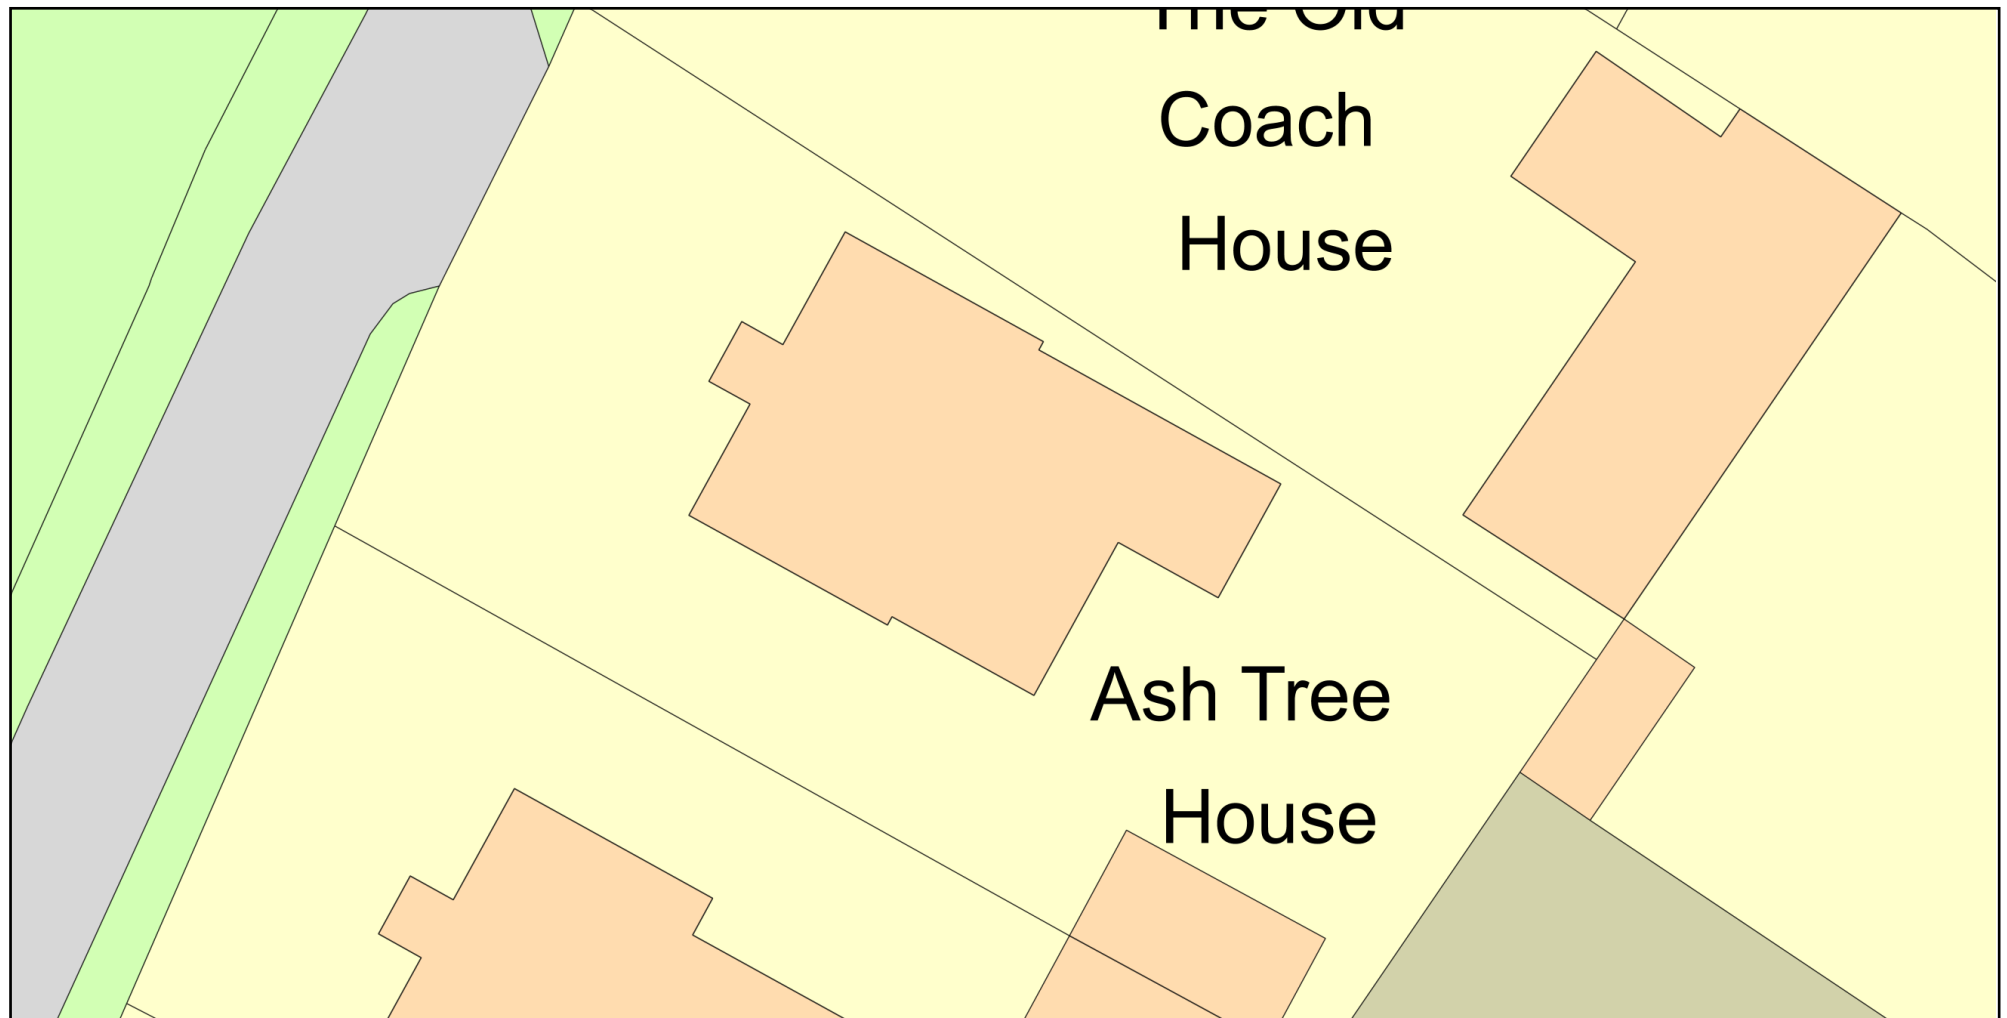

Plan Produced for: Ben Terry

Date Produced: 05 Sep 2026

Plan Reference Number: TQRQM26248203747971

Scale: 1:200 @ A4

© Crown copyright and database rights 2025 OS 100042766