


Drive way 160 Devizes rd - Location Plan

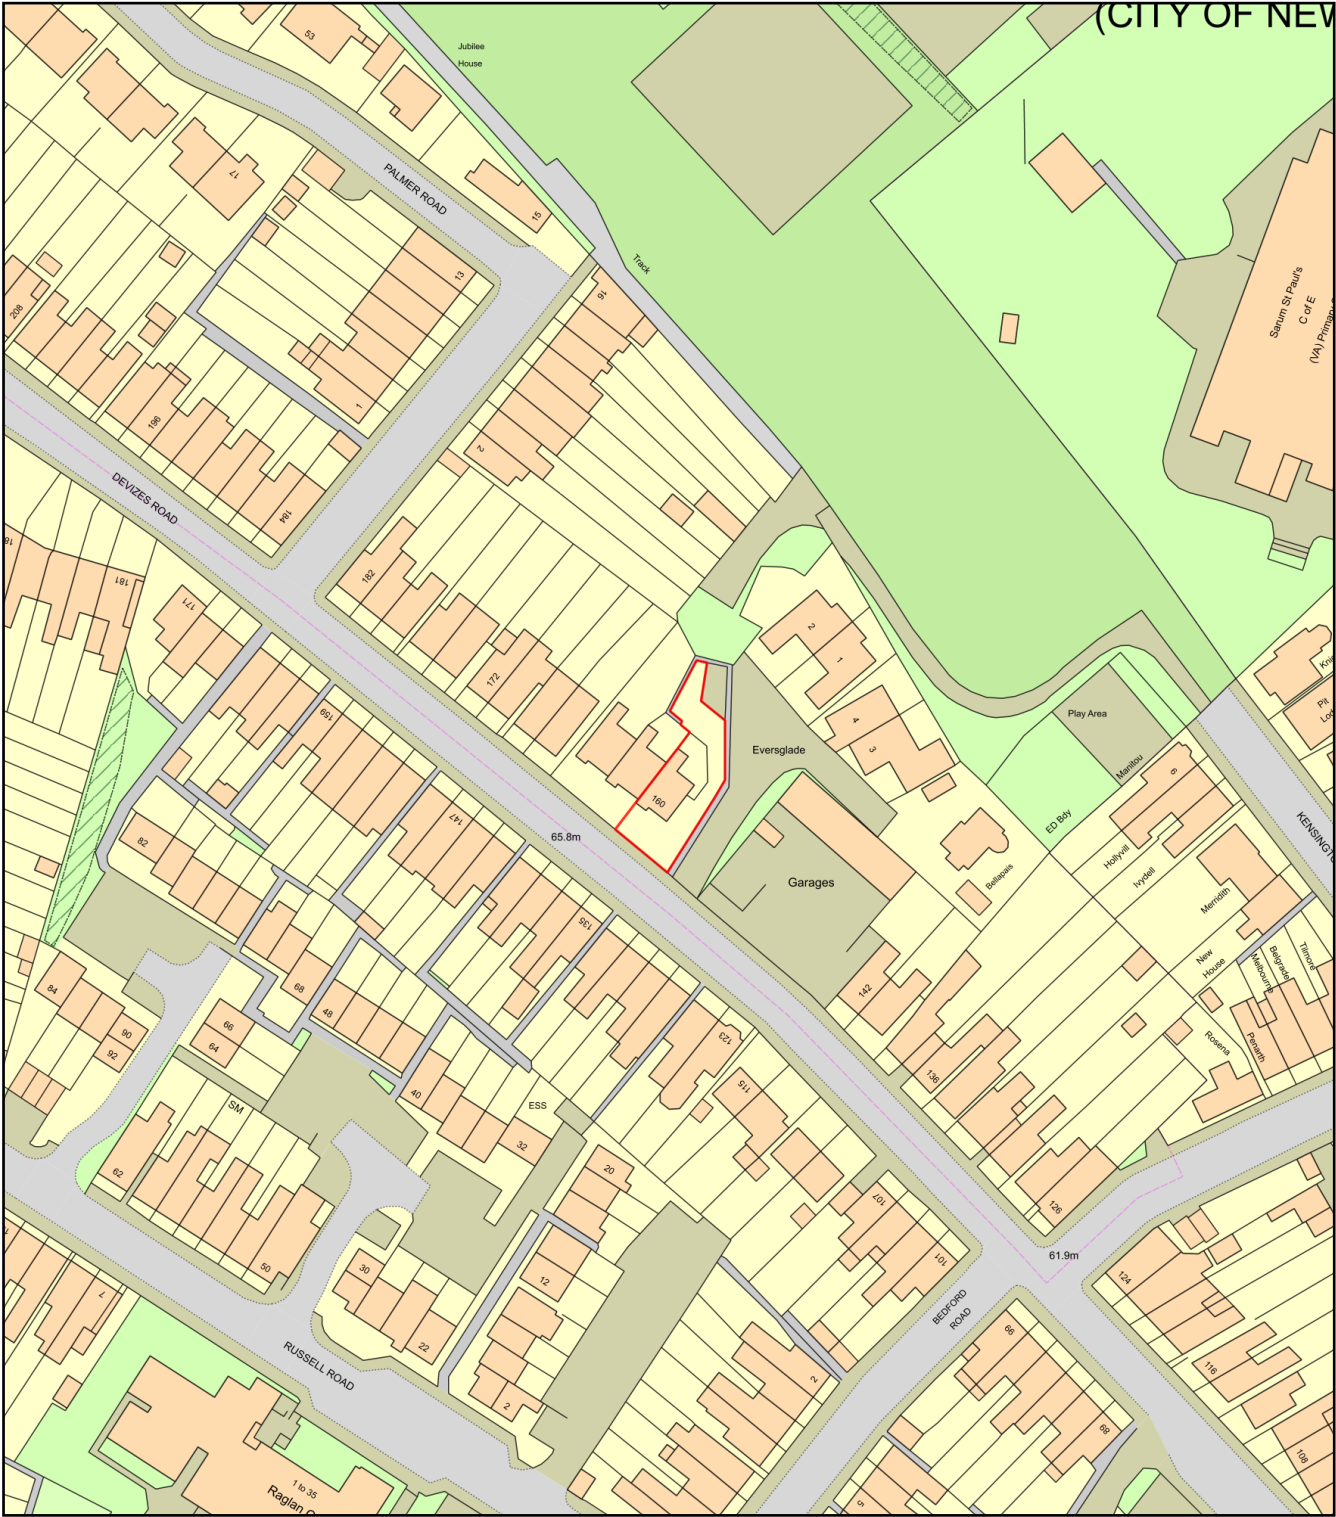

0 50
Metres



Plan Produced for: Planning portal Wiltshire
Date Produced: 03 Sep 2026
Plan Reference Number: TQRQM26246143628362
Scale: 1:1250 @ A4