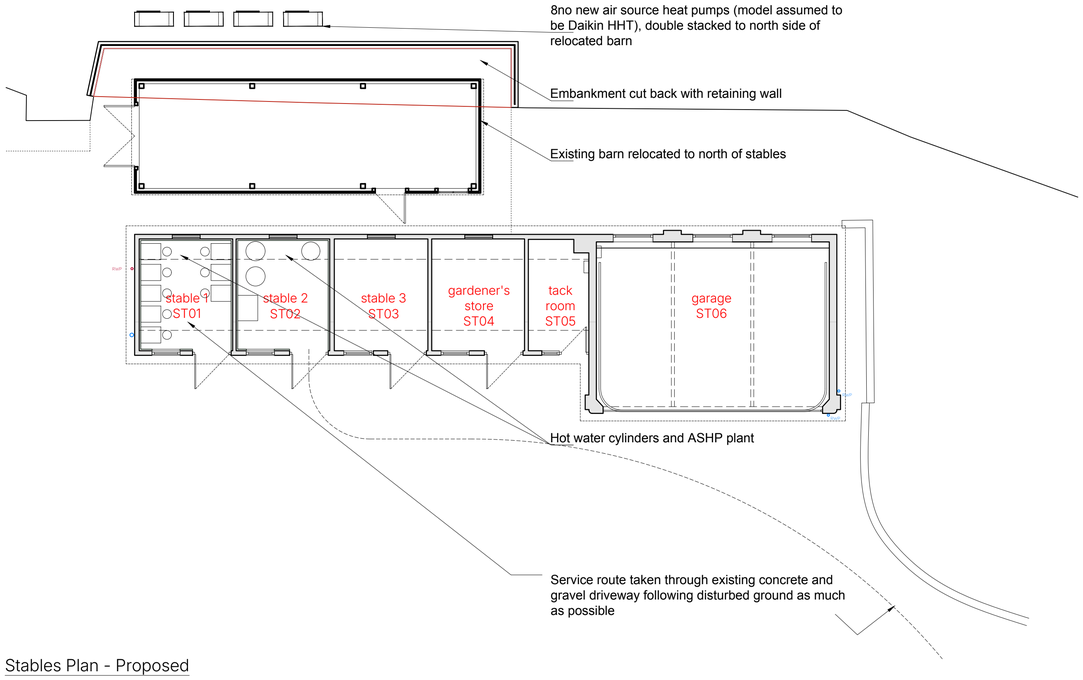

Stables Plan - Proposed

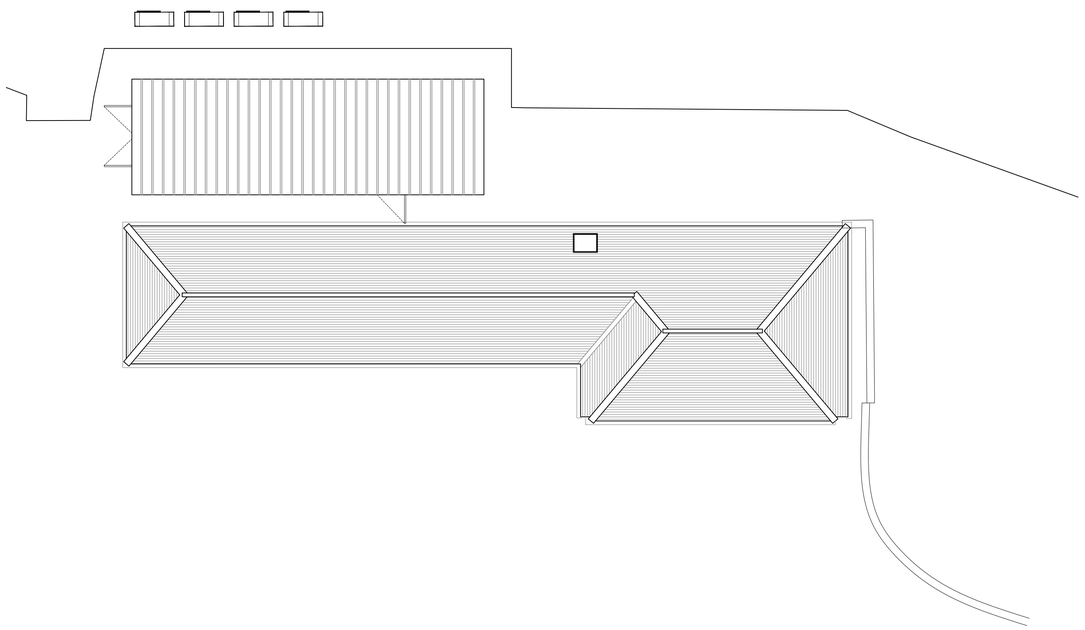

Stables Roof - Proposed

South Elevation (Elevation Five) - Proposed

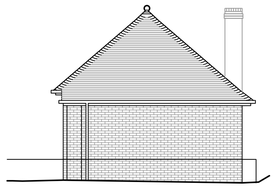

East Elevation (Elevation Six) - Proposed

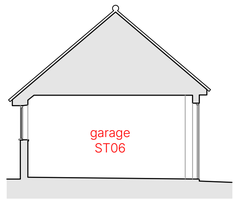

Section Thro' Garage - Proposed

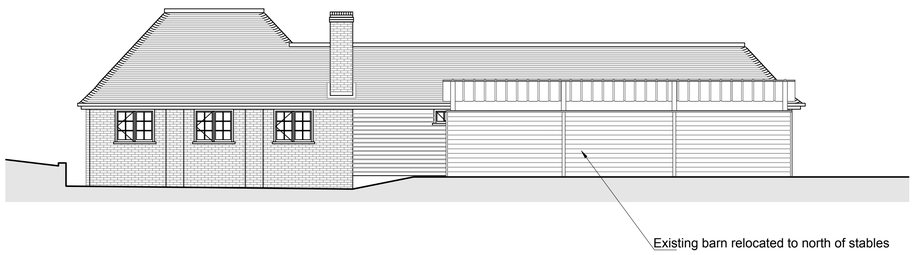

North Elevation (Elevation Seven) - Proposed

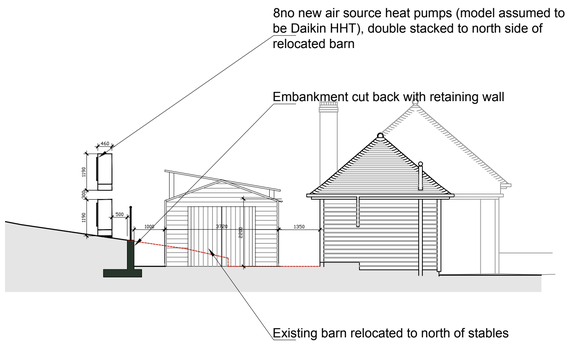

West Elevation (Elevation Eight) - Proposed

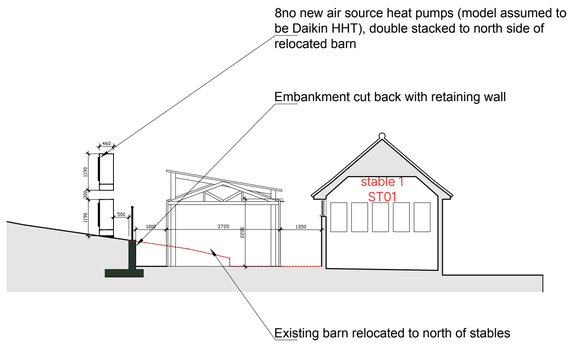

Section Thro' Stables - Proposed

SPASE
ARCHITECTS & SURVEYORS

1:100
0 1 5 10
Metres

REV	AMENDMENT	BY	CHECK	DATE
b	Updated issue for planning application	IC	SP	08.05.26
a	Revised following Client comments	IC	SP	08.04.25
-	Initial issue	IC	SP	20.02.25

Planning

PL-1761-041 B

Title: Stables Plans & Elevations - Proposed
Project: Swallowcliffe Manor, Swallowcliffe, Wiltshire, SP3 5PB
Client: Mr & Mrs Borton
Scale: 1:100 @ A1 Date: Jan 2025 Drawn By: IC

+44 (0)1305 301302 / office@spase.co.uk / www.spase.co.uk

'ns drawing and designs is for use solely in connection with the project
scribed above. The drawing and design is the property of Spase ltd and must
returned on request. Do not scale from this drawing. All dimensions must be
ified on site before any work is commenced. Any discrepancies
ifting out to be checked on site before construction. Any apparent discrepancy
to be brought to the attention of Spase ltd. This drawing is copyright of Spase ltd.