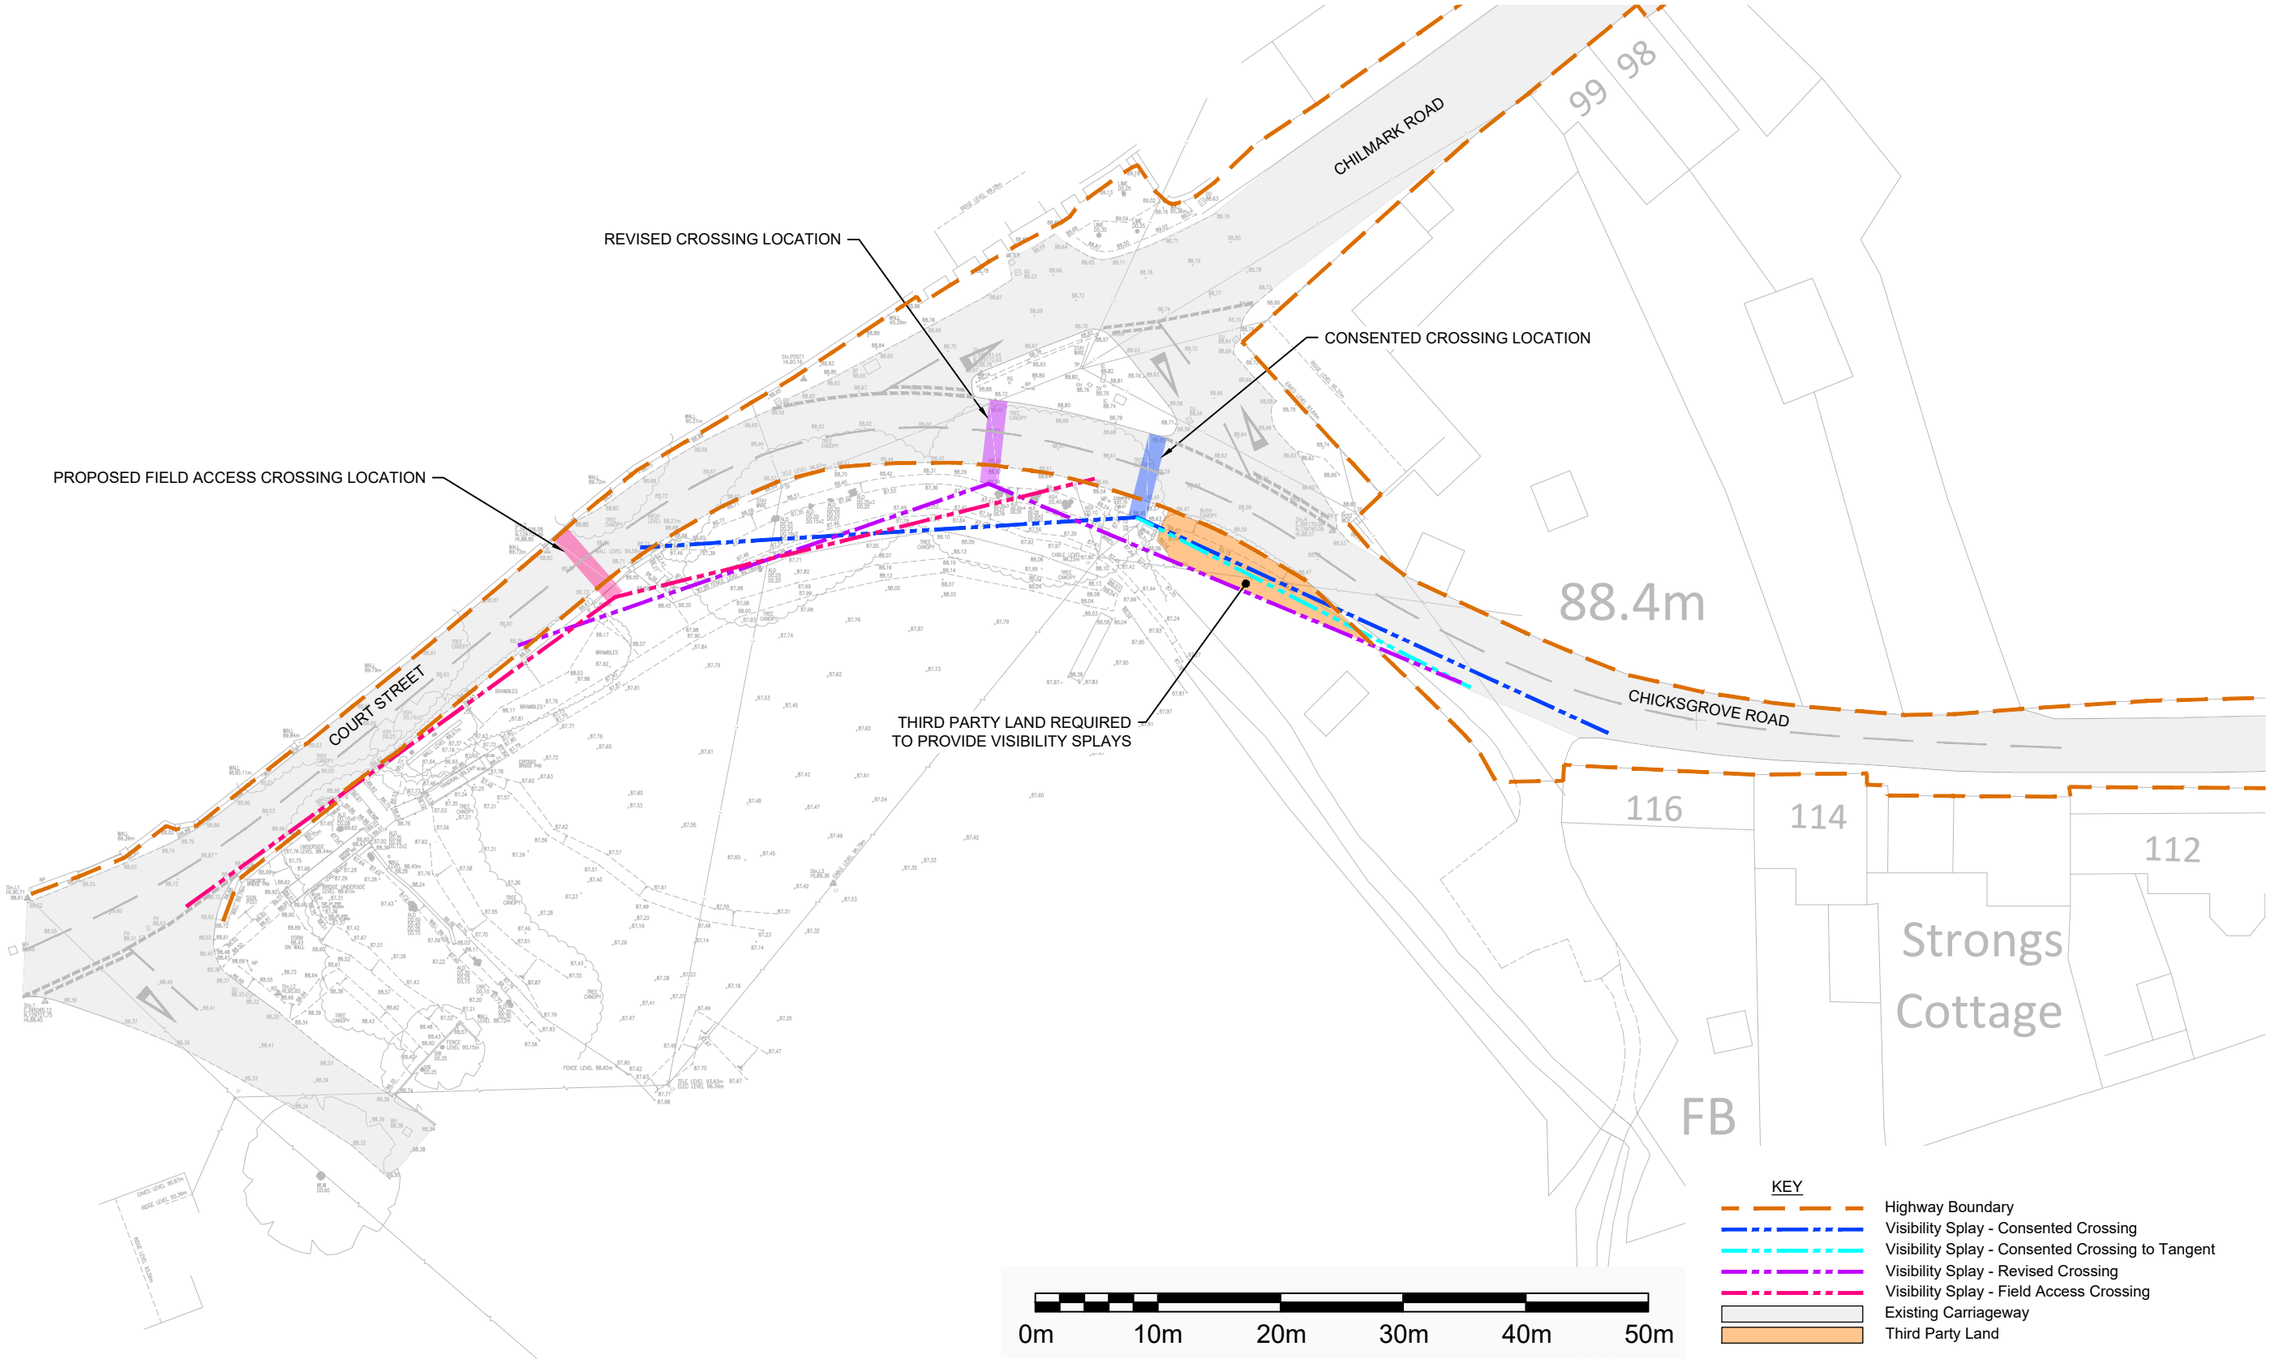

REV	DETAILS	DRAWN	CHECKED	DATE

NOTES:

1. Do not scale from this drawing.
2. This drawing is for illustrative purposes only and not for construction.
3. This drawing is to be read and printed in colour.
4. All dimensions are shown in metres, unless specified otherwise.
5. This drawing includes OS Mastermap data an its accuracy cannot be guaranteed.

PROJECT: Tisbury Footpath Link

CLIENT: Fonthill Estates

DRAWING TITLE: Pedestrian Visibility Splays
1.5m x 43m
Based on 30mph Speed Limit

Condon Drew Associates

DRAWN:	CHECKED:	DATE:	SCALES:	SHEET SIZE:	DRAWING NUMBER:	REVISION:
BJC	MM	16.08.2023	1:500	A3	1863-001	-

NOTE: THE PROPERTY OF THIS DRAWING AND DESIGN IS VESTED IN CONDON DREW ASSOCIATES LTD. IT MUST NOT BE COPIED OR REPRODUCED IN ANY WAY WITHOUT THEIR PRIOR WRITTEN CONSENT.