




PROPOSED TRAFFIC WARNING SIGN:
DIAG. 544.1 - PEDESTRIANS IN ROAD AHEAD

PROPOSED "SLOW" ROAD MARKING



PROPOSED TRAFFIC WARNING SIGN:
DIAG. 544.1 - PEDESTRIANS IN ROAD AHEAD
LOCATION TO BE AGREED WITH WILTSHIRE HIGHWAYS

PROPOSED "SLOW" ROAD MARKING
LOCATION TO BE AGREED WITH WILTSHIRE HIGHWAYS

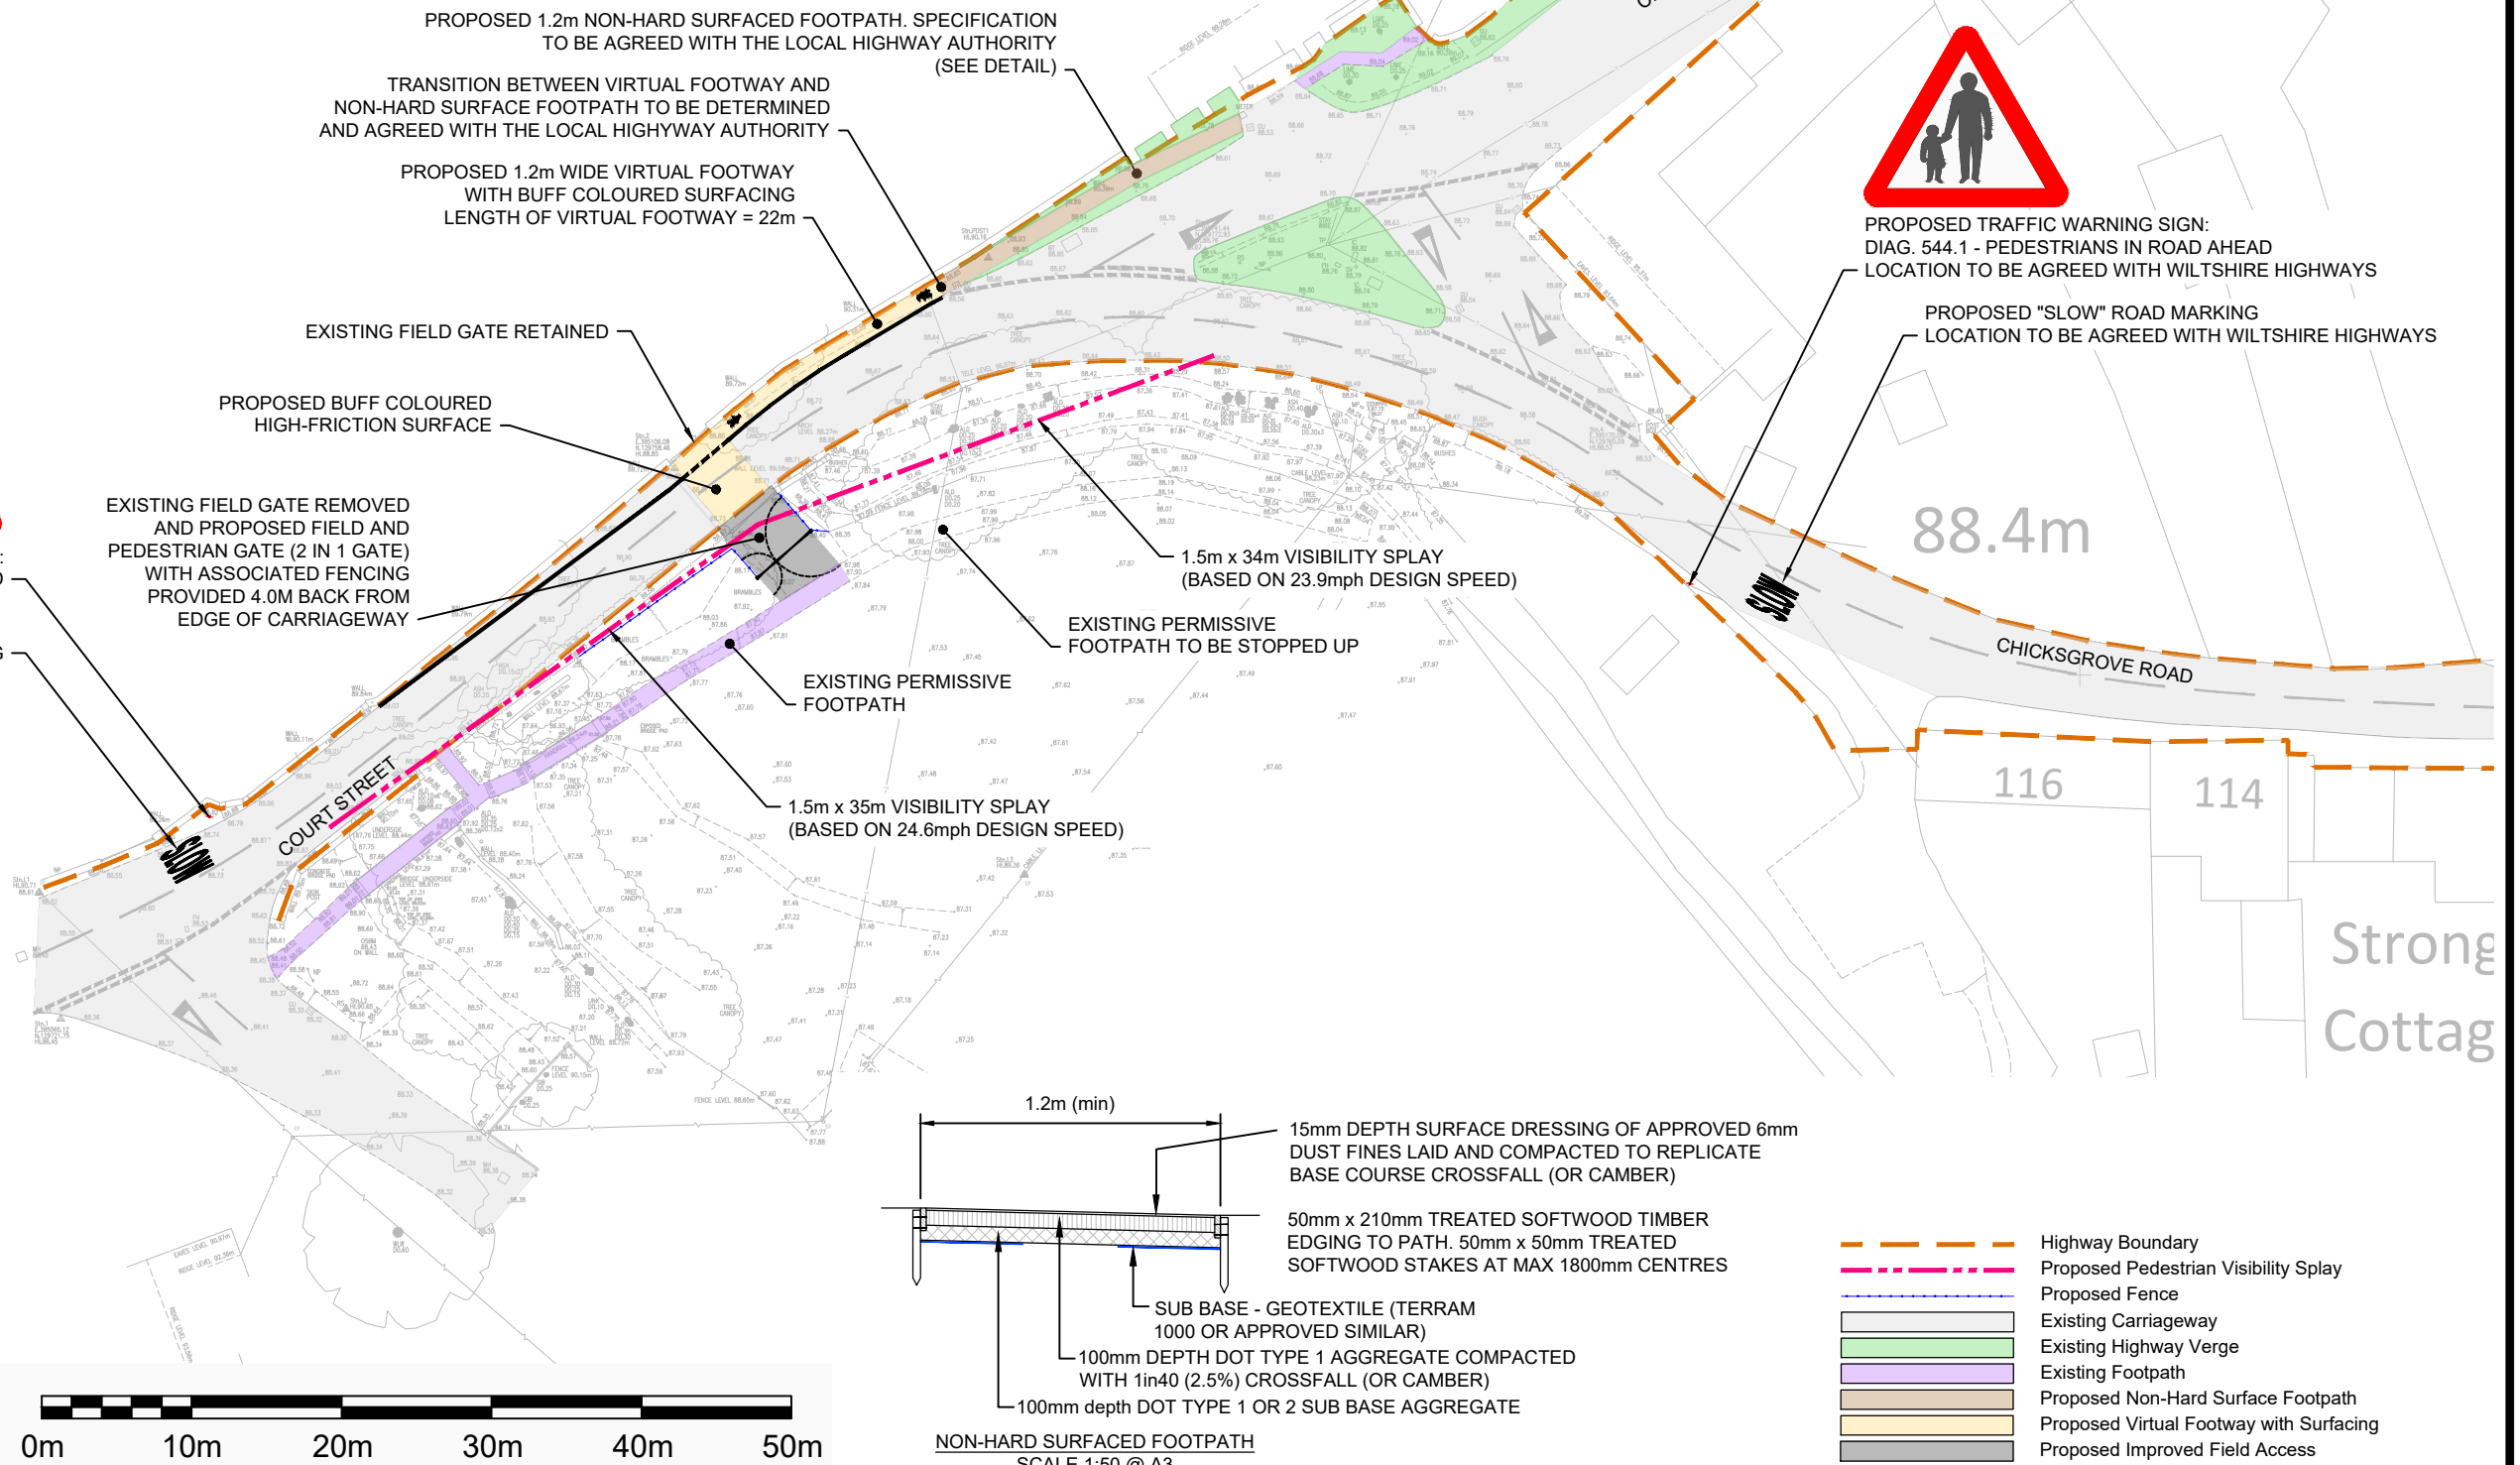

REV	DETAILS	DRAWN	CHECKED	DATE

NOTES:

- Do not scale from this drawing.
- This drawing is for illustrative purposes only and not for construction.
- This drawing is to be read and printed in colour.
- All dimensions are shown in metres, unless specified otherwise.
- This drawing includes OS Mastermap data an its accuracy cannot be guaranteed.

PROJECT: Tisbury Footpath Link

DRAWING TITLE: Proposed Pedestrian Crossing, Virtual Footway and Non-Hard Surface Footpath Arrangement

DRAWN: BJC	CHECKED: PD	DATE: 03.01.2024	SCALES: 1:500	SHEET SIZE: A3
------------	-------------	------------------	---------------	----------------

CLIENT: Fonthill Estates


Cdon Drew Associates

DRAWING NUMBER: 1863-005	REVISION: -
--------------------------	-------------