

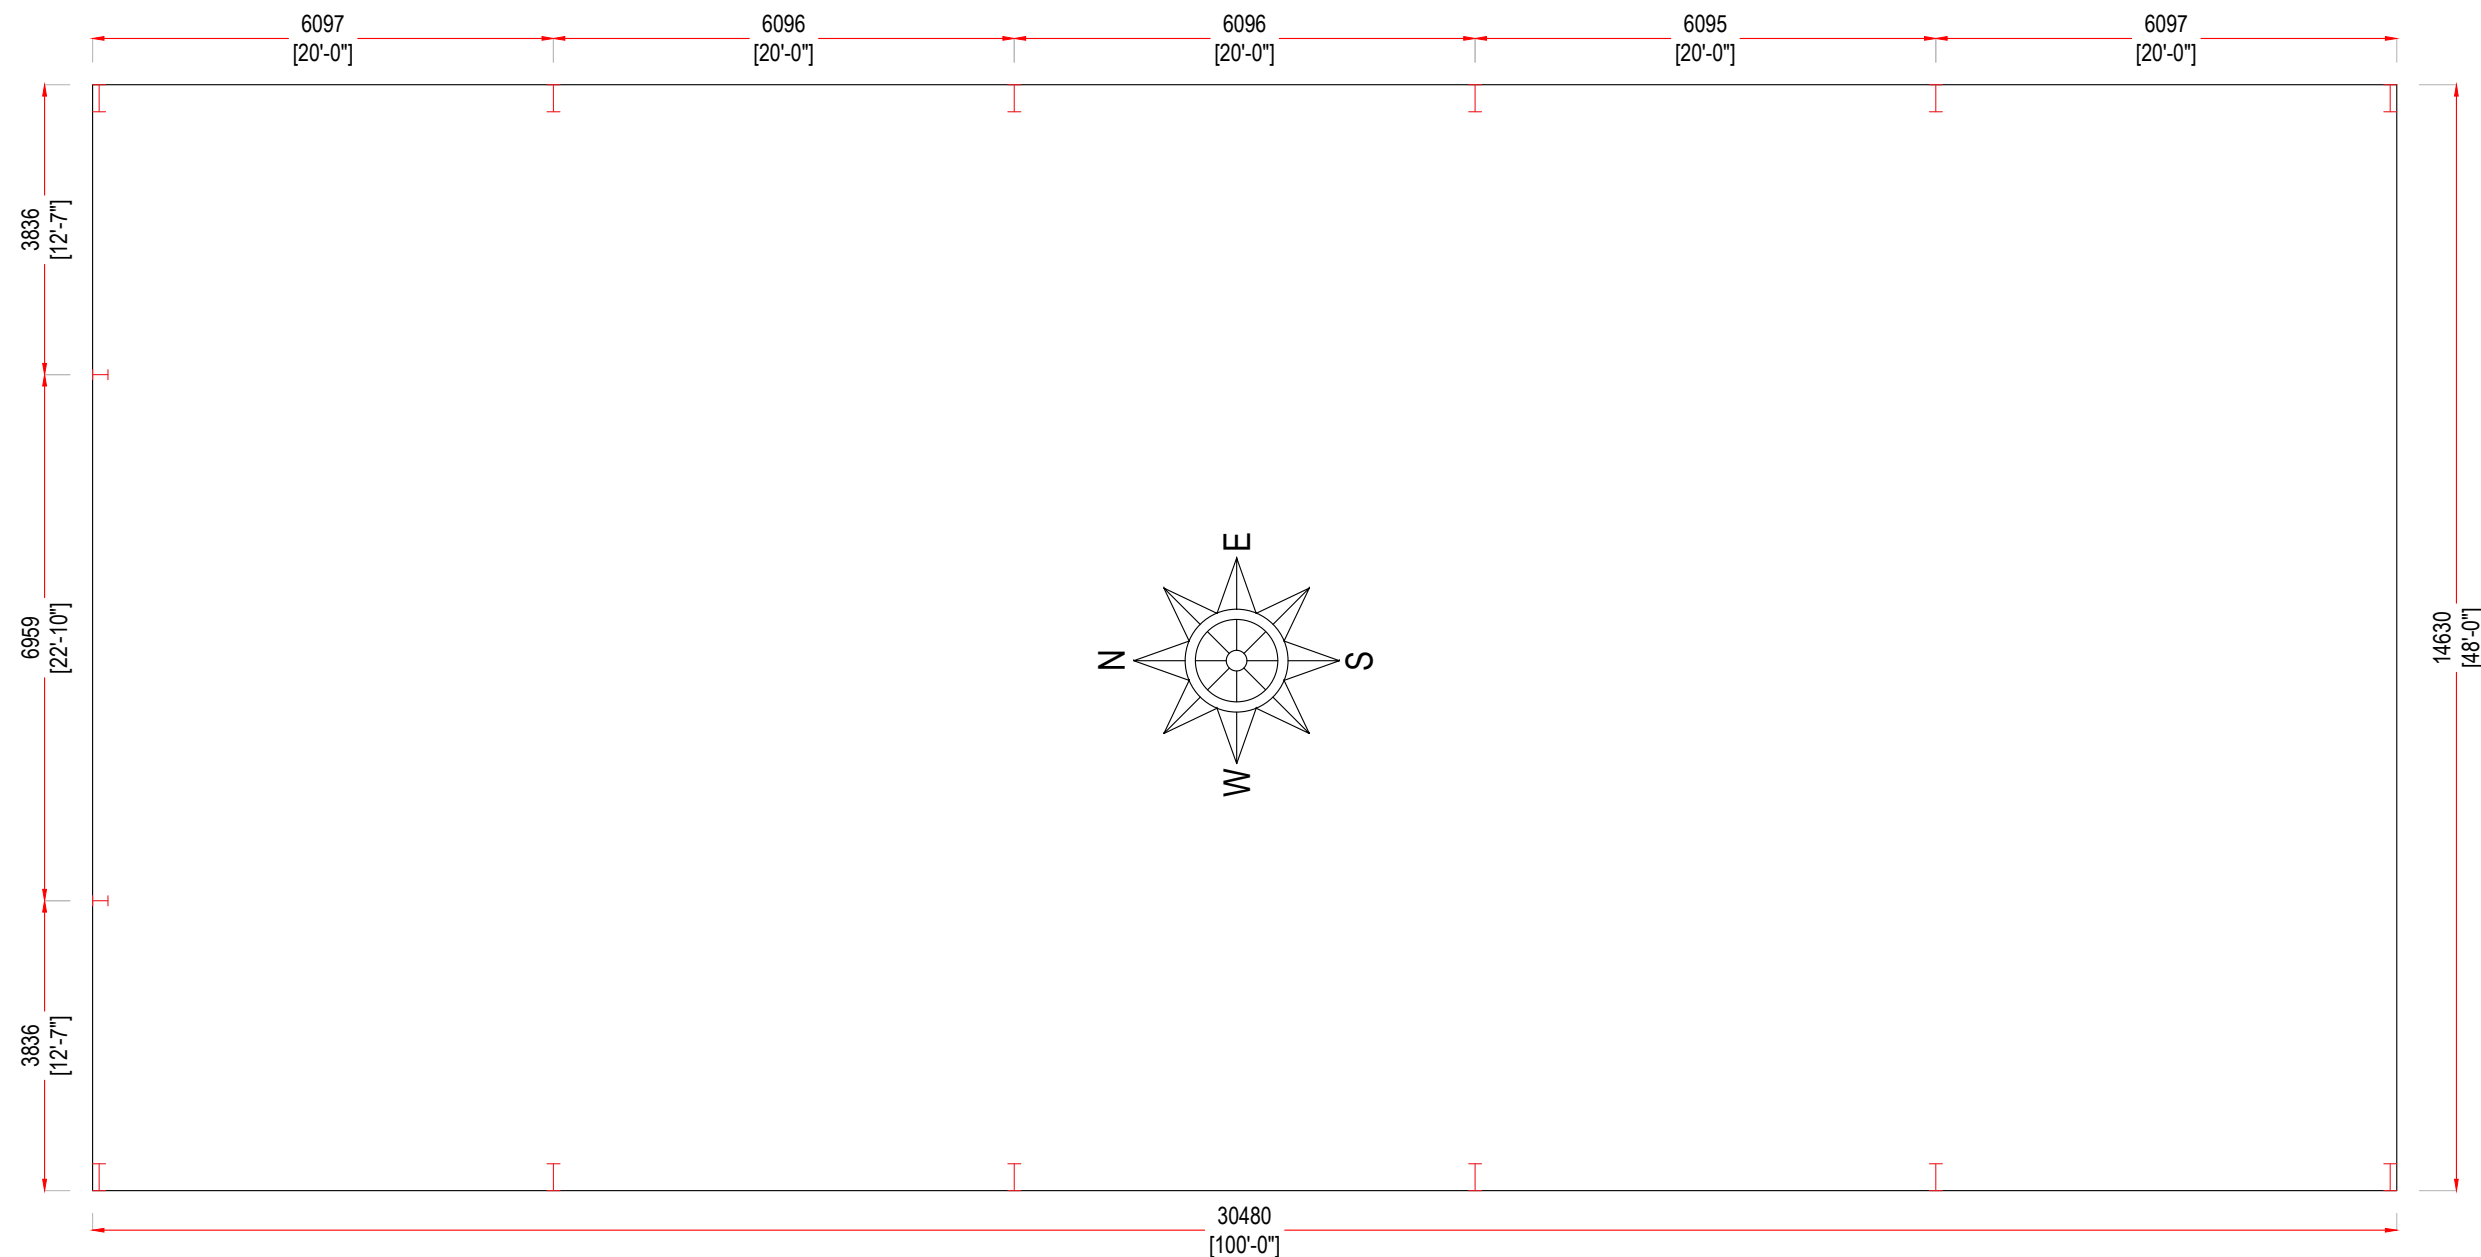
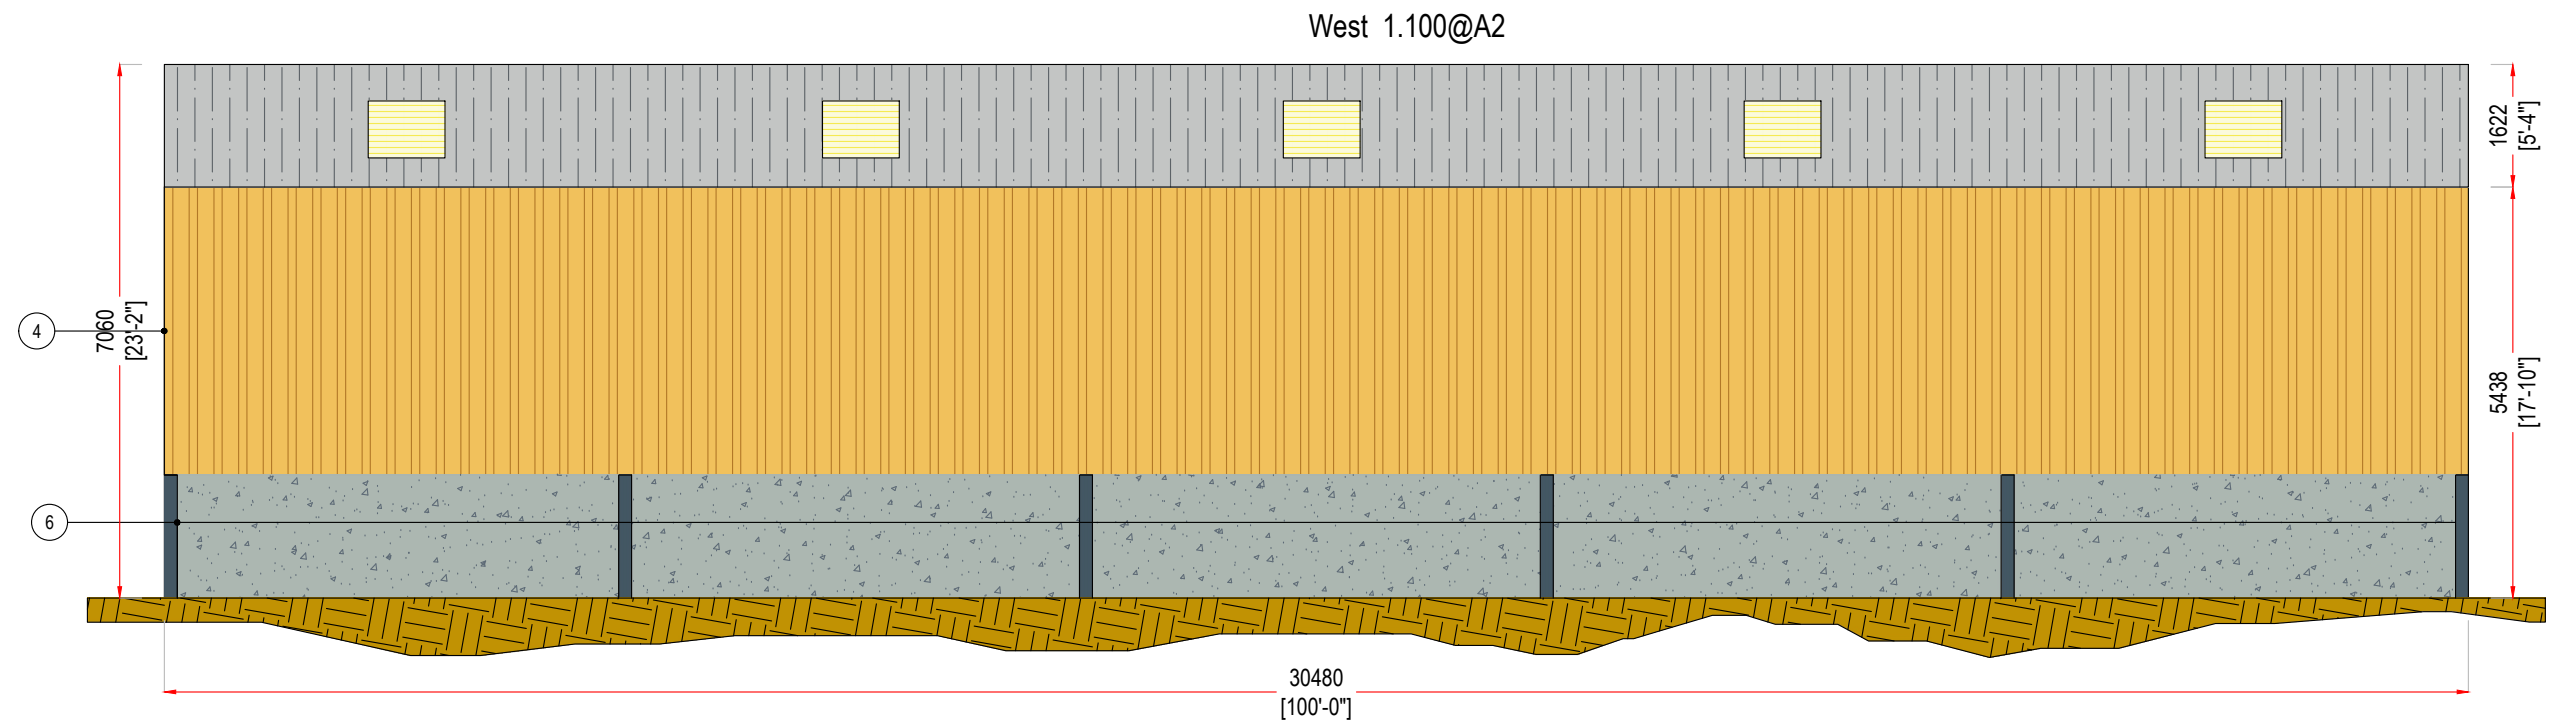
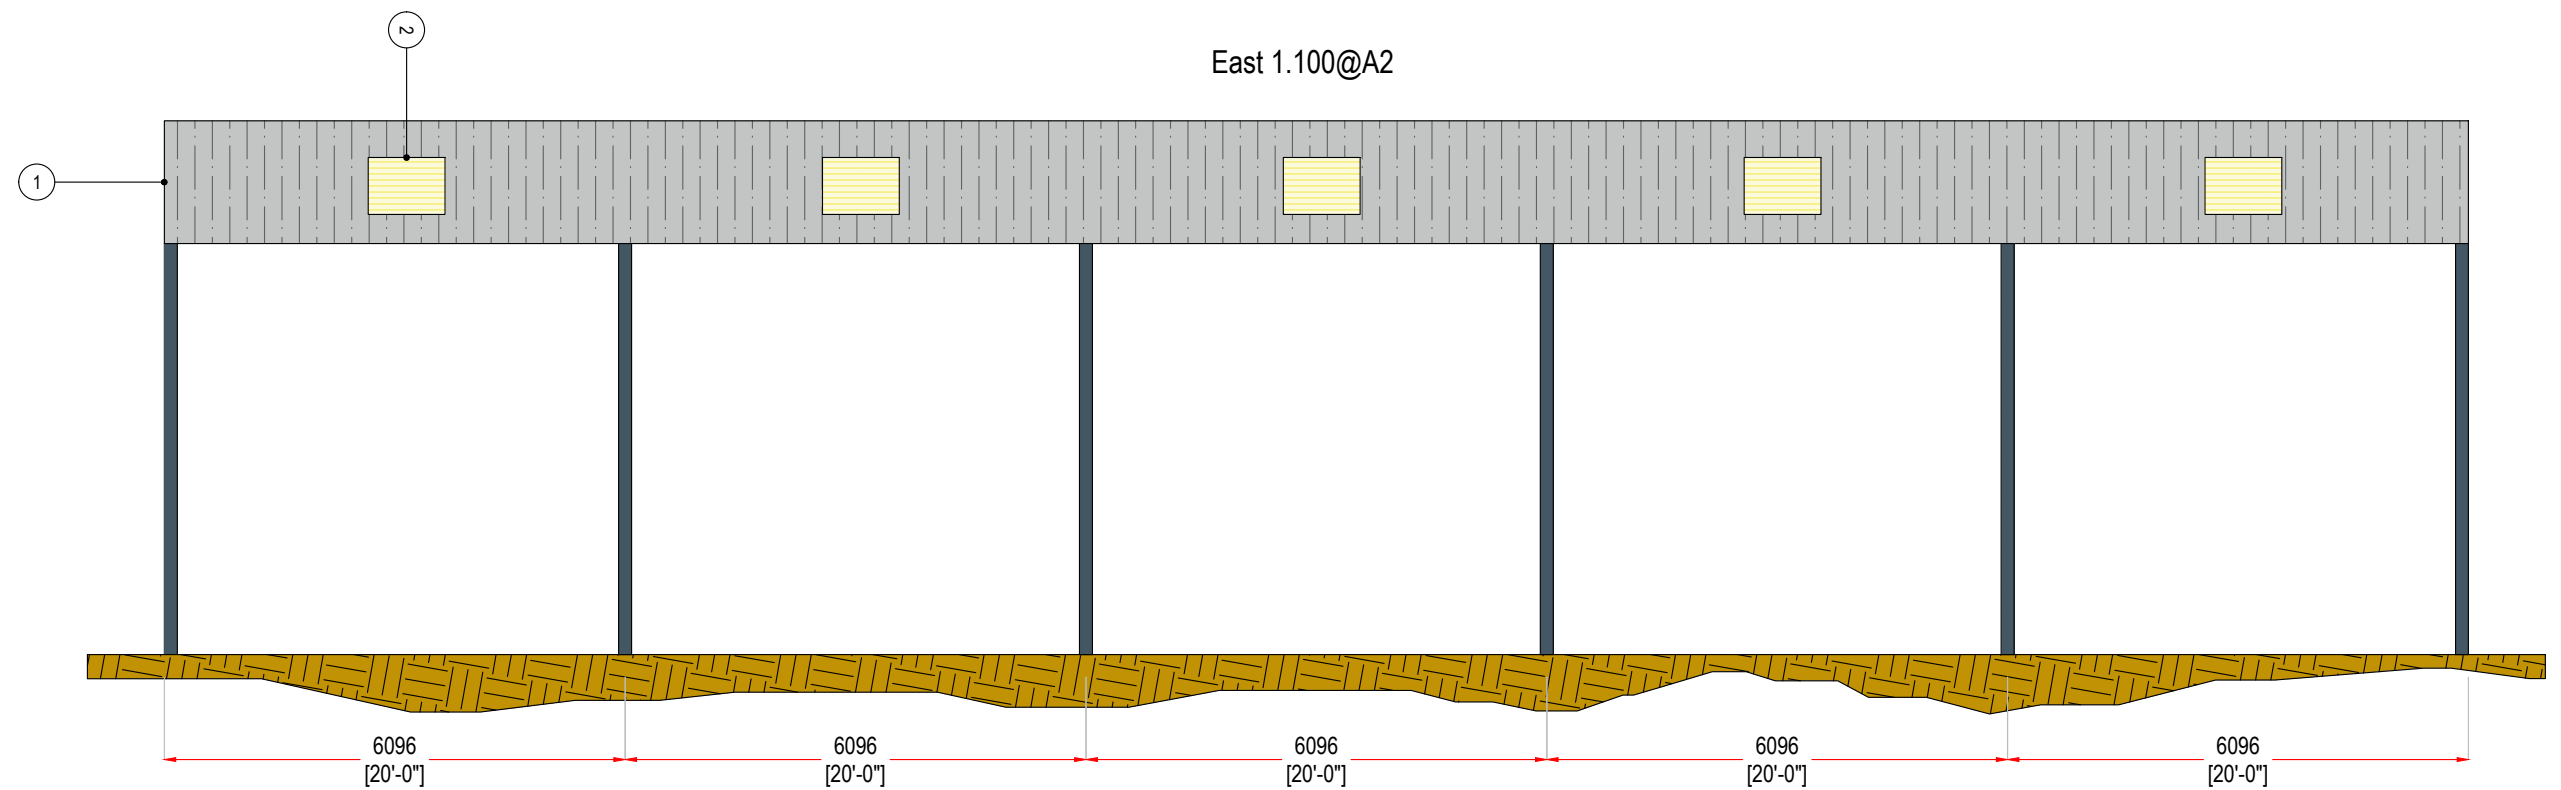


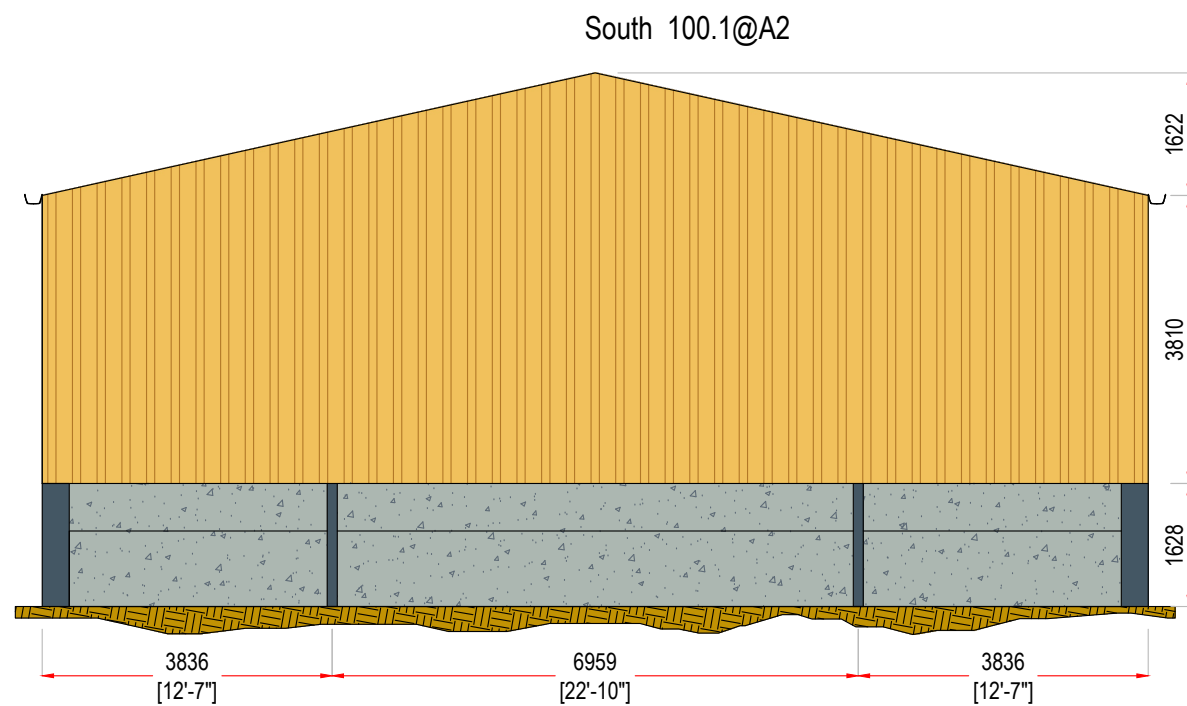

1	Roof Material: 6" Natural Grey Fibre Cement	4	Side Cladding: Spaced Yorkshire Boarding
2	Roof Lights: 8oz GRP	5	Additional Side Cladding: N/A
3	Rainwater Materials: 6" PVC Gutter, 4" PVC Downpipe	6	Concrete Panels: 1m High x 95mm Thick

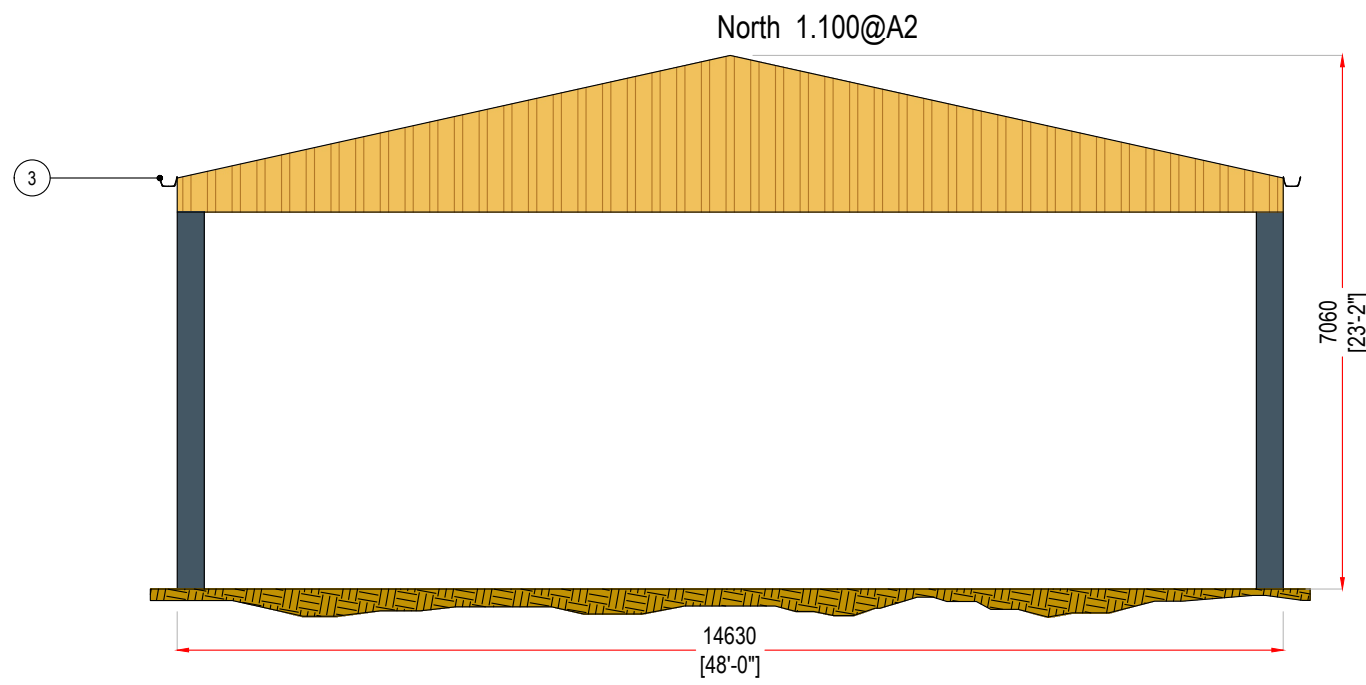

SOUTH WEST STEEL CONSTRUCTION
Waldon Way, Holsworthy Industrial Estate
Holsworthy, Devon, EX22 6ER

Tel: 01409 253211 Fax: 01409 253281
www.southweststeelconstruction.co.uk
info@southweststeelconstruction.co.uk

Client: Tytherton

Ref. No: 27314B

Address:
Hardens Farm
Chipperham
Wiltshire
SN15 3RB

Drawn By: T. Holme

Drawn Date: 13/08/2026

Building Type: Agricultural

Revision: A

Drawing Scale: 1:100@A2

Proposed Building Specification:

Building Type: Apex | Size: 48" Wide | 100" Long | Height to Eaves: 18" | Roof Pitch: 12.5° | Ridge: 7060mm | Bay Centres: 20"
Purlins: 9" x 3" Timbers | Eaves Beam: 9" x 3" Timbers | Roofing Type: 6" Natural Grey Fibre Cement | Guttering: 6" PVC
End Cladding Material: One Side Spaced Yorkshire Boarding Down 12"6 And The Other To Eaves
Side Cladding Material: Spaced Yorkshire Boarding One Side Down 12"6, Other Side Left Open
Walls: 2m High x 100mm One End & One Side
Mezzanine: N/A | Stairs: N/A

All dimensions to be checked on site prior to construction or manufacture.
Do not scale for construction purposes.

This drawing is the property of south west steel construction design ltd.
They reserve copyright.
The drawing issued is on the condition that it is not retained by any unauthorized person.
It may not be reproduced or disclosed, either wholly or in part without written consent from south west steel construction design.