




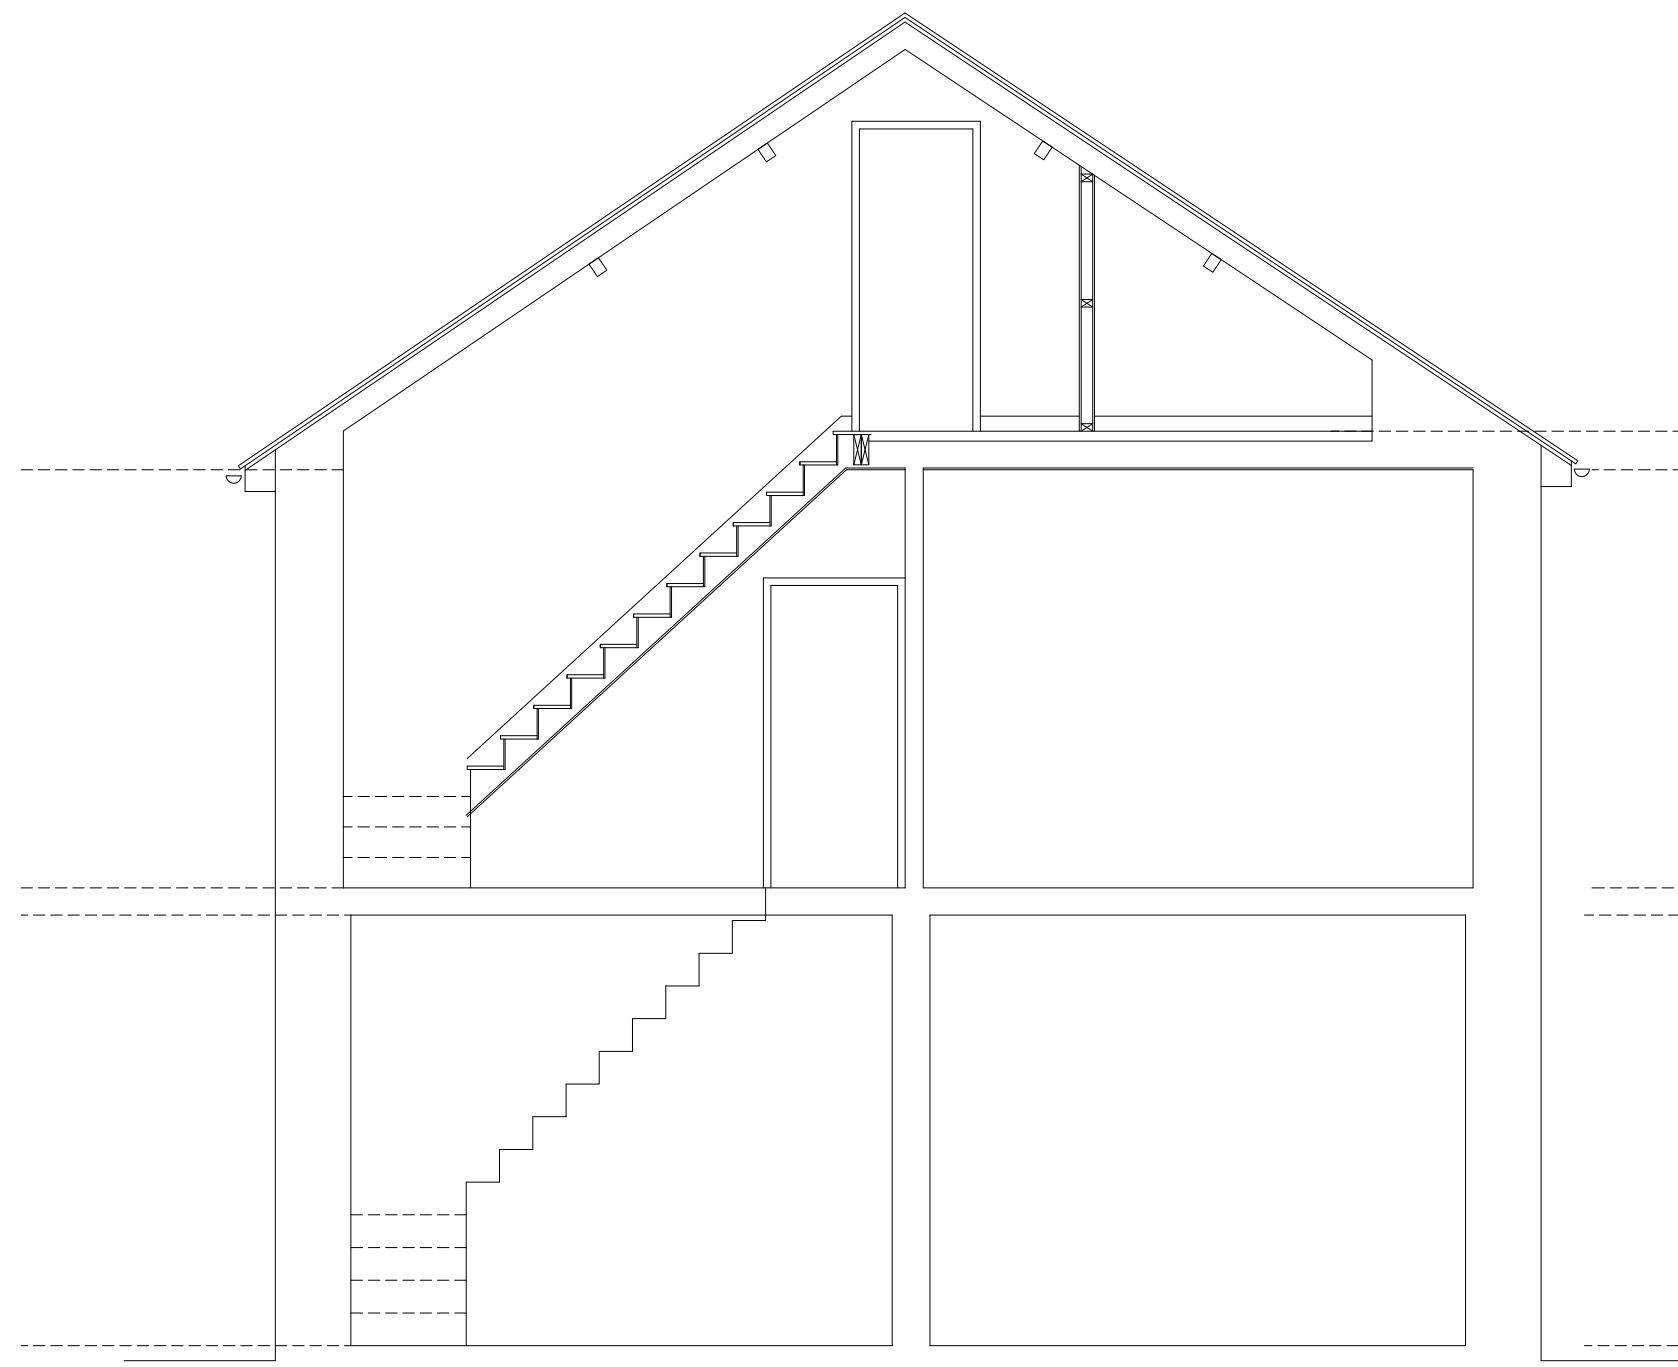


SECTION

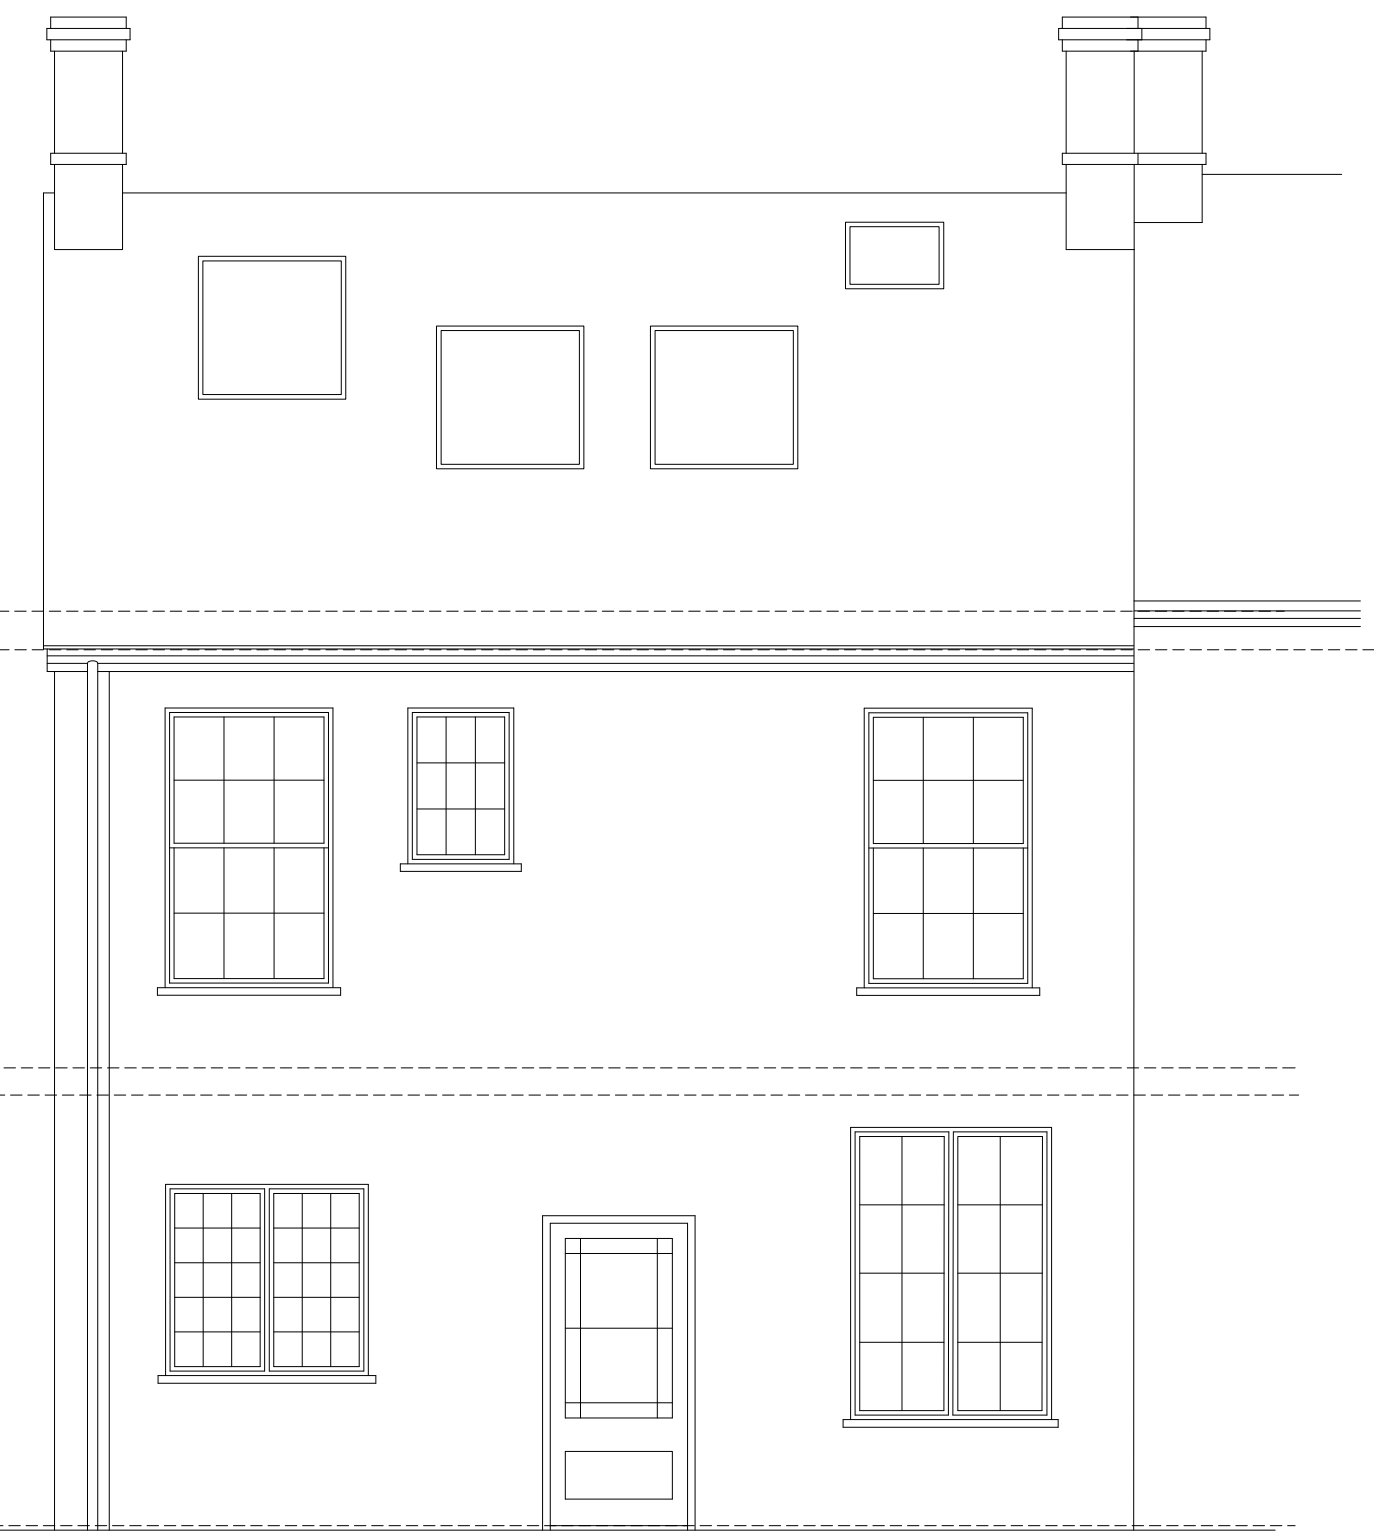


NORTH

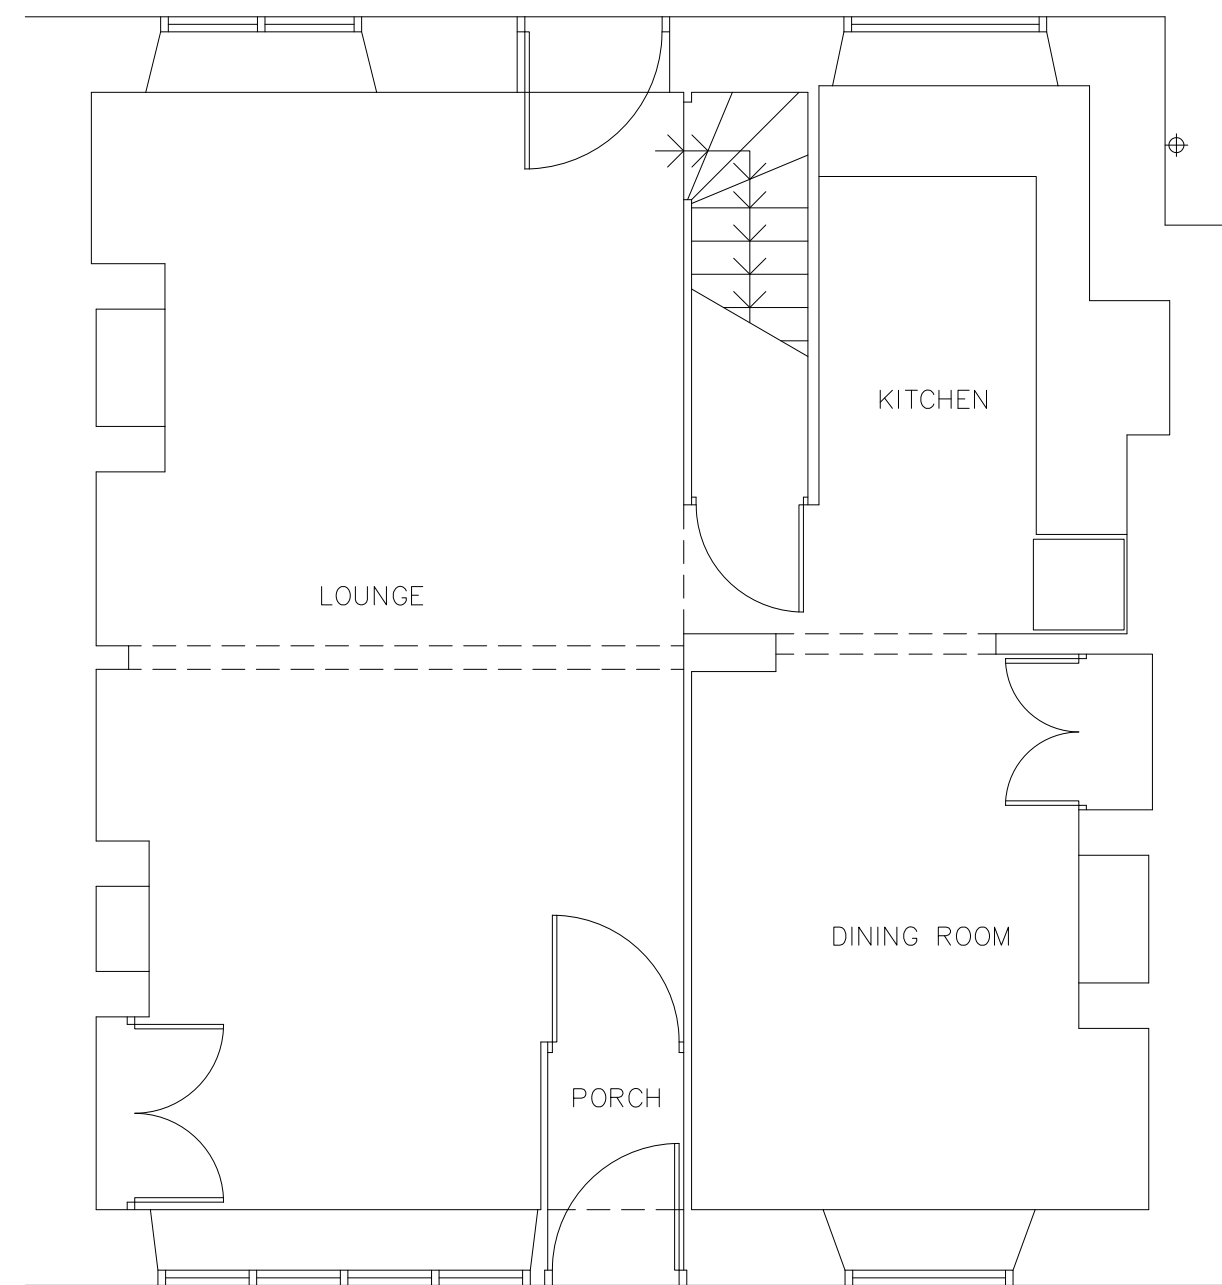

GROUND FLOOR PLAN 1:50

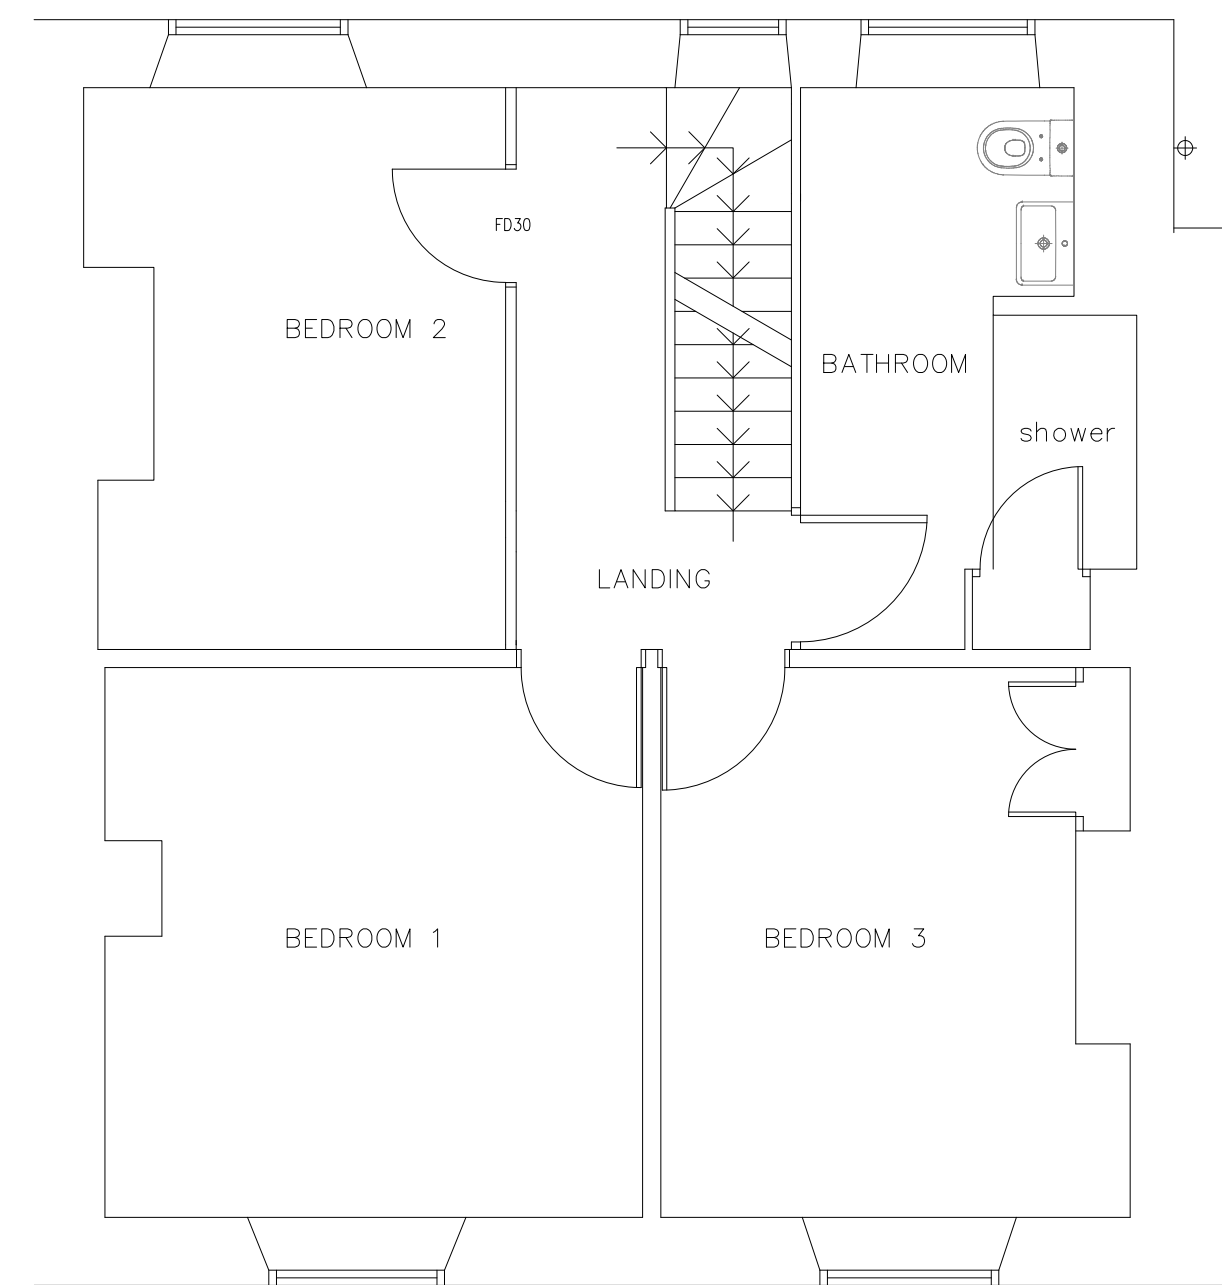

FIRST FLOOR PLAN 1:50

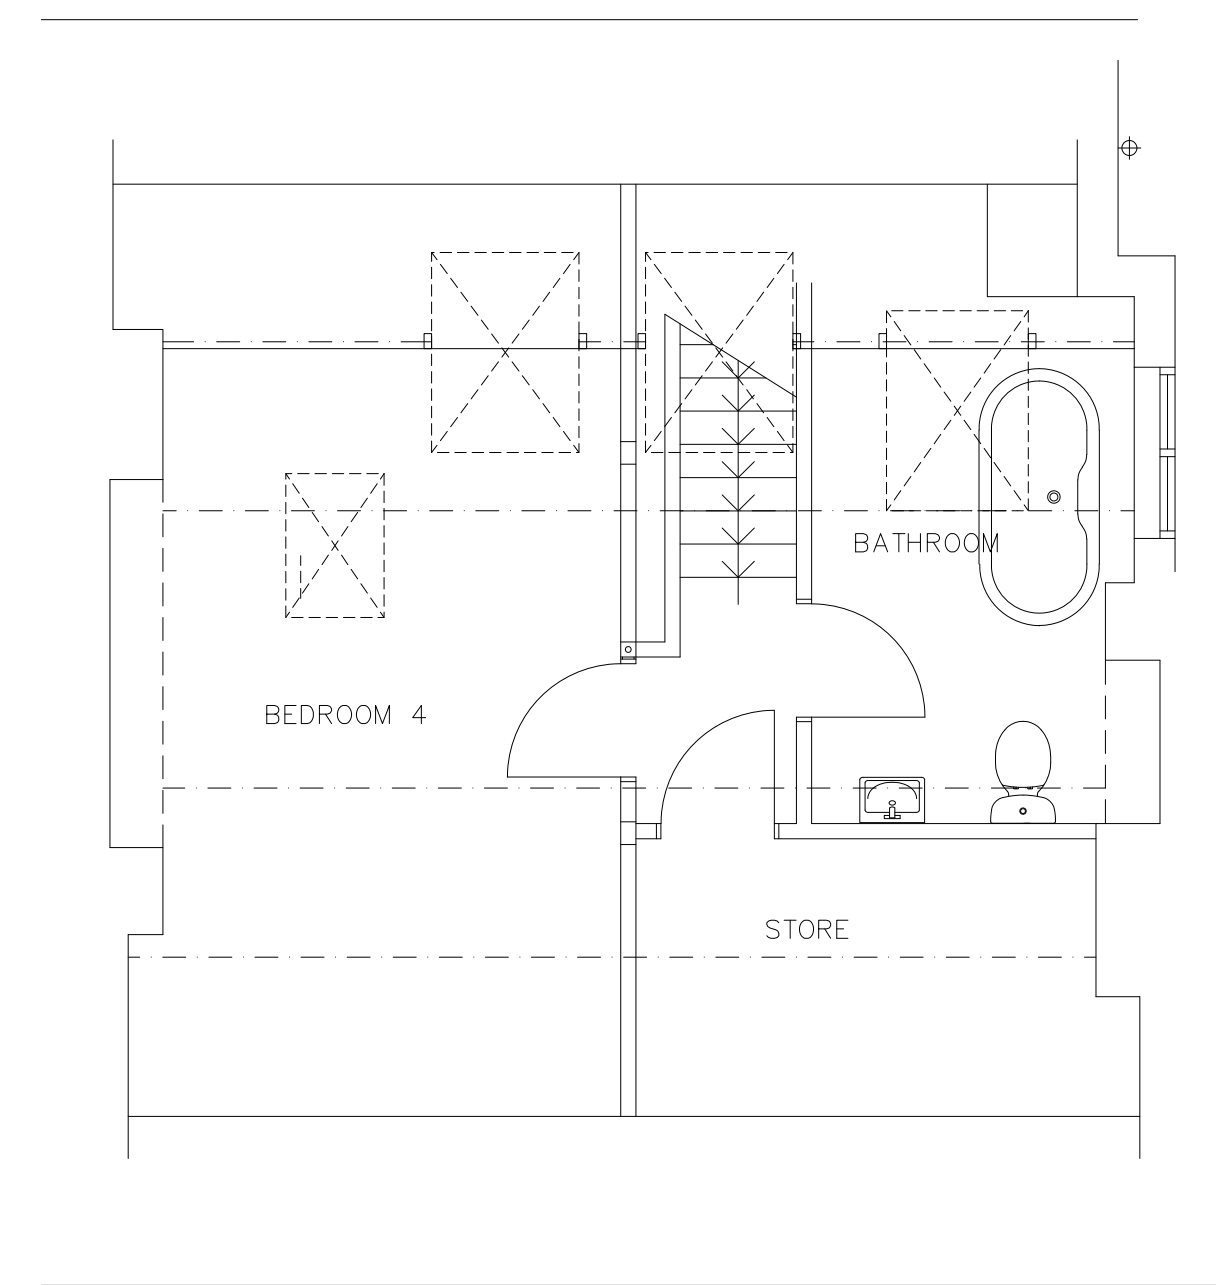

ATTIC FLOOR PLAN 1:50



SURVEY
THE HOUSE, SALISBURY STREET
MERE, WILTSHIRE, BA12 6HE
FOR MR & MRS C HEAL