



EXISTING SIDE ELEVATION

5 Abingdon Court Lane, Cricklade, Swindon, SN6 6BL

- NOTES
- 1. All dimensions are in millimetres unless stated otherwise.
 - 2. Do not scale from this drawing. Use figured dimensions only.
 - 3. Drawing prepared from a single photograph and client-supplied dimensions.
 - 4. Chimney and minor construction details are indicative and require site verification.
 - 5. No door or window openings are visible on the photographed elevation.

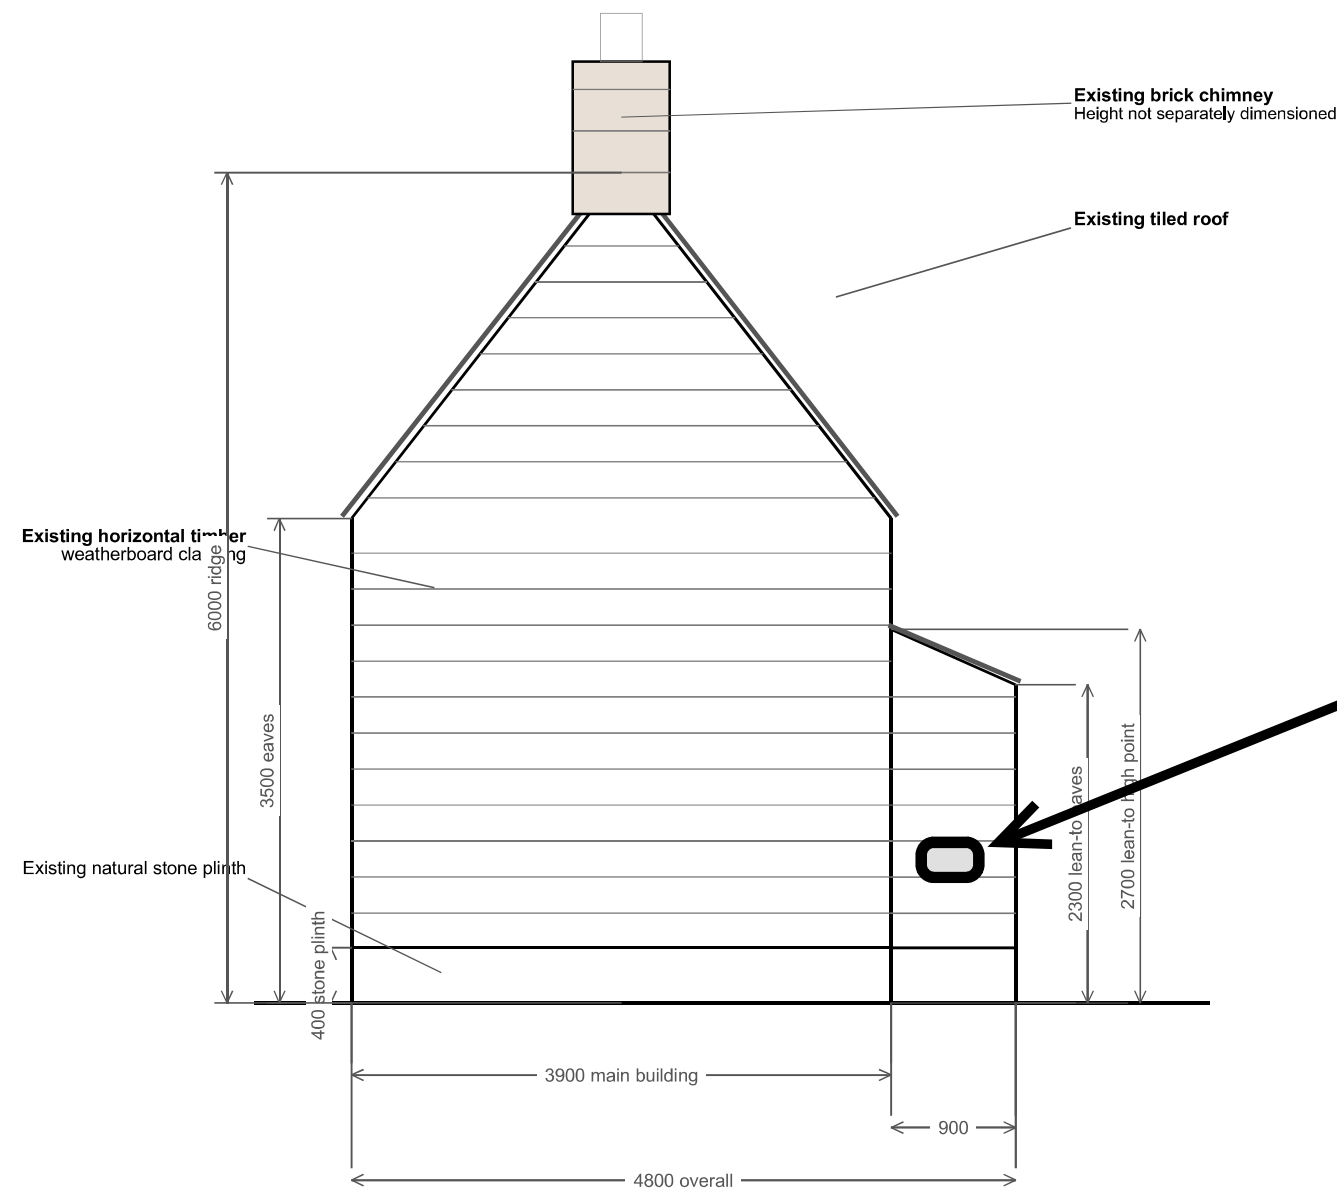

EXISTING SIDE ELEVATION
Scale 1:50 at A3

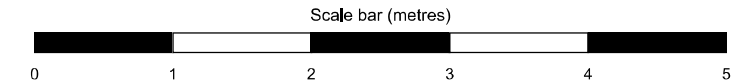

PROJECT	5 Abingdon Court Lane, Cricklade	PLANNING
		LAYOUT UPDATED
DRAWING	Existing Side Elevation	SCALE 1:50 @ A3
DRAWING NO.	NB-EL-01	REV P07