

MATERIALS KEY -


1. Profiled metal sheeting
2. Gutter
3. Metal Posts
4. Downpipes
5. New metal sheeting
6. Metal-clad columns

Notes

Do not scale from this document, unless for the purposes of planning applications where a scale bar is provided. Refer to figured dimensions only. All dimensions to be verified on site prior to construction. Report all discrepancies or ambiguities to the Document Originator immediately. This document is to be read in conjunction with relevant documents, drawings and standards.


Note on Kennet Building Drawings:

This drawing is based on a mixture of measured building surveys and historic record information, the accuracy of which has not been verified. Not all parts of the estate were subject to a measured building survey. The contractor must check any critical setting out dimensions prior to ordering any materials and starting work.

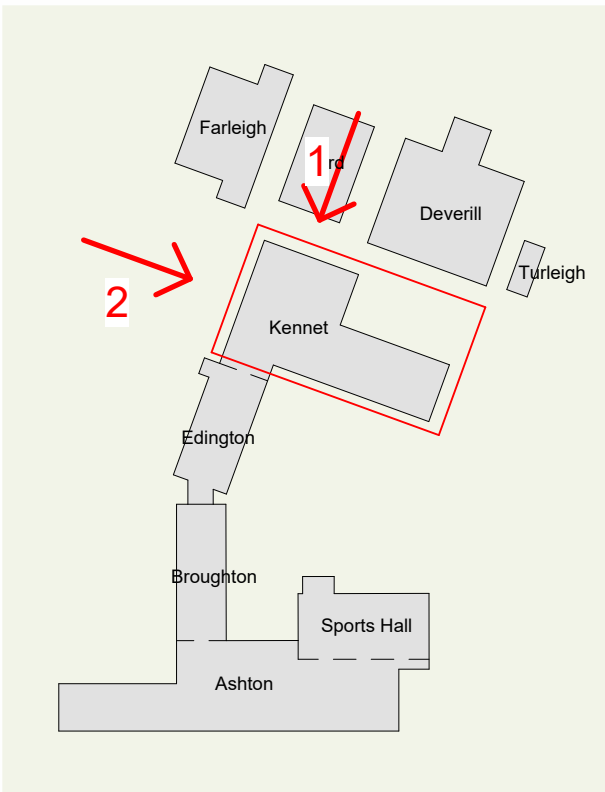

Campus Location Plan

1 : 2000

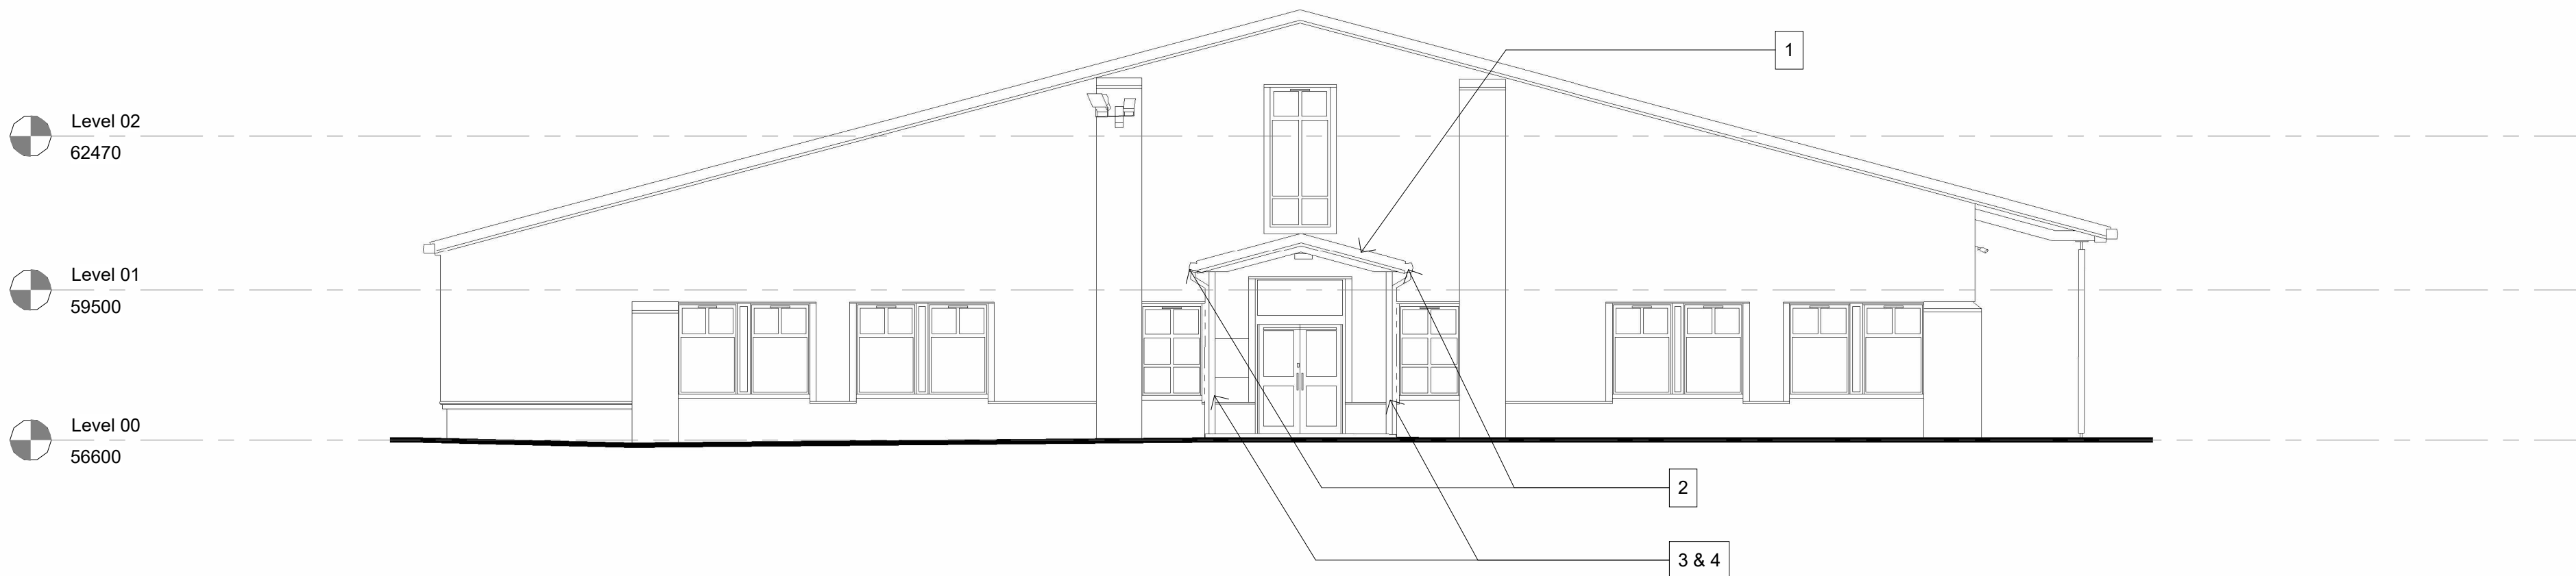

Existing Kennet - Elevation 1 (Front)

1 : 100




Existing Kennet - Elevation 2 (Side)

1 : 100

P01 12.08.26 FOR PLANNING ON DCP

Rev	Date	Notes	Dm	Chk'd
-----	------	-------	----	-------

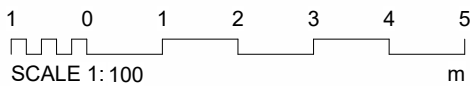

Document Originator

AWW

London Suite 1.07, Tide Bankside, SE1 9EA 020 7160 6000
Bristol Bristol pivot + mark, 48-52 Baldwin Street, BS1 1QB 0117 923 2535

RIBA Chartered Practice

www.aww-uk.com

Client

Wiltshire College & University Centre

AWW Project Number

5002

Project Stage

RIBA Stage 3

Project Title

Trowbridge College

BA14 0ES

Title

Kennet - Existing Elevations 1 and 2

Scale @ A1 Document Status

As S2 - Suitable for Information

Indicated	Project	Origin	Volume	Level	Type	Role	Number	Rev
	5002	AWW	KEN	XX	DR	A	11003	P01