
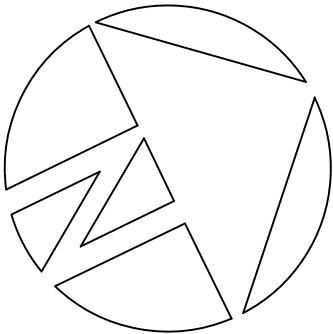


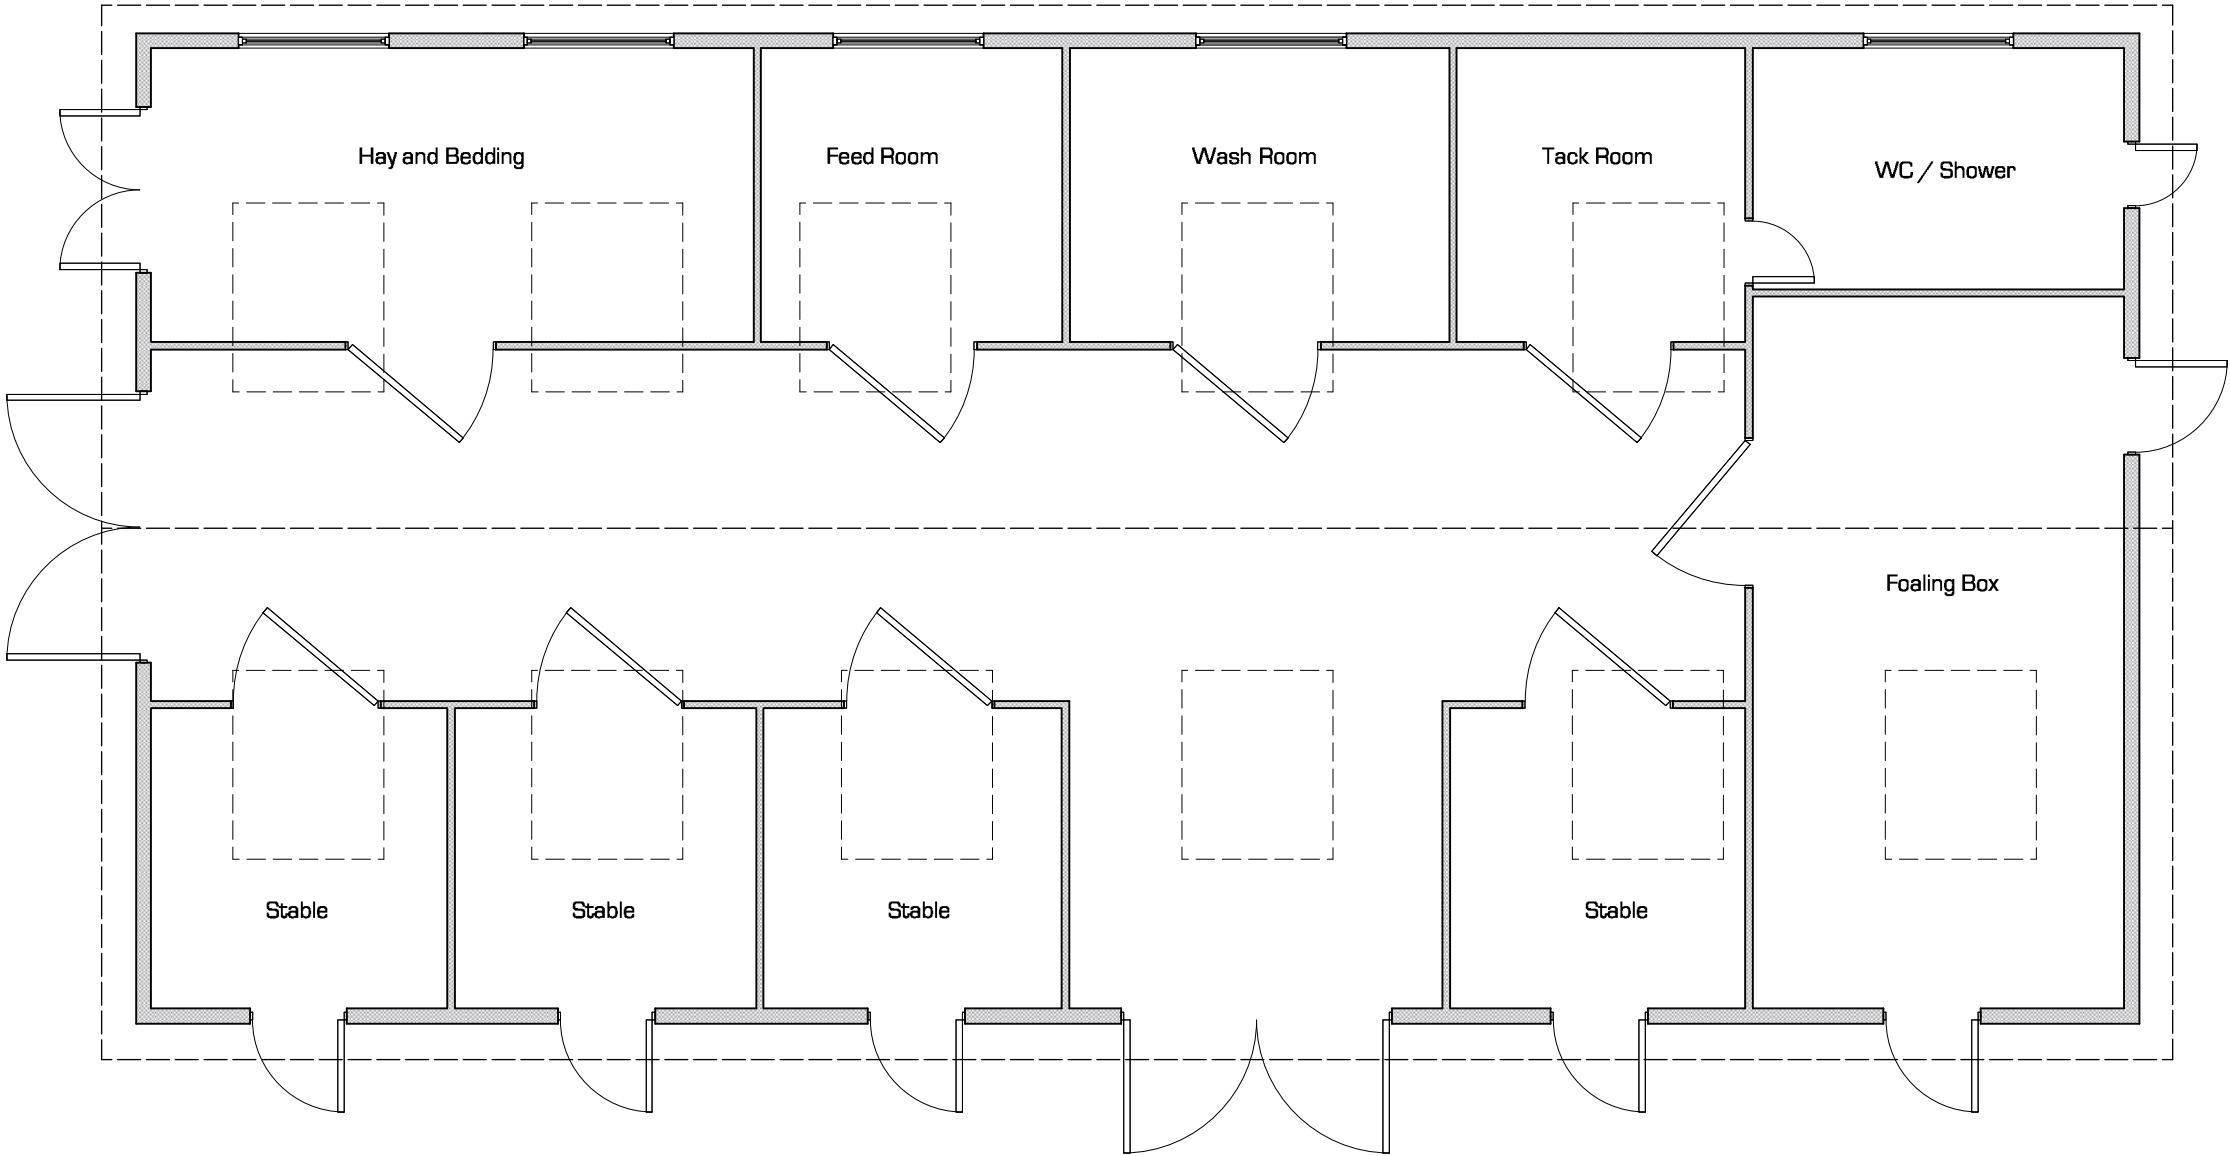

0 5 M
1:100 SCALE on A3

THE
RURAL PLANNING
PRACTICE

CIRENCESTER 01285 323200| CRANBROOK 01580 201888
office@TheRPP.co.uk www.theruralplanningpractice.co.uk

ISSUE : PLANNING

Client	R and M Baster		
Site	Highfield House, Chapel Hill Wilton, Marlborough SN8 3SR		
Drawing Title	Replacement Stables and Proposed Sand School Proposed Plan		
Scale	1:100 on A3	Drawing No.	5197 04
Date	Sep 2026	Rev	