



Demolition Sports Hall - Elevation 1 (Front)
1 : 100

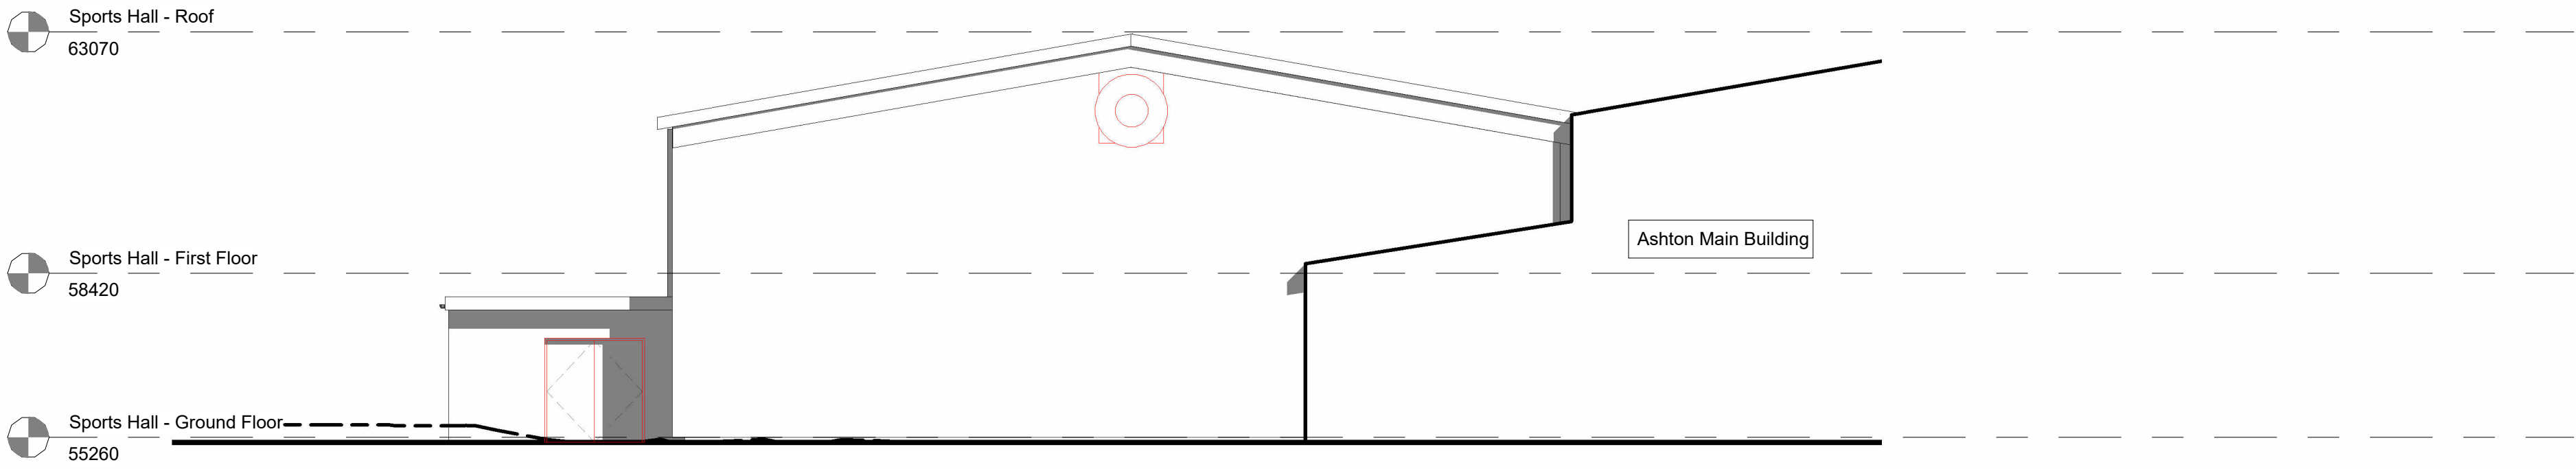

Demolition Sports Hall - Elevation 2 (Side)
1 : 100

Notes

Do not scale from this document, unless for the purposes of planning applications where a scale bar is provided. Refer to figured dimensions only. All dimensions to be verified on site prior to construction. Report all discrepancies or ambiguities to the Document Originator immediately. This document is to be read in conjunction with relevant documents, drawings and standards.

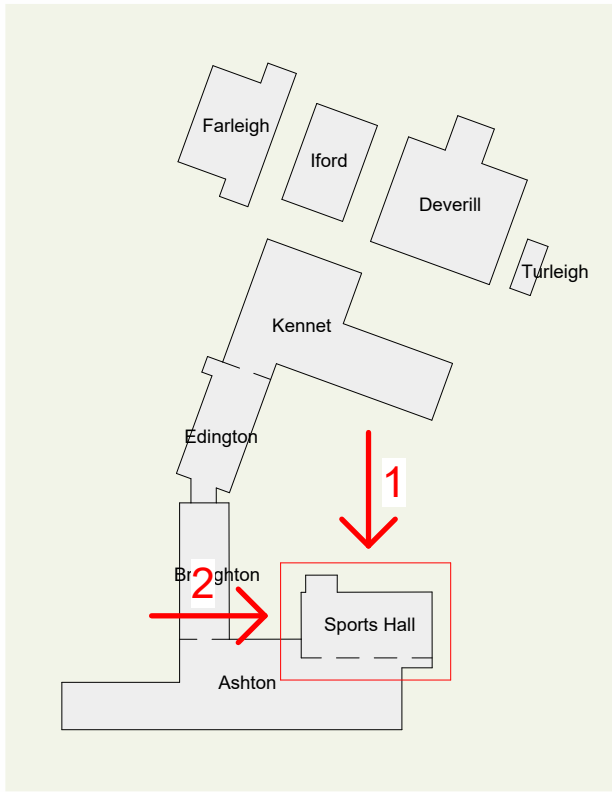

Campus Location Plan
1 : 2000

P01	12.08.26	FOR PLANNING	ON	DCP
Rev	Date	Notes	Dm	Chk'd

1012345

SCALE 1:100m

Document Originator

AWW

London Suite 1.07, Tide Bankside, SE1 9EA 020 7160 6000
Bristol pivot + mark, 48-52 Baldwin Street, BS1 1QB 0117 923 2535

RIBA Chartered Practice www.aww-uk.com

Client
Wiltshire College & University Centre

AWW Project Number 5002 Project Stage RIBA Stage 3

Project Title
Trowbridge College
BA14 0ES

Title
Ashton Sports Hall - Demolition Elevation 1 and 2

Scale @ A1

Document Status

As indicated

S2 - Suitable for Information

Project	Origin	Volume	Level	Type	Role	Number	Rev
5002	AWW	ASH	XX	DR	A	12005	P01