


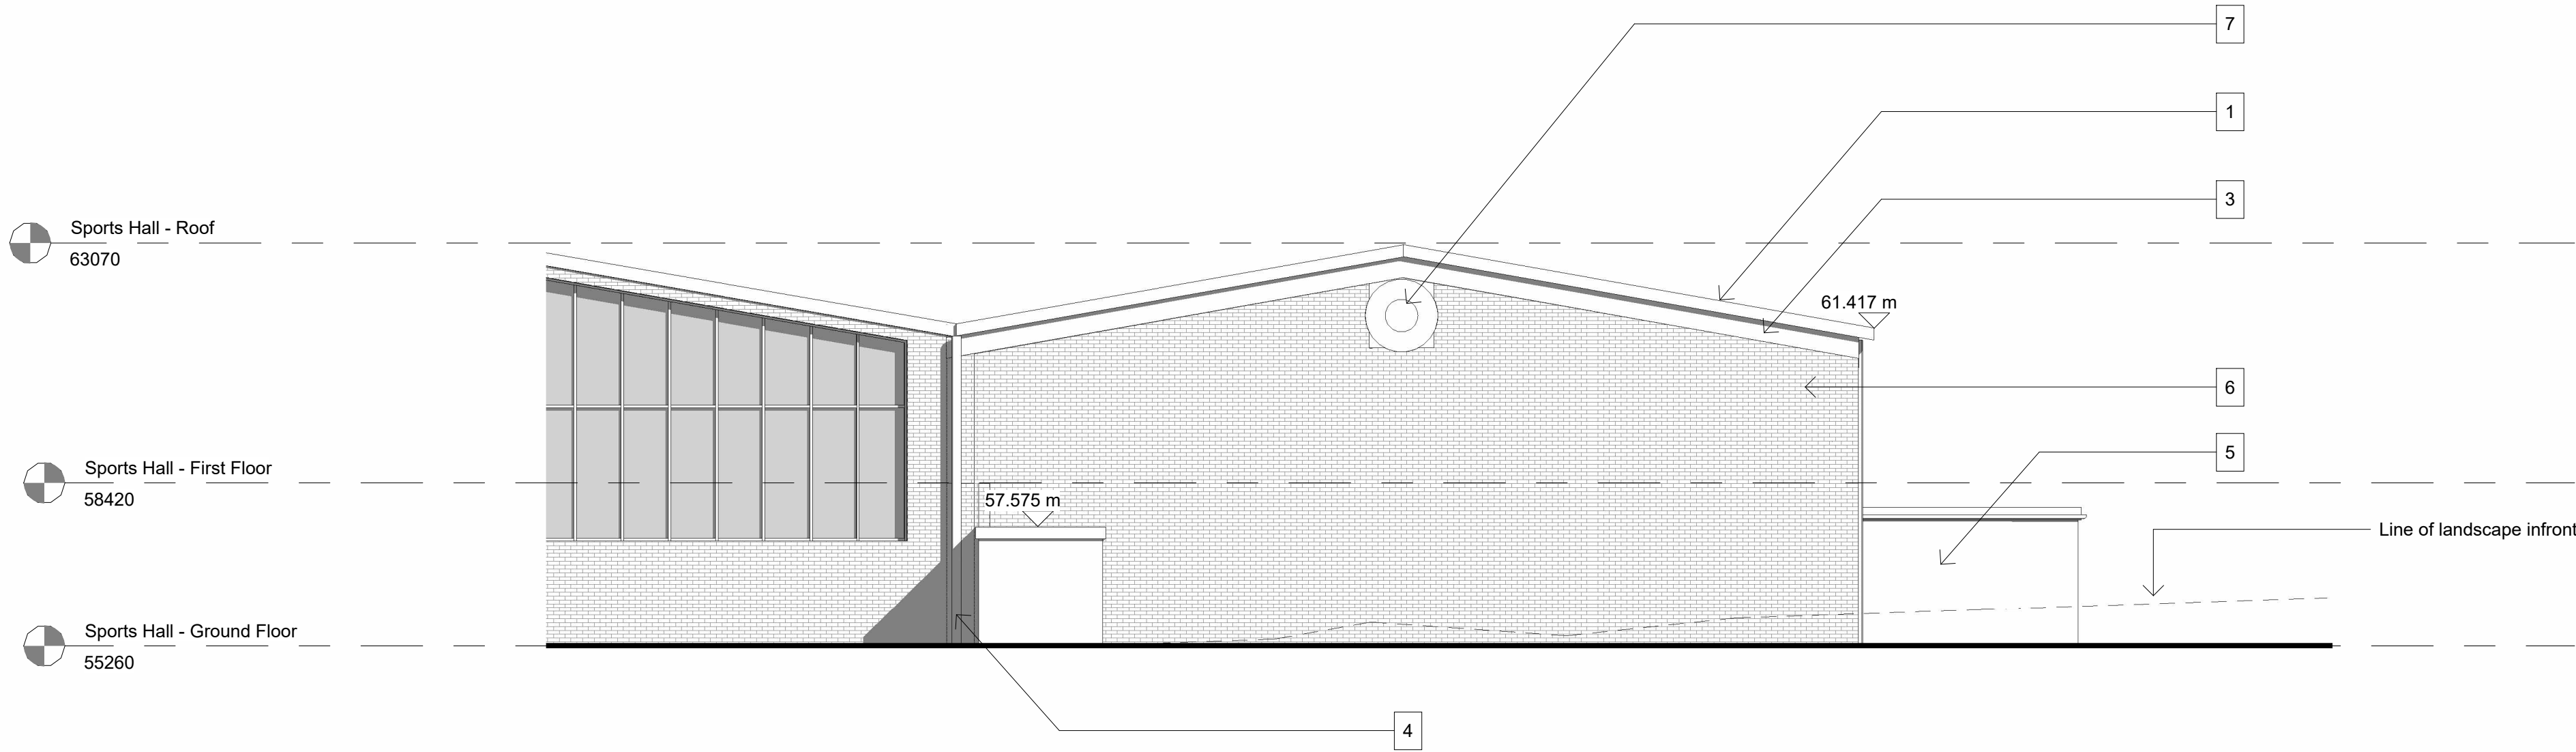


Existing Sports Hall - Elevation 3 (Side)
1 : 100

- MATERIALS KEY -
- 1. Profiled metal sheet roof
 - 2. Gutter
 - 3. Fascia board
 - 4. Downpipes
 - 5. Render
 - 6. Brick
 - 7. External vent

Notes


Do not scale from this document, unless for the purposes of planning applications where a scale bar is provided. Refer to figured dimensions only. All dimensions to be verified on site prior to construction. Report all discrepancies or ambiguities to the Document Originator immediately. This document is to be read in conjunction with relevant documents, drawings and standards.

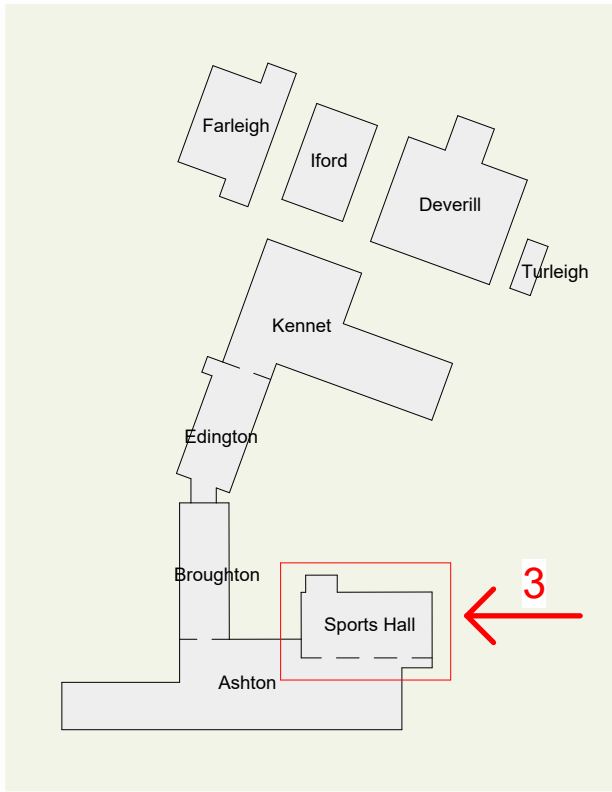

Campus Location Plan
1 : 2000

P03	12.08.26	FOR PLANNING	ON	DCP
P02	10.07.26	DRAFT PLANNING PACK	ON	DCP
P01	08.05.26	Existing Set - First Issue	ON	DCP

Rev	Date	Notes	Dm	Chk'd
-----	------	-------	----	-------

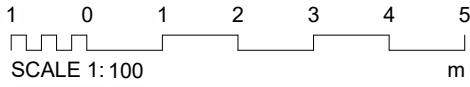

Document Originator

AWW

London Suite 1.07, Tide Bankside, SE1 9EA 020 7160 6000
Bristol pivot + mark, 48-52 Baldwin Street, BS1 1QB 0117 923 2535

RIBA Chartered Practice www.aww-uk.com

Client
Wiltshire College & University Centre

AWW Project Number 5002
Project Stage RIBA Stage 3

Project Title
Trowbridge College
BA14 0ES

Title
Ashton Sports Hall - Existing Elevation 3

Scale @ A1 Document Status

As S2 - Suitable for Information

Indicated	Project	Origin	Volume	Level	Type	Role	Number	Rev
	5002	AWW	ASH	XX	DR	A	11006	P03