


Note : Draft sketch issue only, not for Planning or construction.
Do not scale. This drawing and design is protected under
copyright, and it shall not be reproduced in whole or part without
our prior consent. ©The RPP 2026

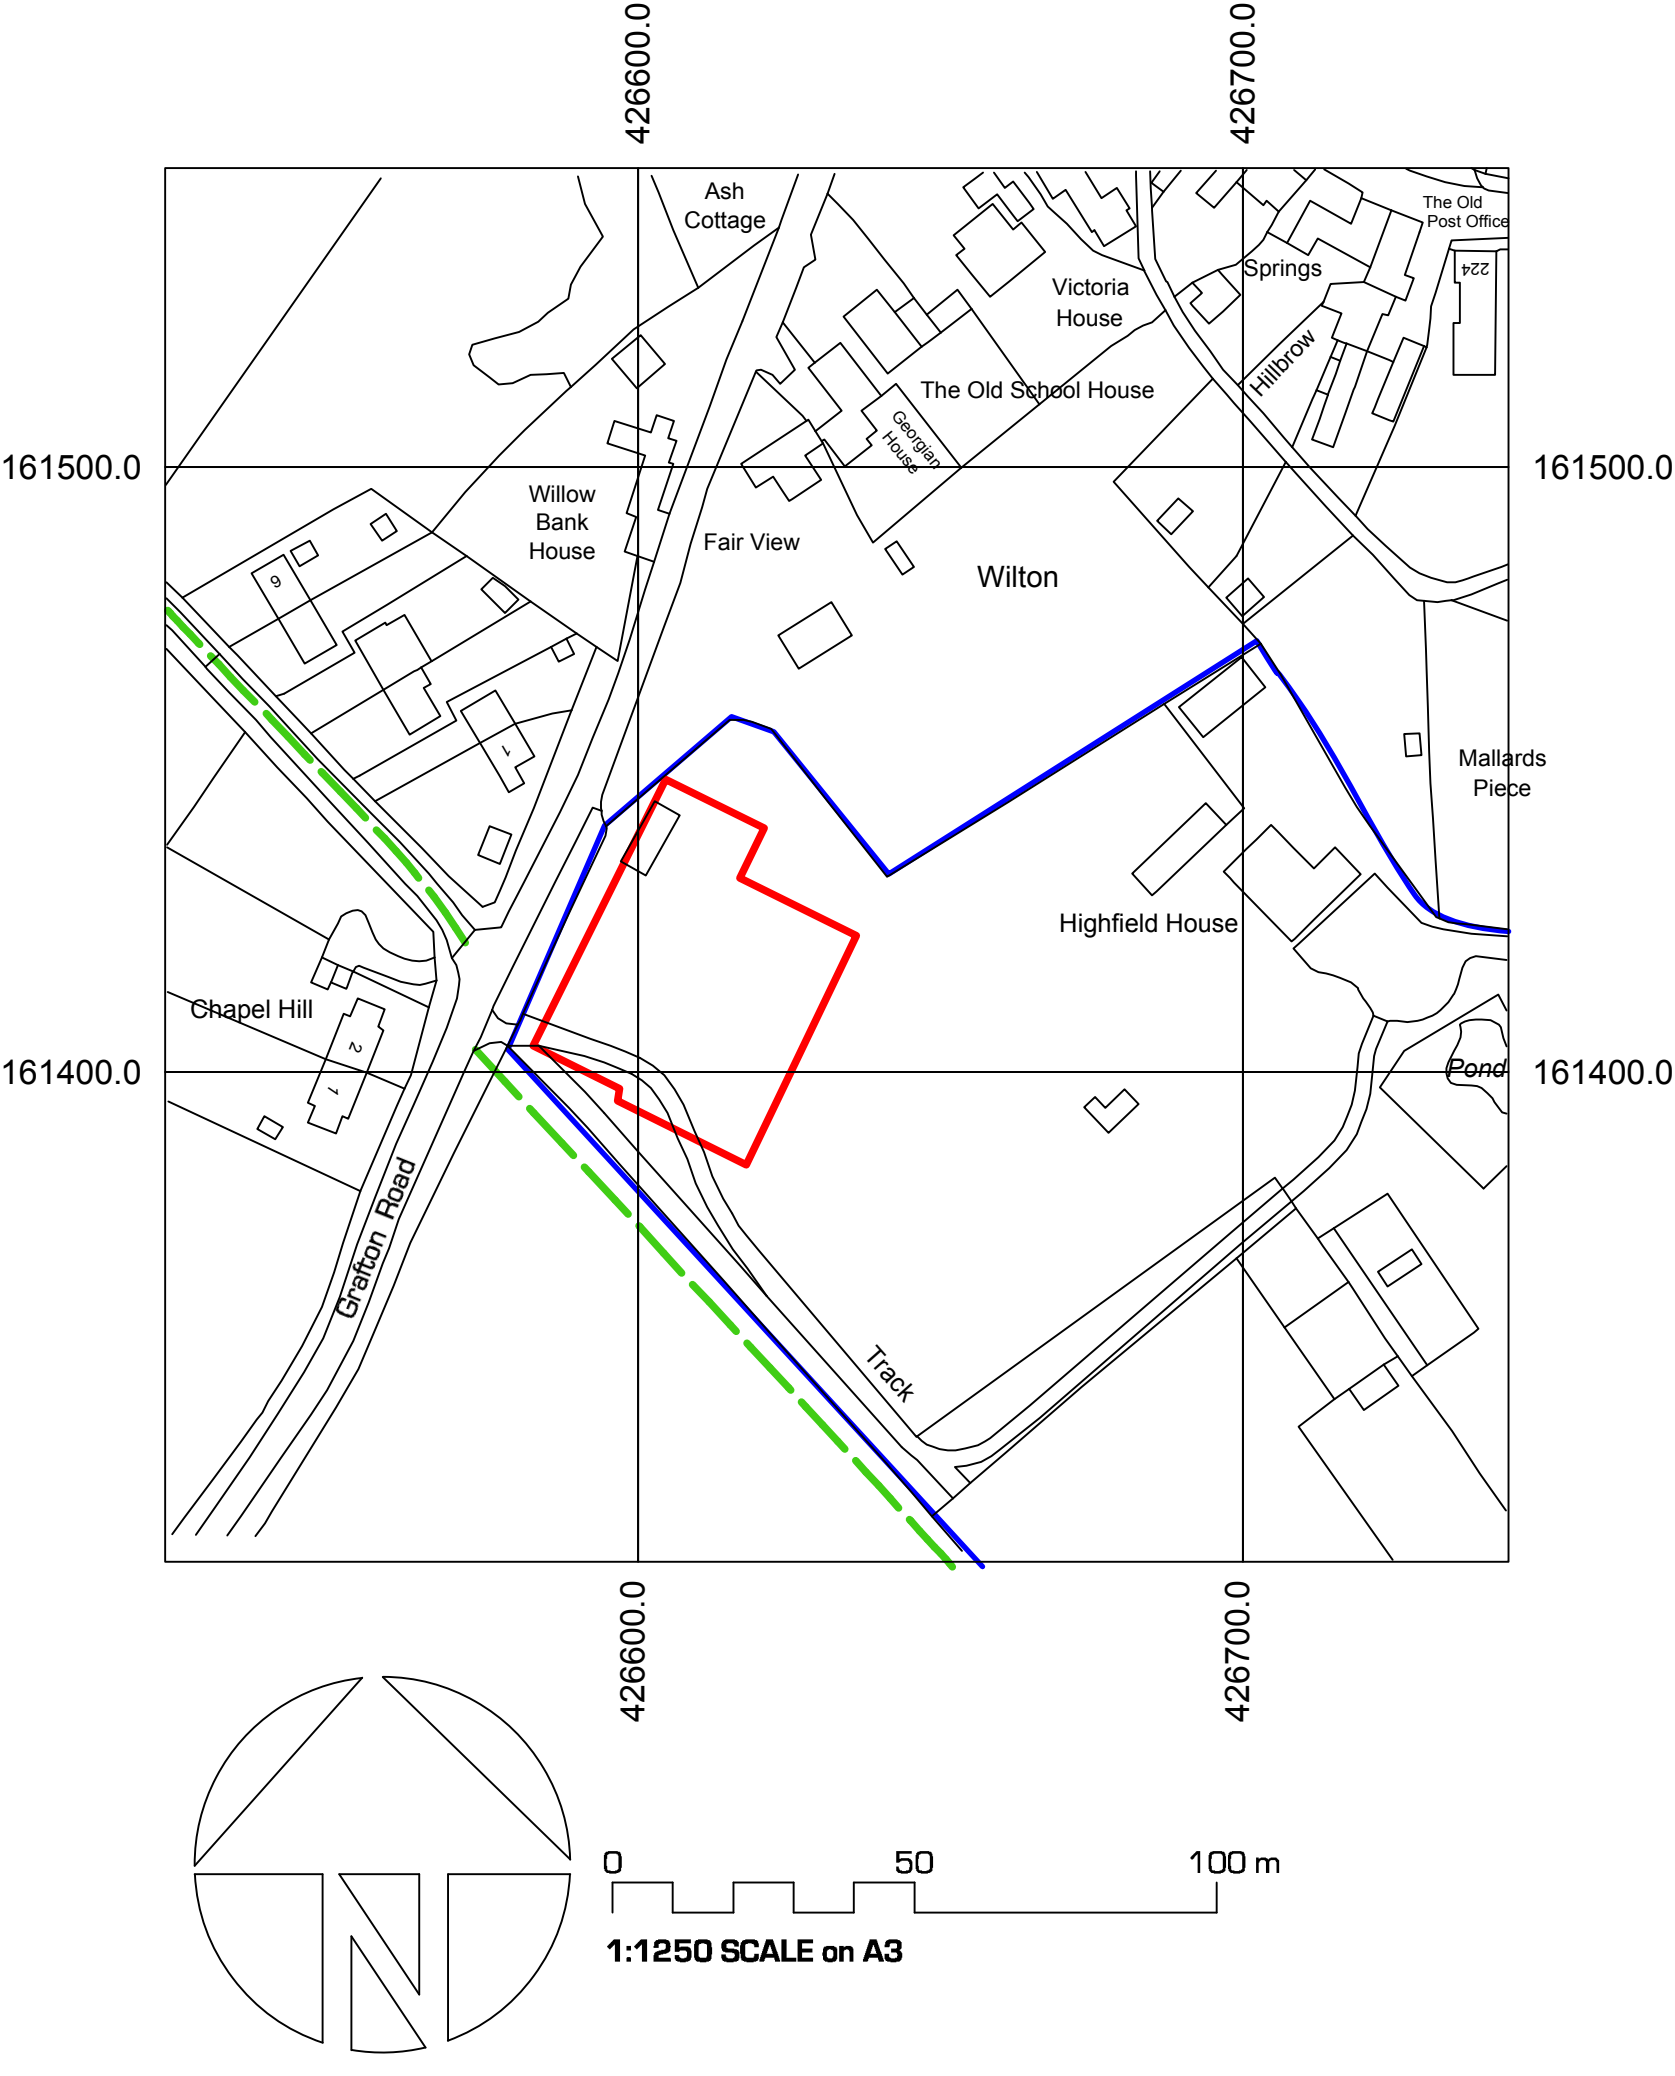

- Application area
- Other area in same ownership
- Public Rights of Way



CIRENCESTER 01285 323200 | CRANBROOK 01580 201888
office@TheRPP.co.uk www.theruralplanningpractice.co.uk

ISSUE : PLANNING

Client	R and M Baster		
Site	Highfield House, Chapel Hill Wilton, Marlborough SN8 3SR		
Drawing Title	Replacement Stables and Proposed Sand School Location Plan		
Scale	1:100 on A3	Drawing No.	5197 01
Date	Sep 2026	Rev	