



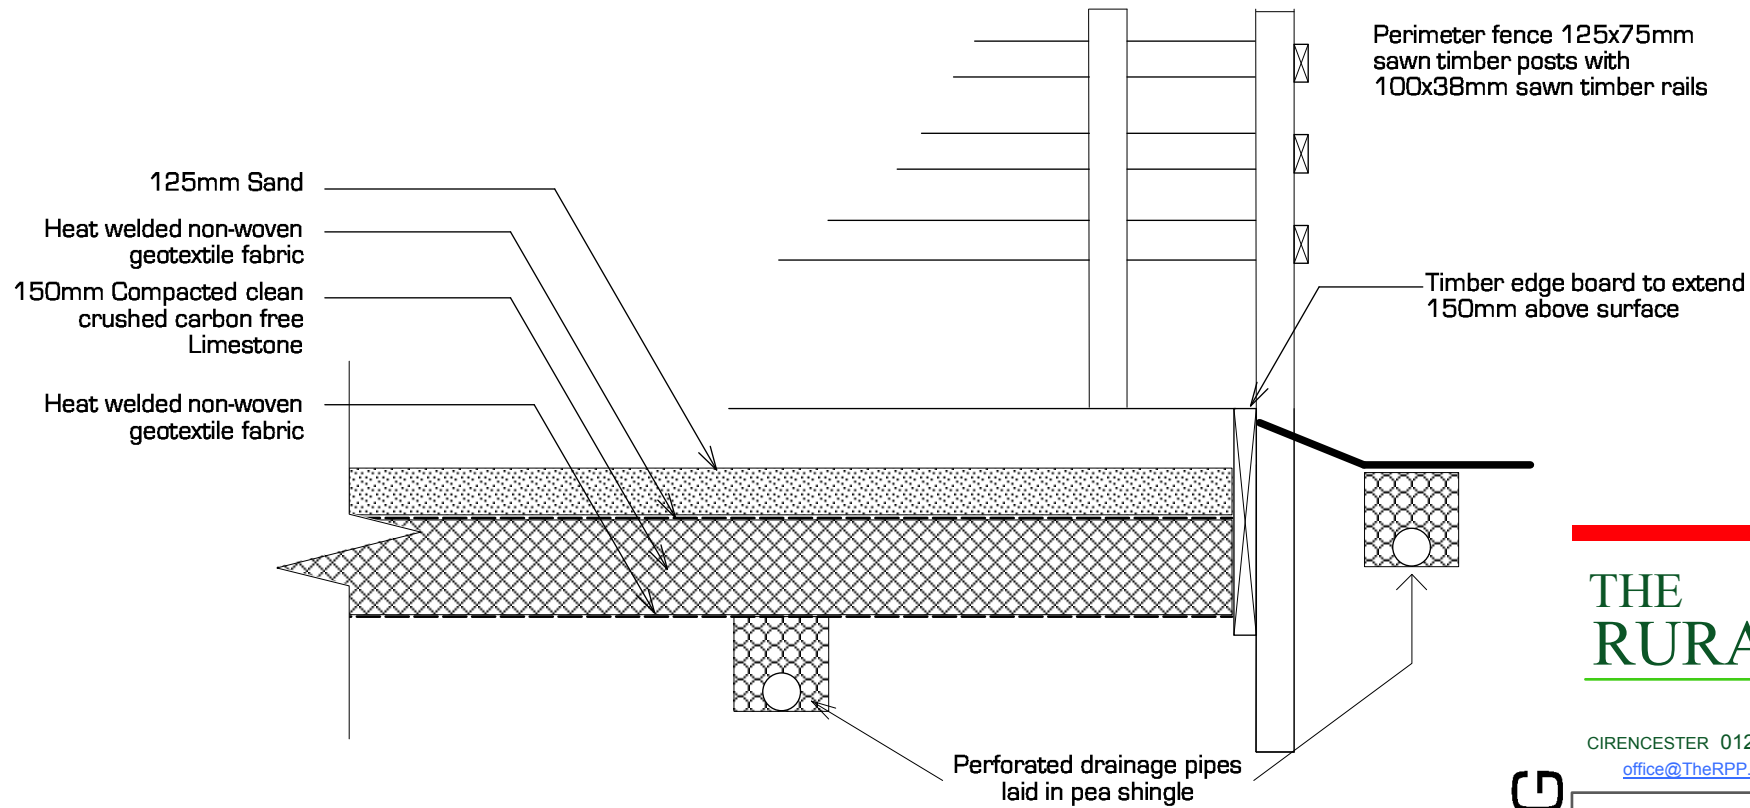

Typical Edge Section Detail

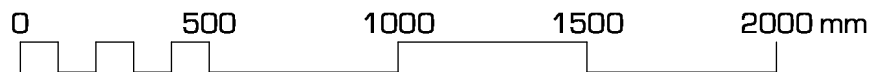

SCALE 1:20 on A4

**THE
RURAL PLANNING
PRACTICE**

CIRENCESTER 01285 323200 | CRANBROOK 01580 201888
office@TheRPP.co.uk www.theruralplanningpractice.co.uk

ISSUE : PLANNING

Client	R and M Baster	
Address	Highfield House, Chapel Hill Wilton, Marlborough SN8 3SR	
Drawing Title	Replacement Stables and Proposed Sand School Typical Edge Section Detail	
Scale	1:20 on A4	Drawing No.
Date	Aug 2026	5197 06
Rev		