



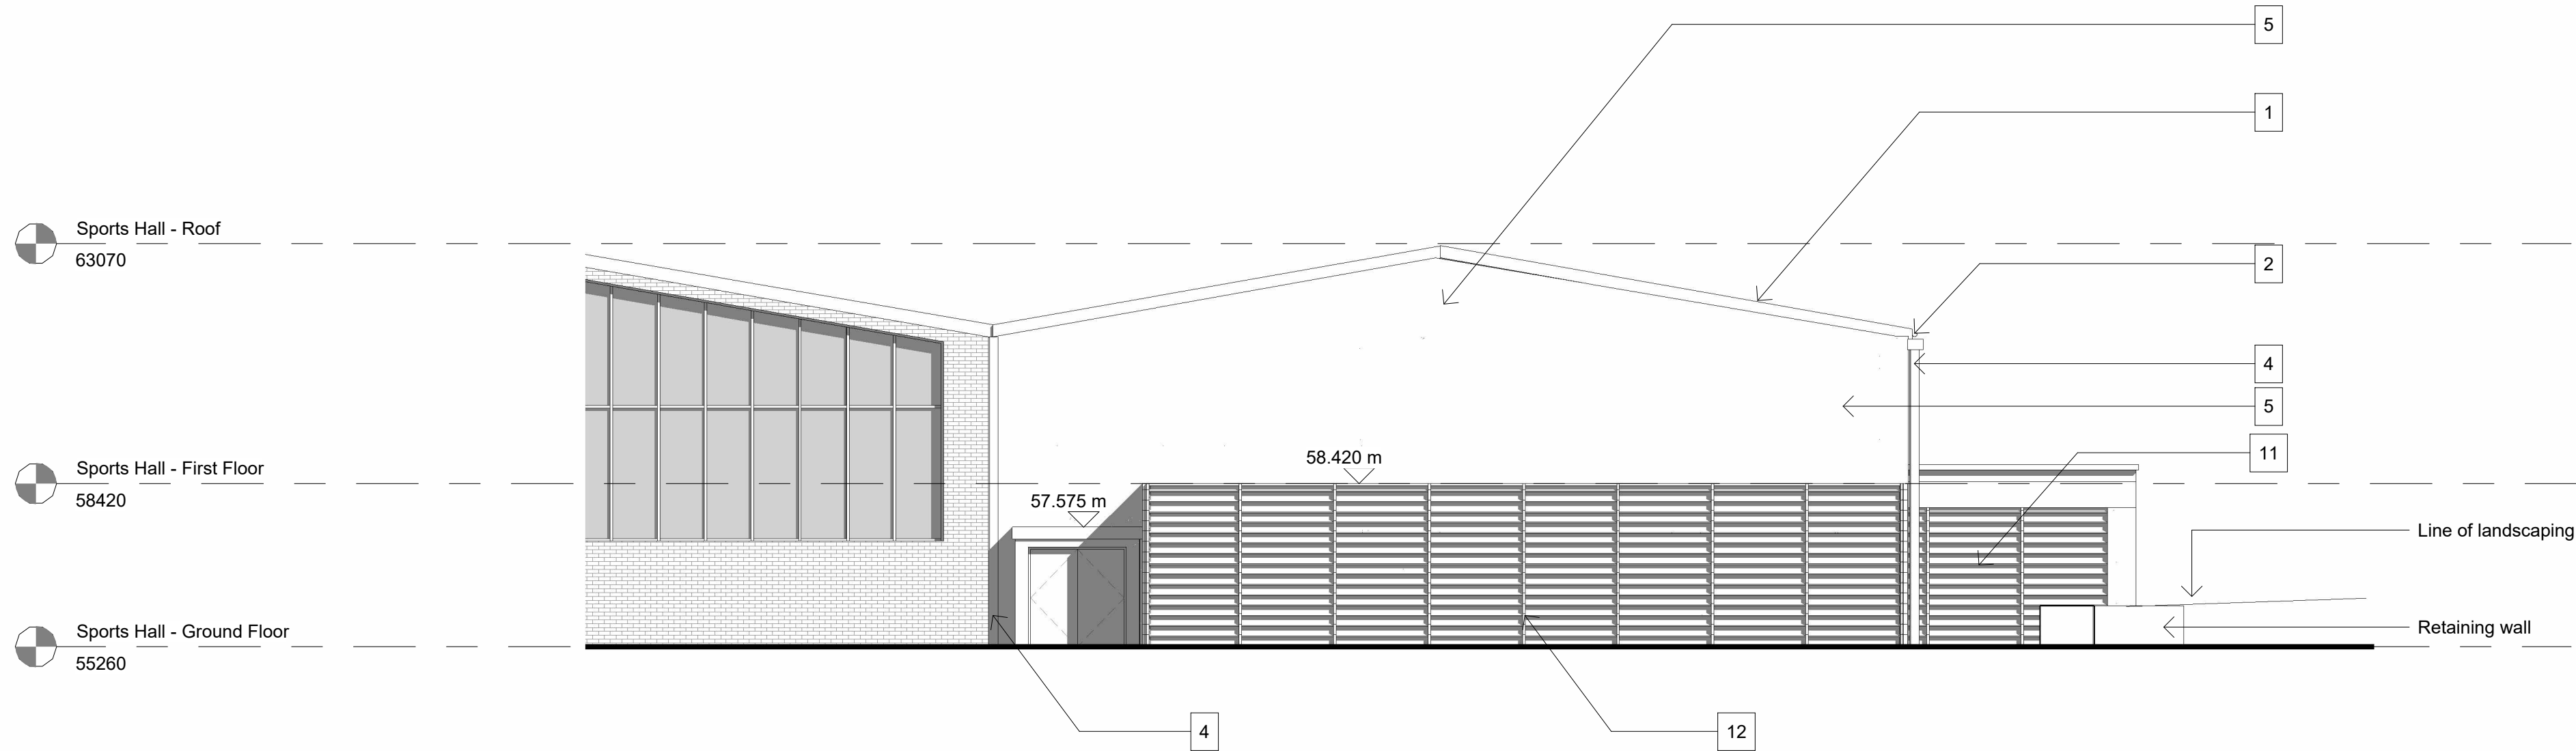

Proposed Sports Hall - Elevation 3 (Side)
1 : 100


- MATERIALS KEY -**
- Existing profiled metal sheet roof
 - New metal gutter
 - New fascia board
 - New downpipes
 - New render
 - New PPC metal windows
 - Standing seam zinc cladding
 - Brick
 - Double glazed doors
 - Double glazed windows
 - Louvered doors
 - Acoustic screening
 - Signage

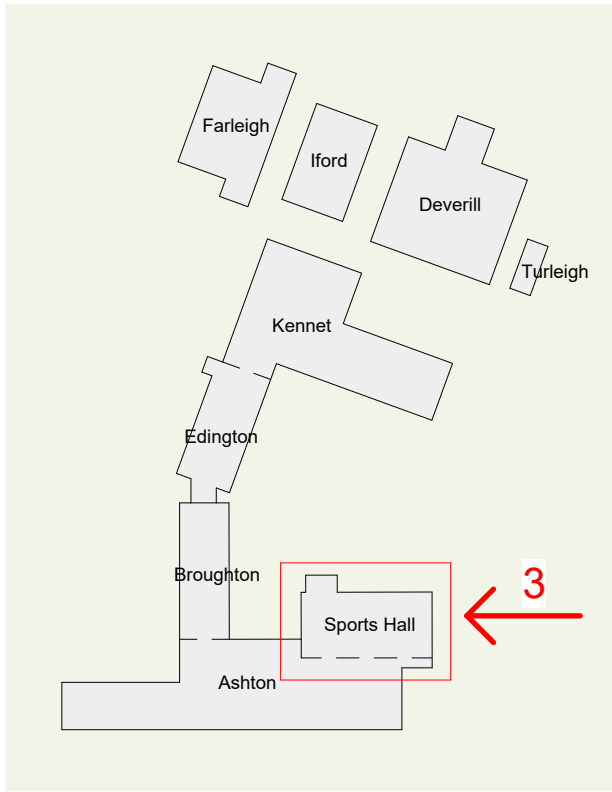

Campus Location Plan
1 : 2000

P01 12.08.26 FOR PLANNING ON DCP

Rev	Date	Notes	Dm	Chk'd
-----	------	-------	----	-------

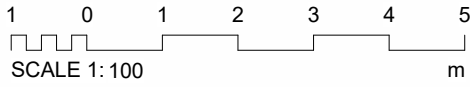

Document Originator

AWW

London Suite 1.07, Tide Bankside, SE1 9EA 020 7160 6000
Bristol pivot + mark, 48-52 Baldwin Street, BS1 1QB 0117 923 2535

RIBA Chartered Practice www.aww-uk.com

Client
Wiltshire College & University Centre

AWW Project Number 5002 Project Stage RIBA Stage 3

Project Title
Trowbridge College
BA14 0ES

Title
Ashton Sports Hall - Proposed Elevation 3

Scale @ A1 Document Status

As S0 - Initial Status

Indicated	Project	Origin	Volume	Level	Type	Role	Number	Rev
5002	AWW	ASH	XX	DR	A		02006	P01