



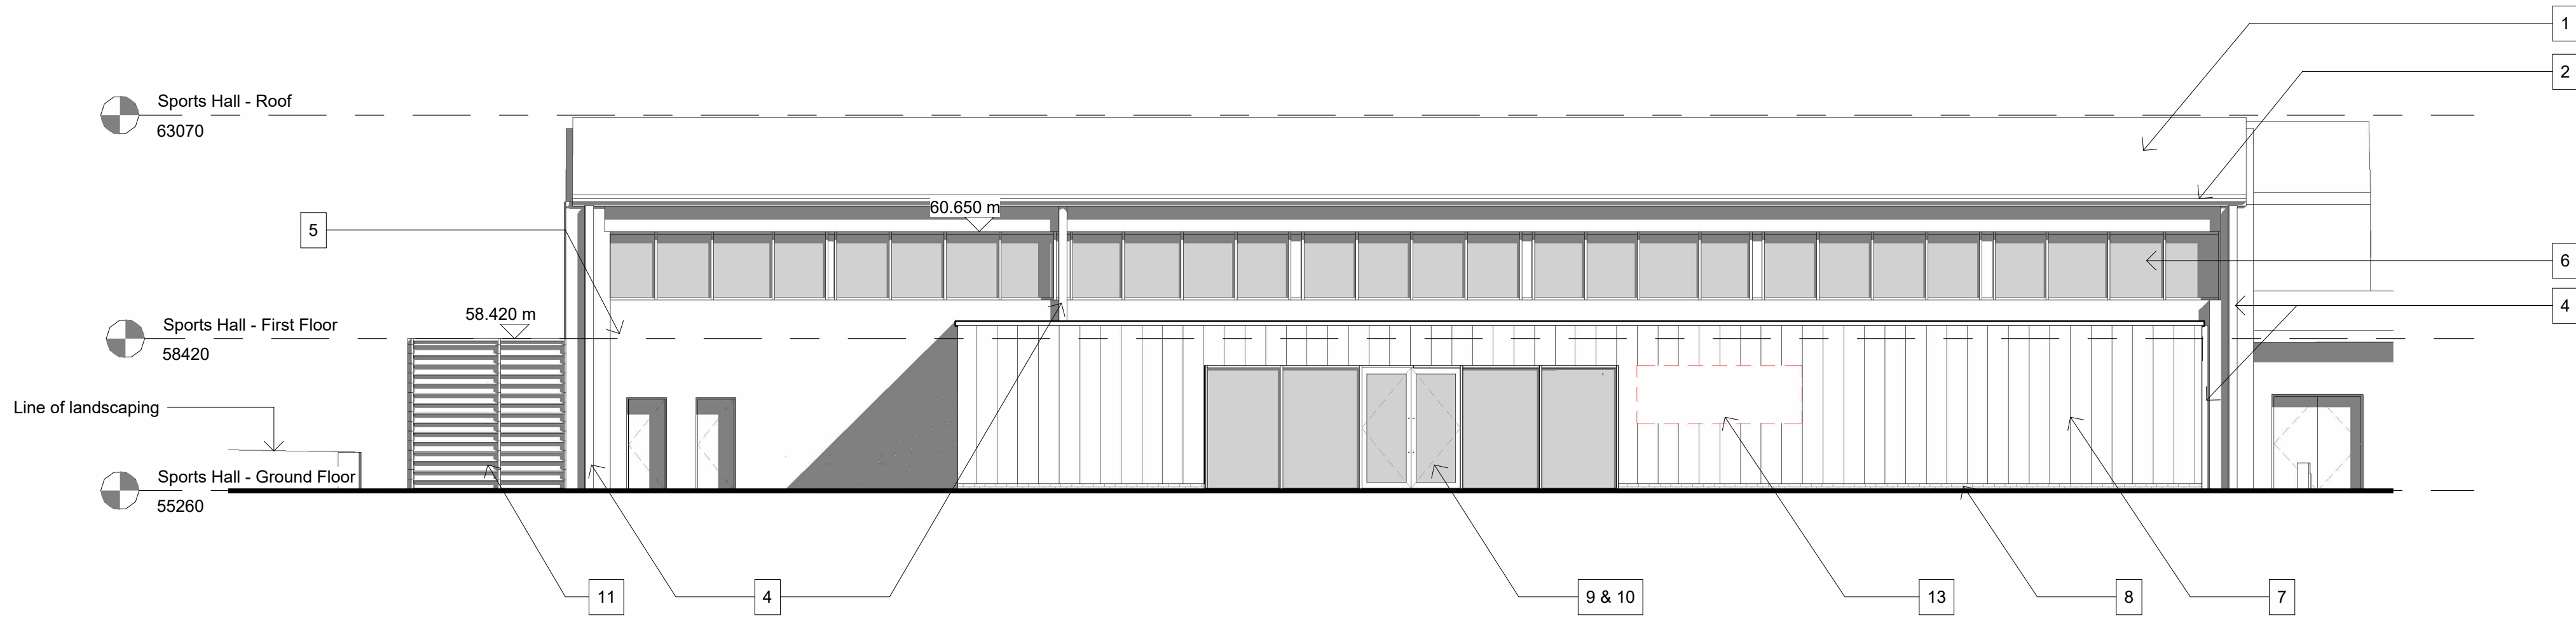

Proposed Sports Hall - Elevation 1 (Front)
1 : 100

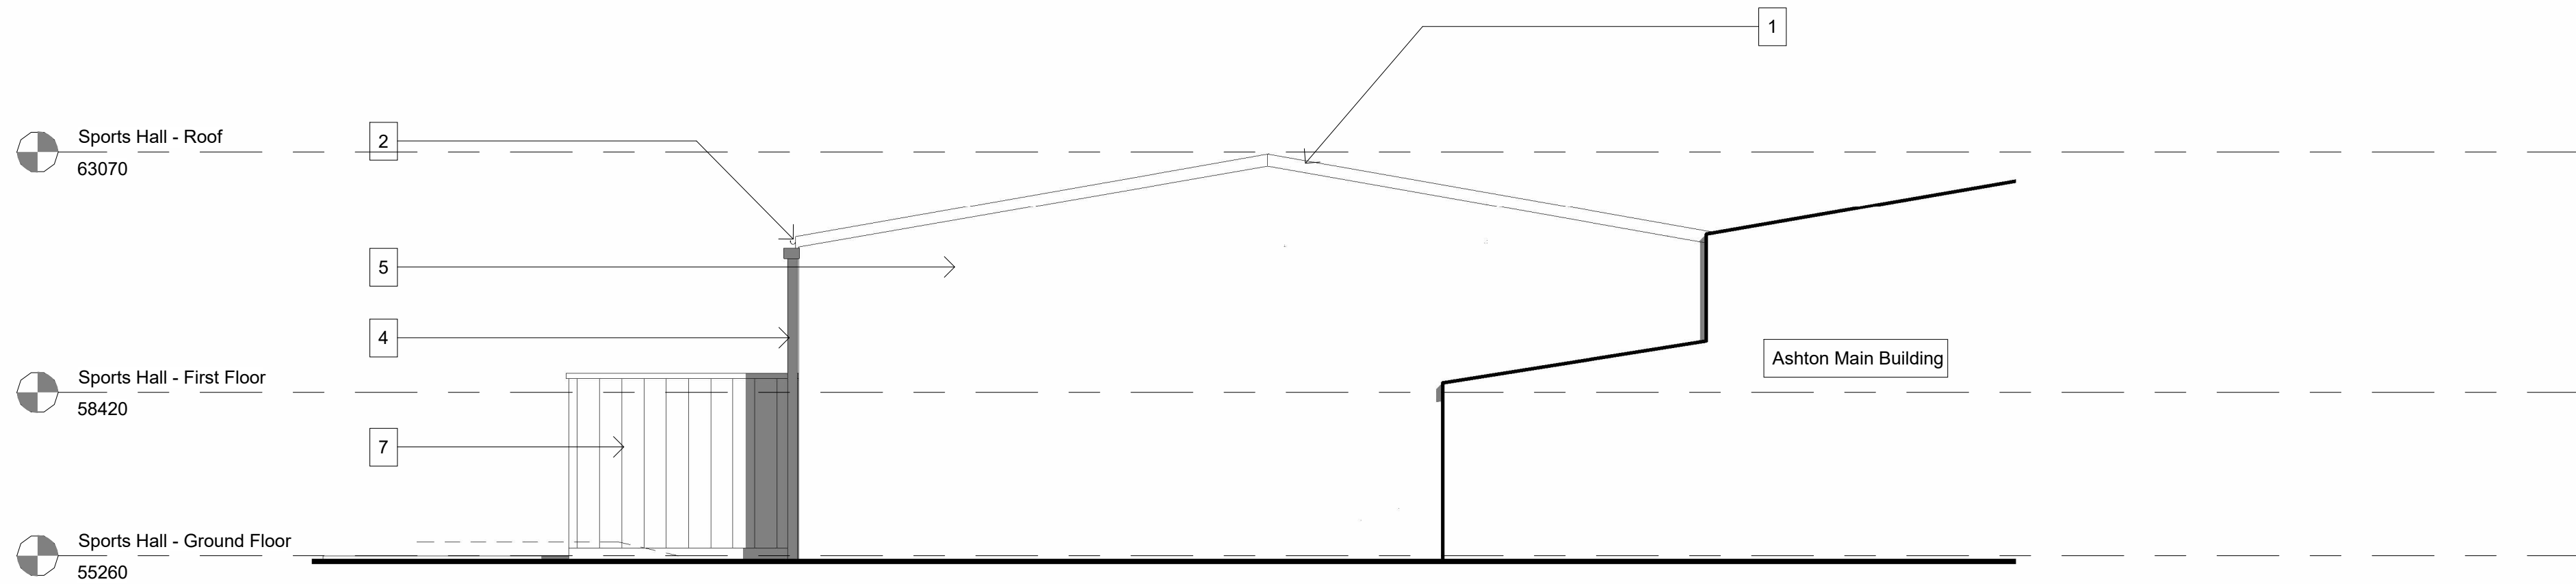


Proposed Sports Hall - Elevation 2 (Side)
1 : 100


- MATERIALS KEY -**
- Existing profiled metal sheet roof
 - New metal gutter
 - New fascia board
 - New downpipes
 - New render
 - New PPC metal windows
 - Standing seam zinc cladding
 - Brick
 - Double glazed doors
 - Double glazed windows
 - Louvered doors
 - Acoustic screening
 - Signage

Notes

Do not scale from this document, unless for the purposes of planning applications where a scale bar is provided. Refer to figured dimensions only. All dimensions to be verified on site prior to construction. Report all discrepancies or ambiguities to the Document Originator immediately. This document is to be read in conjunction with relevant documents, drawings and standards.

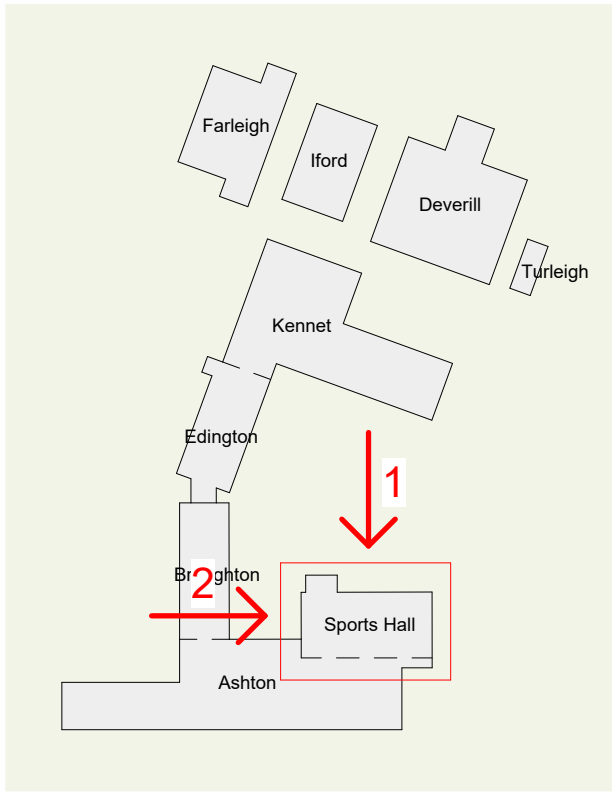

Campus Location Plan
1 : 2000

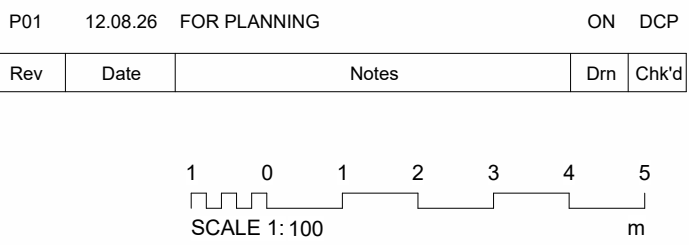

Document Originator

AWW

London Suite 1.07, Tide Bankside, SE1 9EA 020 7160 6000
Bristol pivot + mark, 48-52 Baldwin Street, BS1 1QB 0117 923 2535

RIBA Chartered Practice www.aww-uk.com

Client
Wiltshire College & University Centre

AWW Project Number 5002 Project Stage RIBA Stage 3

Project Title
Trowbridge College
BA14 0ES

Title
Ashton Sports Hall - Proposed Elevation 1 and 2

Scale @ A1

Document Status

As S0 - Initial Status

indicated

Project	Origin	Volume	Level	Type	Role	Number	Rev
5002	AWW	ASH	XX	DR	A	02005	P01