


- MATERIALS KEY -
1. Profiled metal sheeting
 2. Existing profiled metal roof
 3. Downpipes
 4. Brick
 5. Insulated metal panel
 6. External vent
 7. Glazed curtain wall
 8. Metal railings


Notes

Do not scale from this document, unless for the purposes of planning applications where a scale bar is provided. Refer to figured dimensions only. All dimensions to be verified on site prior to construction. Report all discrepancies or ambiguities to the Document Originator immediately. This document is to be read in conjunction with relevant documents, drawings and standards.


Note on Deverill Building Drawings:
This drawing is based on historic record information only, the accuracy of which has not been verified i.e. this part of the estate has not been subject to a measured building survey. The contractor must check any critical setting out dimensions prior to ordering any materials and starting work.

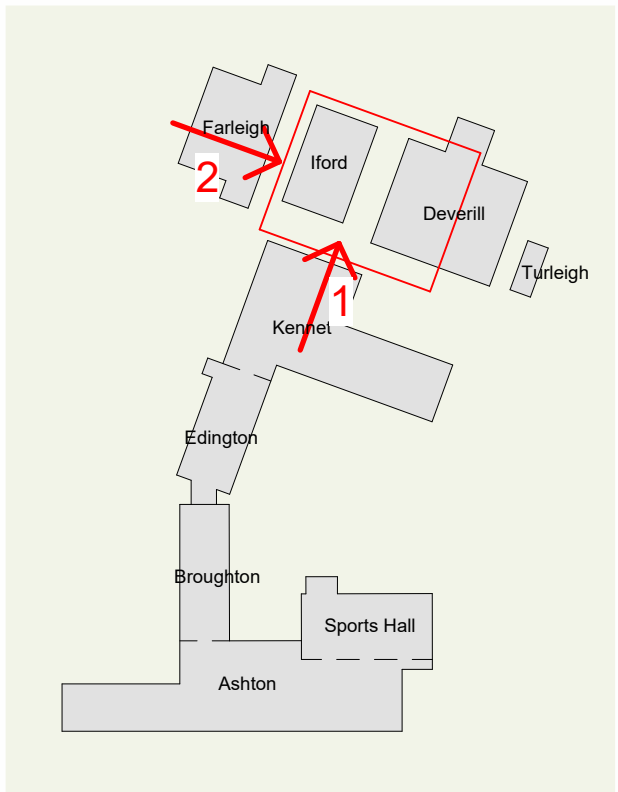

Campus Location Plan
1 : 2000

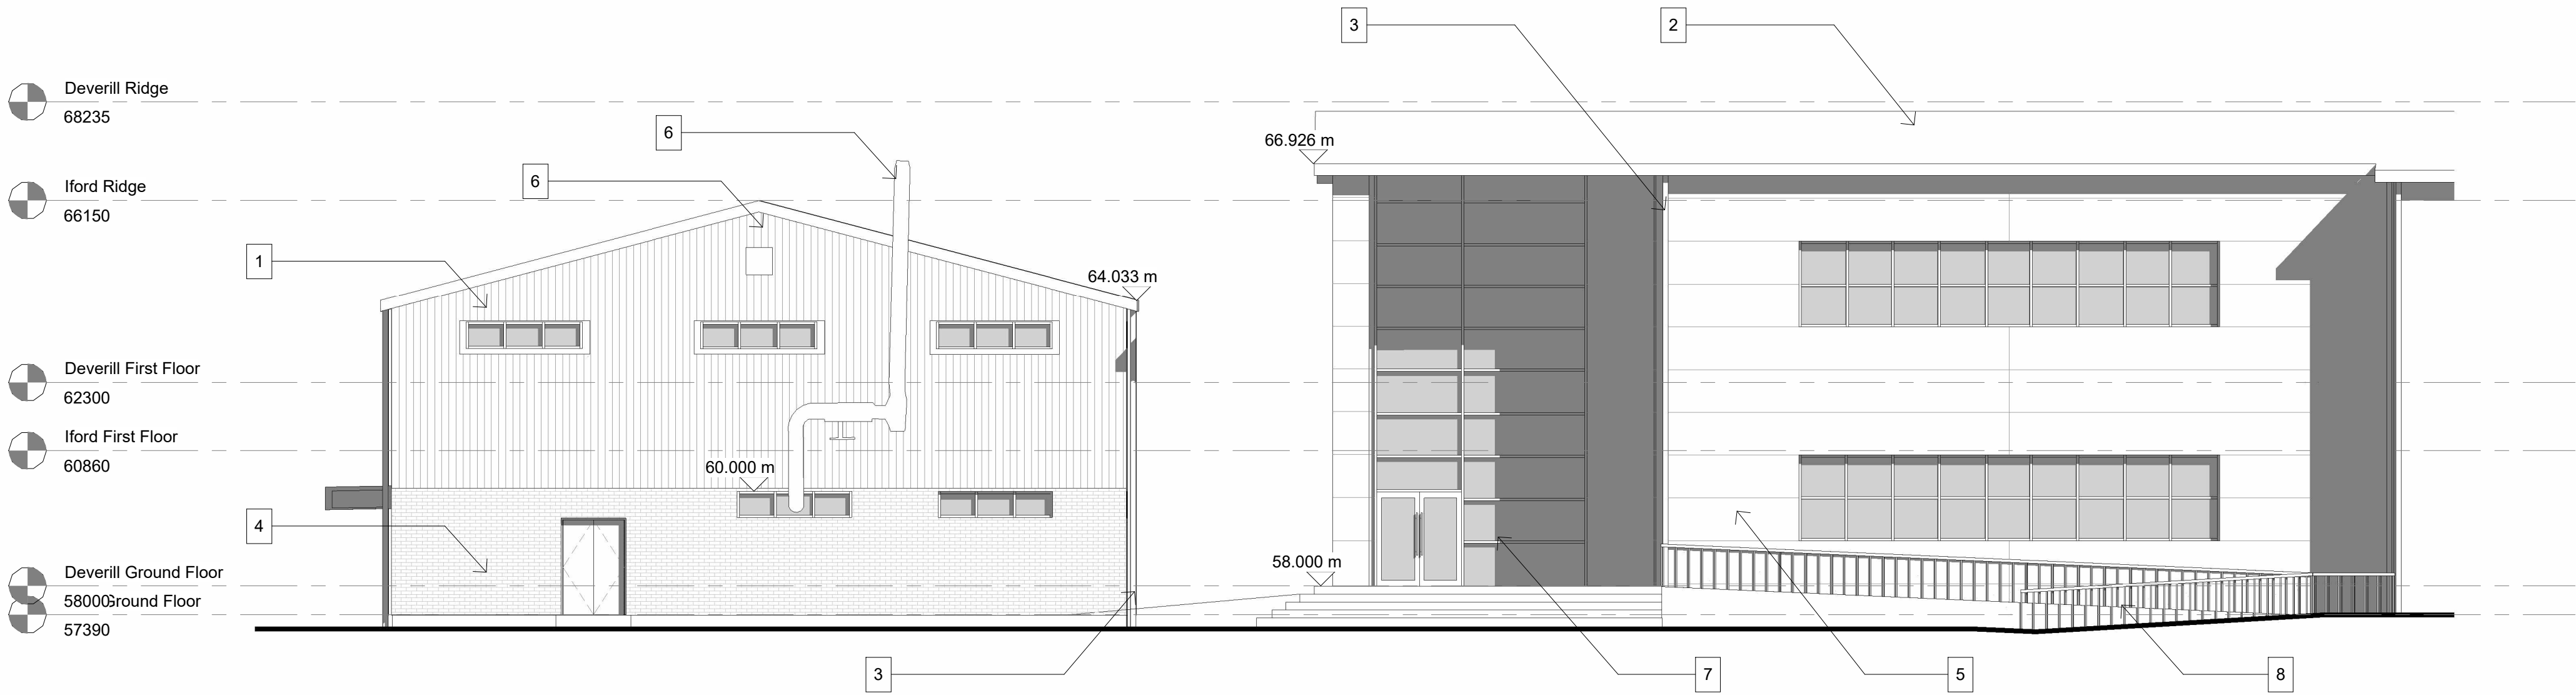


Existing Iford & Deverill - Elevation 1
1 : 100

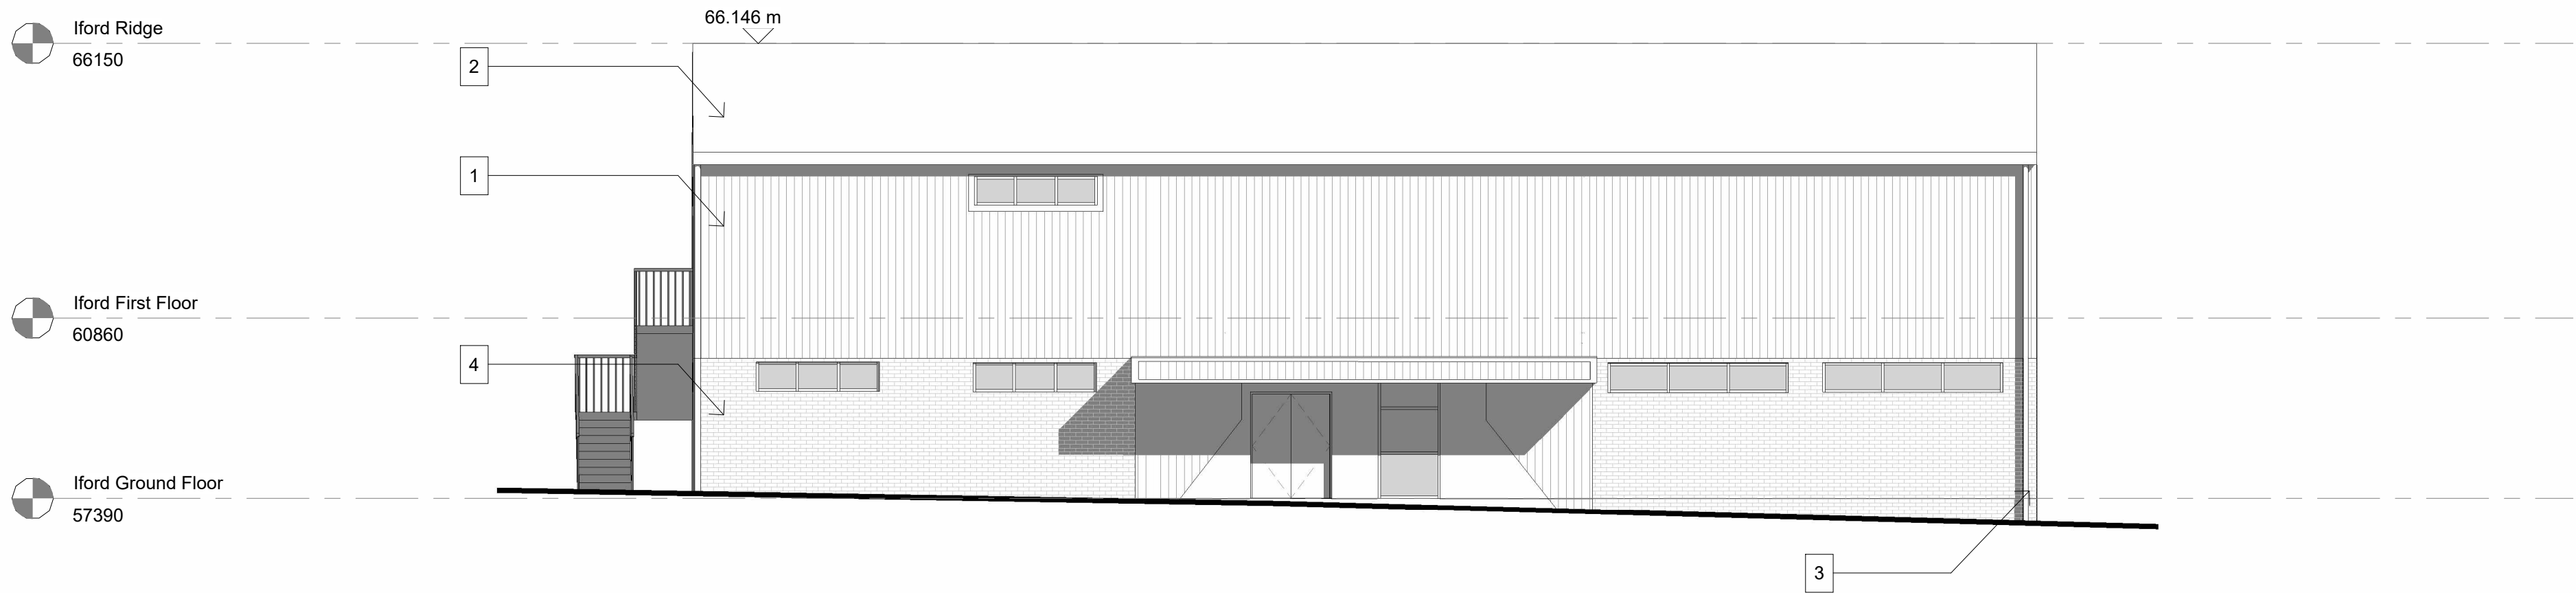

Existing Iford Building - Elevation 2 (Front)
1 : 100

P02	12.08.26	FOR PLANNING	ON	DCP
P01	10.07.26	DRAFT PLANNING SET	ON	DCP

Rev	Date	Notes	Dm	Chk'd
-----	------	-------	----	-------

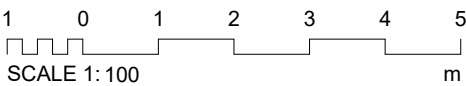

Document Originator

AWW

London Suite 1.07, Tide Bankside, SE1 9EA 020 7160 6000
Bristol pivot + mark, 48-52 Baldwin Street, BS1 1QB 0117 923 2535

RIBA Chartered Practice www.aww-uk.com

Client
Wiltshire College & University Centre

AWW Project Number 5002 Project Stage RIBA Stage 3

Project Title
Trowbridge College
BA14 OES

Title
Iford & Deverill - Existing Elevation 1 and 2

Scale @ A1 Document Status
As S2 - Suitable for Information

Project	Origin	Volume	Level	Type	Role	Number	Rev
5002	AWW	IF	XX	DR	A	11006	P02