



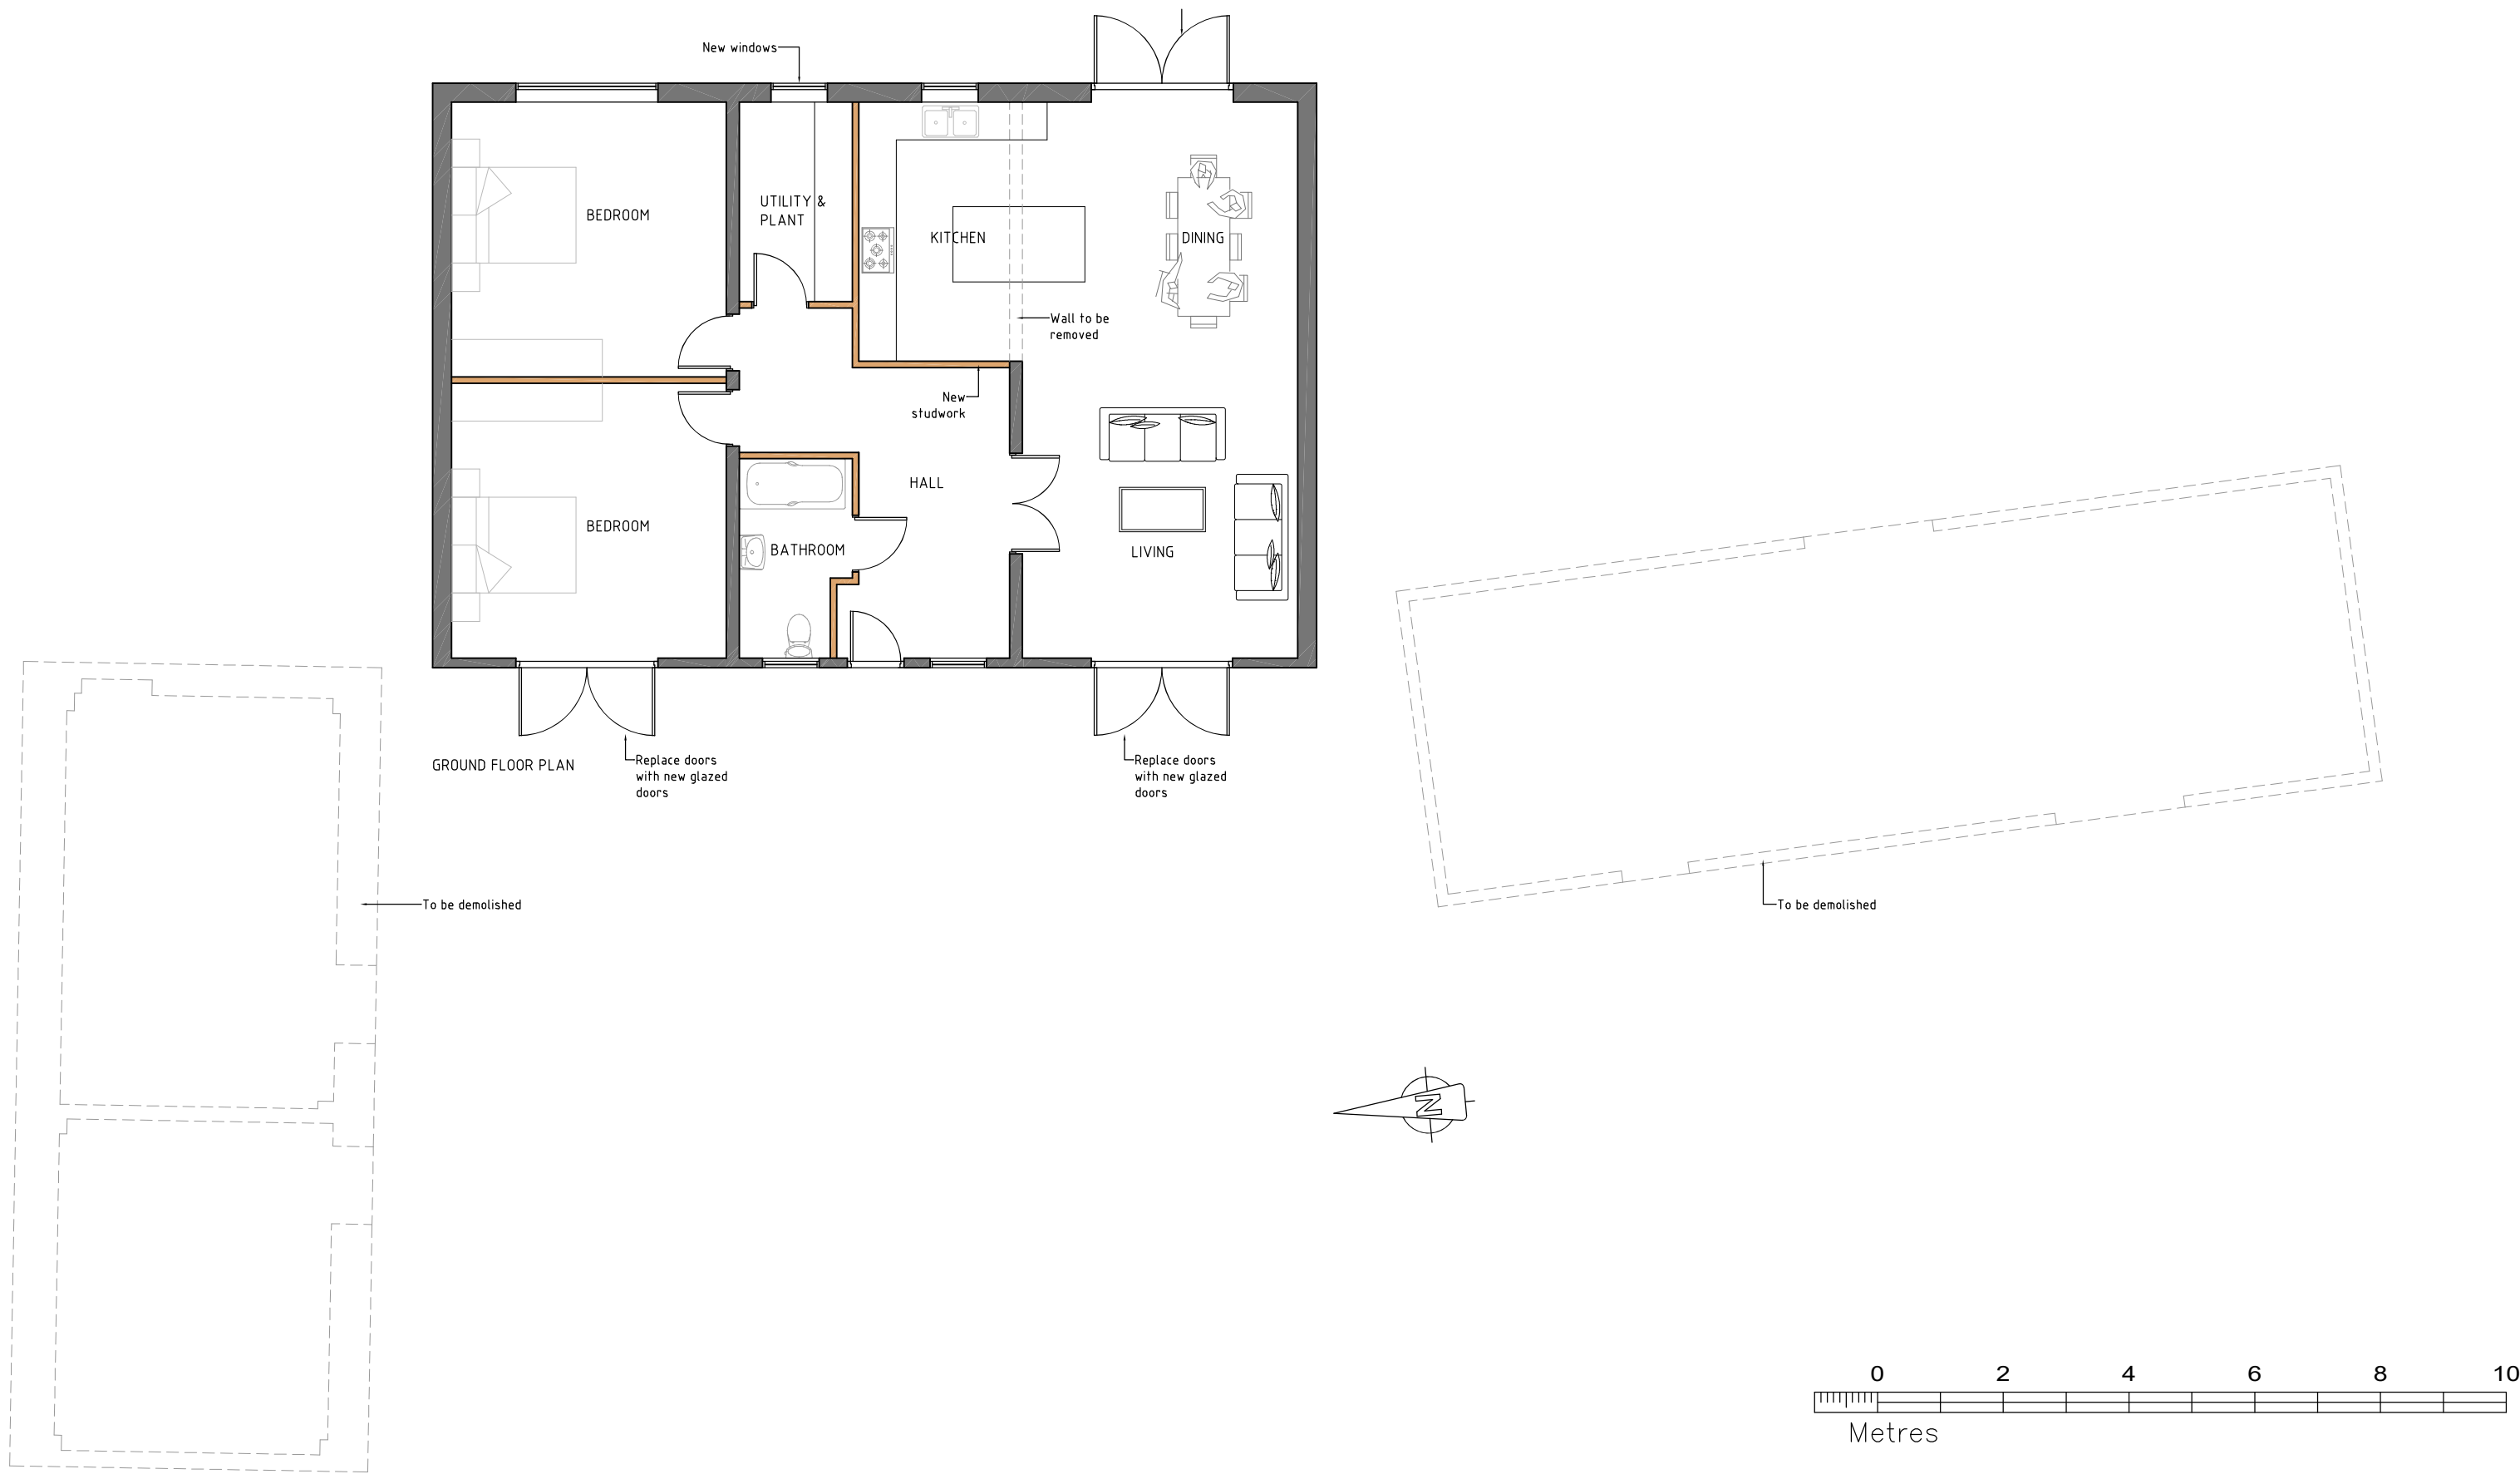

NOTES

All levels, dimensions and construction details to be checked on-site by the contractors before work commences. All construction details to comply with the latest Building Regulations, British Standard Specifications and Codes of Practice.

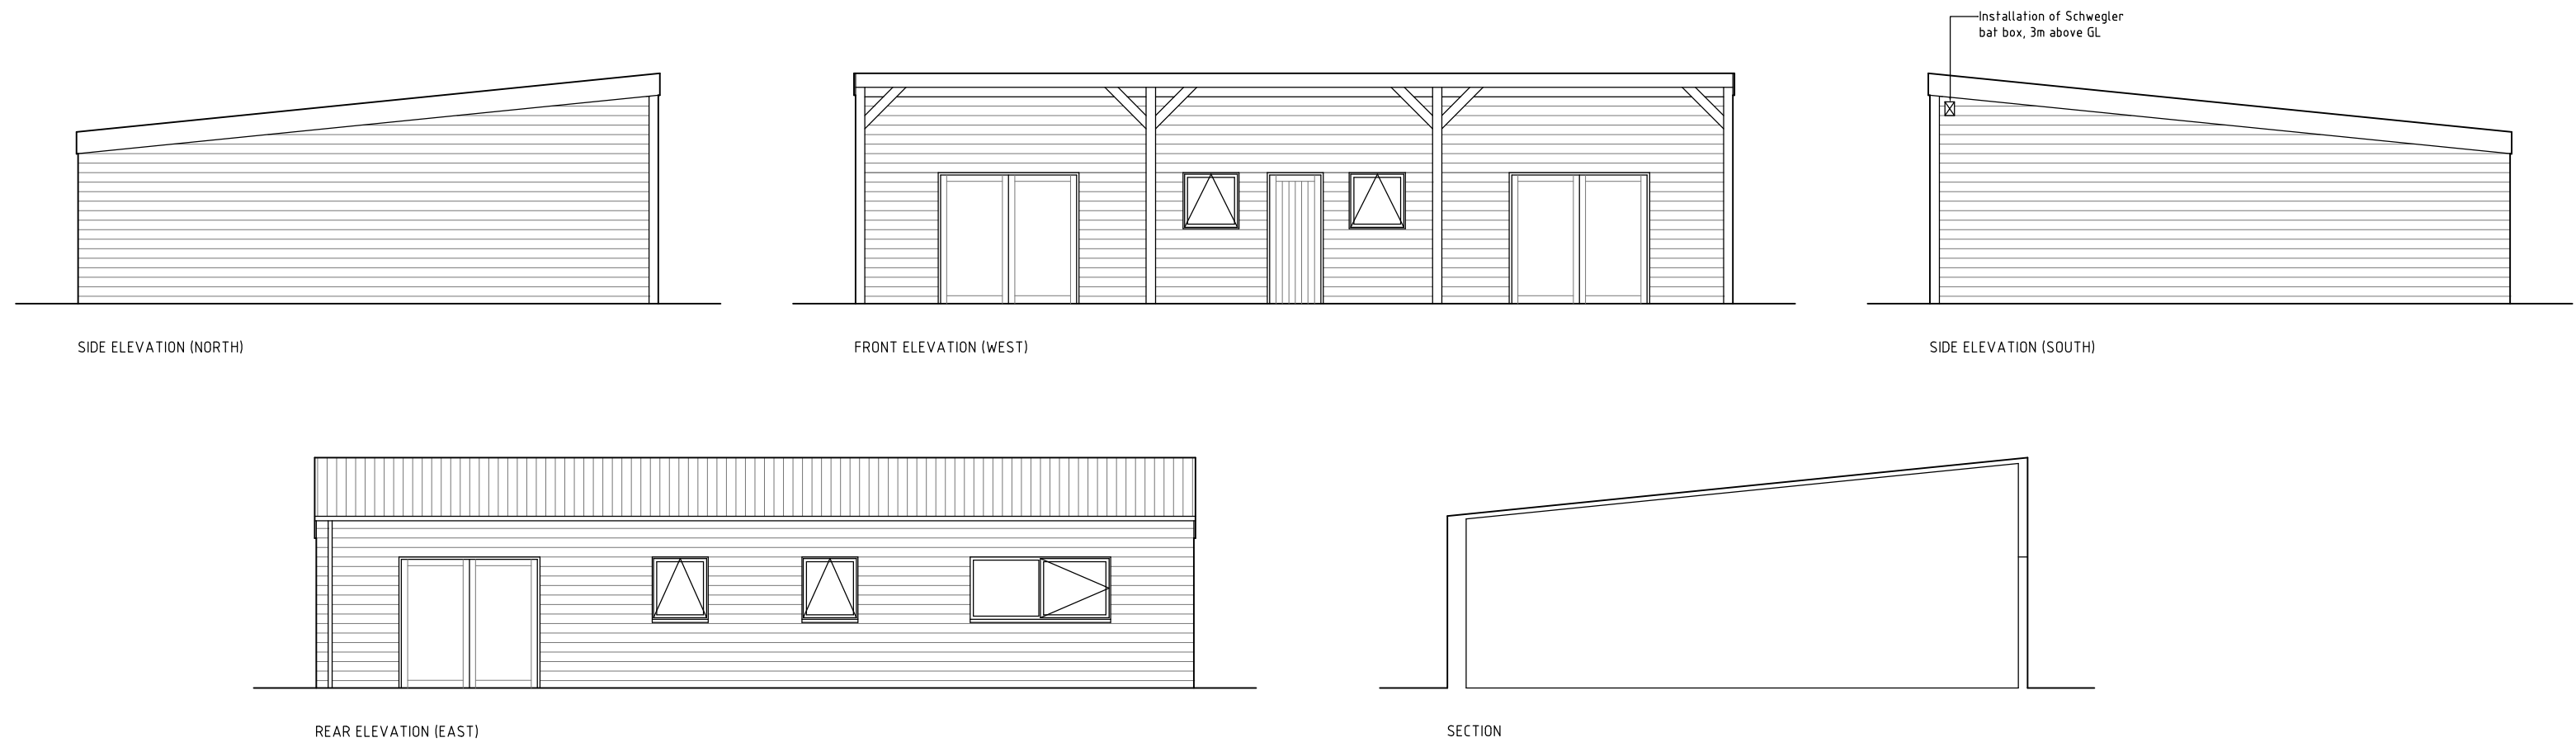

**HUNGERFORD
DESIGN**
ARCHITECTURAL AND
BUILDING SURVEYORS

CHILTON HOUSE, CHARNHAM LANE
HUNGERFORD, BERKSHIRE. RG17 0EY
TEL :- 01488-683424 FAX :- 01488-683500

DRAWING TITLE			
Proposed Conversion Red House Barn Clanville SP11 9JE			
SCALE	DATE	DRAWN BY	APPROVED BY
1:100	July 2026	JS	

DRAWING NUMBER	REV
3470-02	
CAD REFERENCE	
Proposed	A2