


- MATERIALS KEY -**
1. Profiled metal sheeting
  2. Existing profiled metal roof
  3. Downpipes
  4. Brick
  5. Insulated metal panel
  6. External vent
  7. Glazed curtain wall
  8. Metal railings


**Notes**

Do not scale from this document, unless for the purposes of planning applications where a scale bar is provided. Refer to figured dimensions only. All dimensions to be verified on site prior to construction. Report all discrepancies or ambiguities to the Document Originator immediately. This document is to be read in conjunction with relevant documents, drawings and standards.


**Note on Deverill Building Drawings:**  
This drawing is based on historic record information only, the accuracy of which has not been verified i.e. this part of the estate has not been subject to a measured building survey. The contractor must check any critical setting out dimensions prior to ordering any materials and starting work.

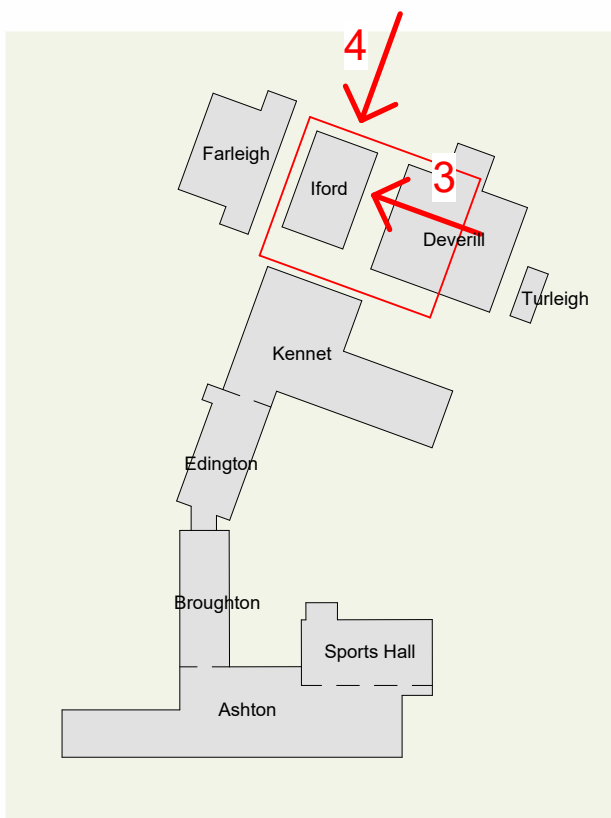

**Campus Location Plan**  
1 : 2000

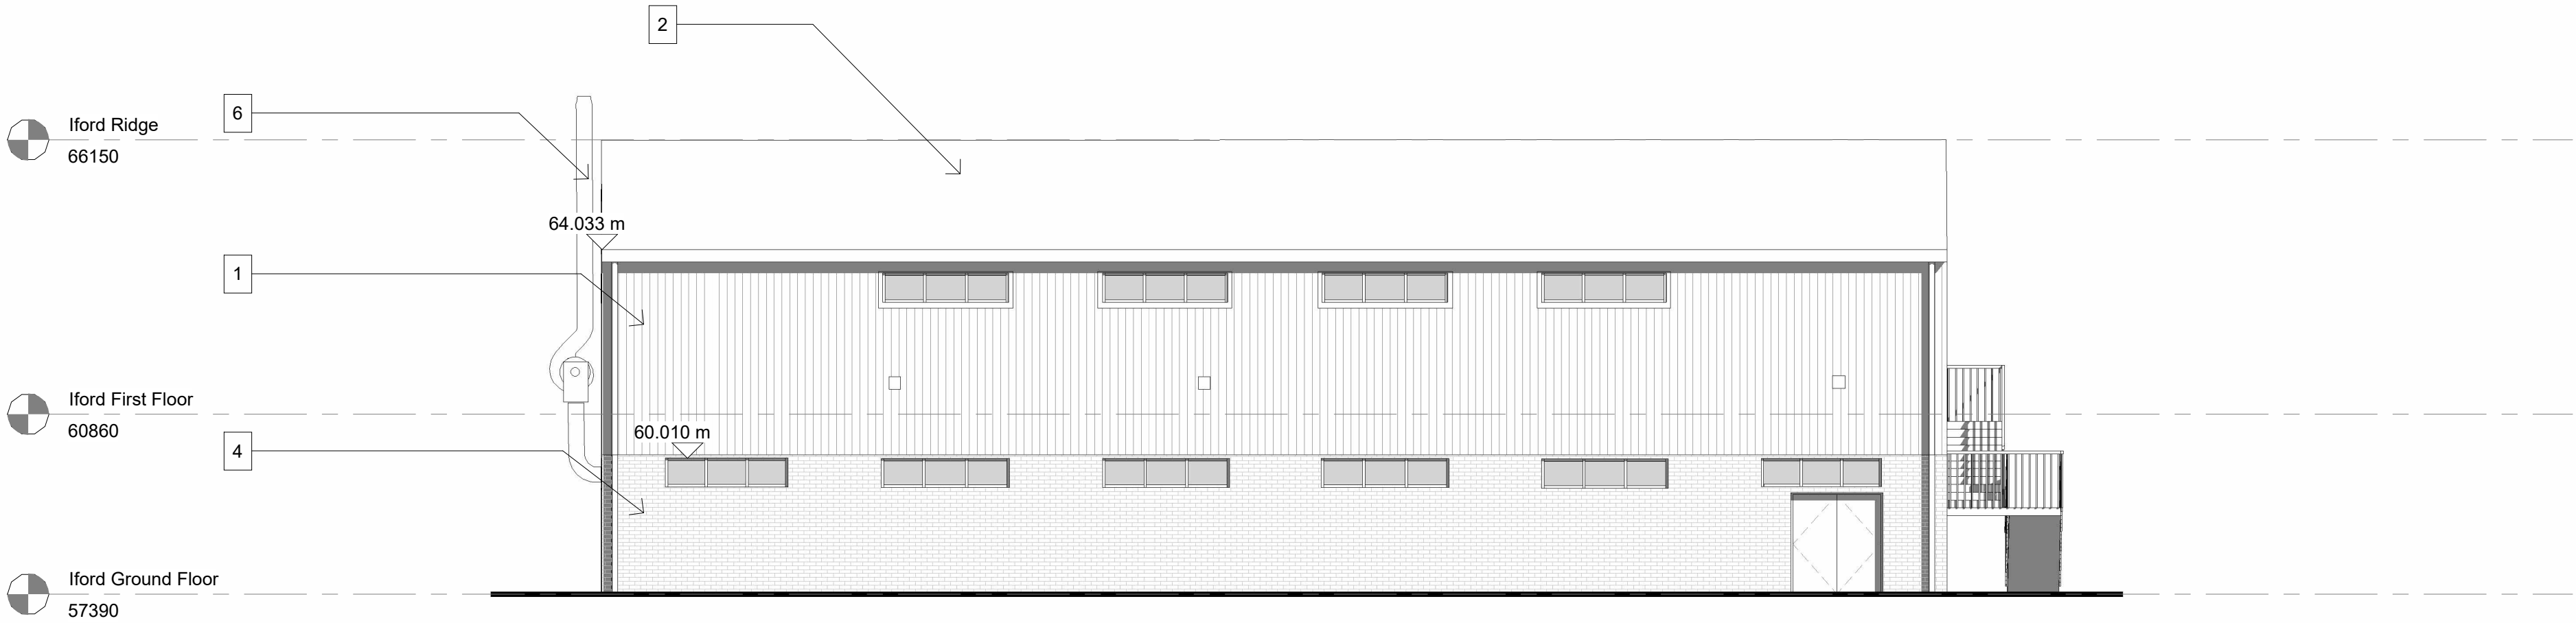


**Existing Iford Building - Elevation 3**  
1 : 100

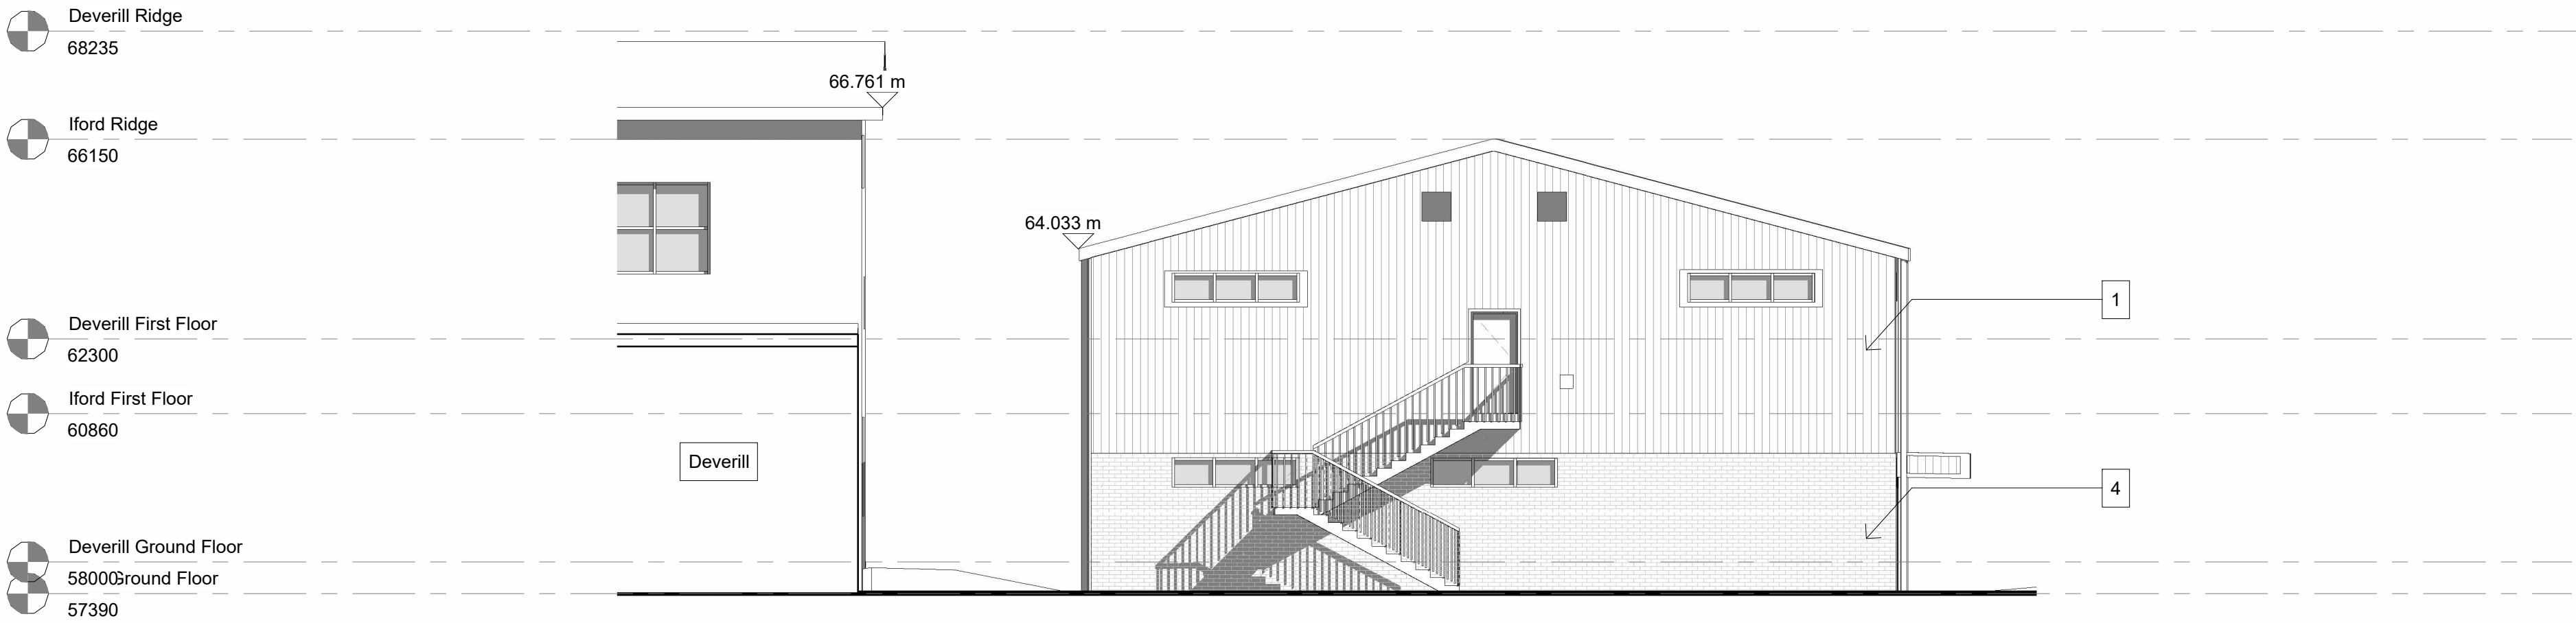

**Existing Iford Building - Elevation 4**  
1 : 100

|     |          |                    |    |     |
|-----|----------|--------------------|----|-----|
| P02 | 12.08.26 | FOR PLANNING       | ON | DCP |
| P01 | 10.07.26 | DRAFT PLANNING SET | ON | DCP |

| Rev | Date | Notes | Dm | Chk'd |
|-----|------|-------|----|-------|
|-----|------|-------|----|-------|

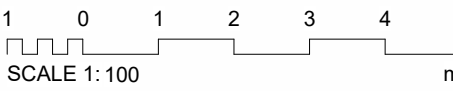

Document Originator

**AWW**

London Suite 1.07, Tide Bankside, SE1 9EA 020 7160 6000  
Bristol pivot + mark, 48-52 Baldwin Street, BS1 1QB 0117 923 2535

RIBA Chartered Practice www.aww-uk.com

Client  
Wiltshire College & University Centre

AWW Project Number 5002  
Project Stage RIBA Stage 3

Project Title  
Trowbridge College  
BA14 0ES

Title  
Iford & Deverill - Existing Elevation 3 and 4

Scale @ A1 Document Status

As S2 - Suitable for Information

| Project | Origin | Volume | Level | Type | Role | Number | Rev |
|---------|--------|--------|-------|------|------|--------|-----|
| 5002    | AWW    | IF     | XX    | DR   | A    | 11007  | P02 |