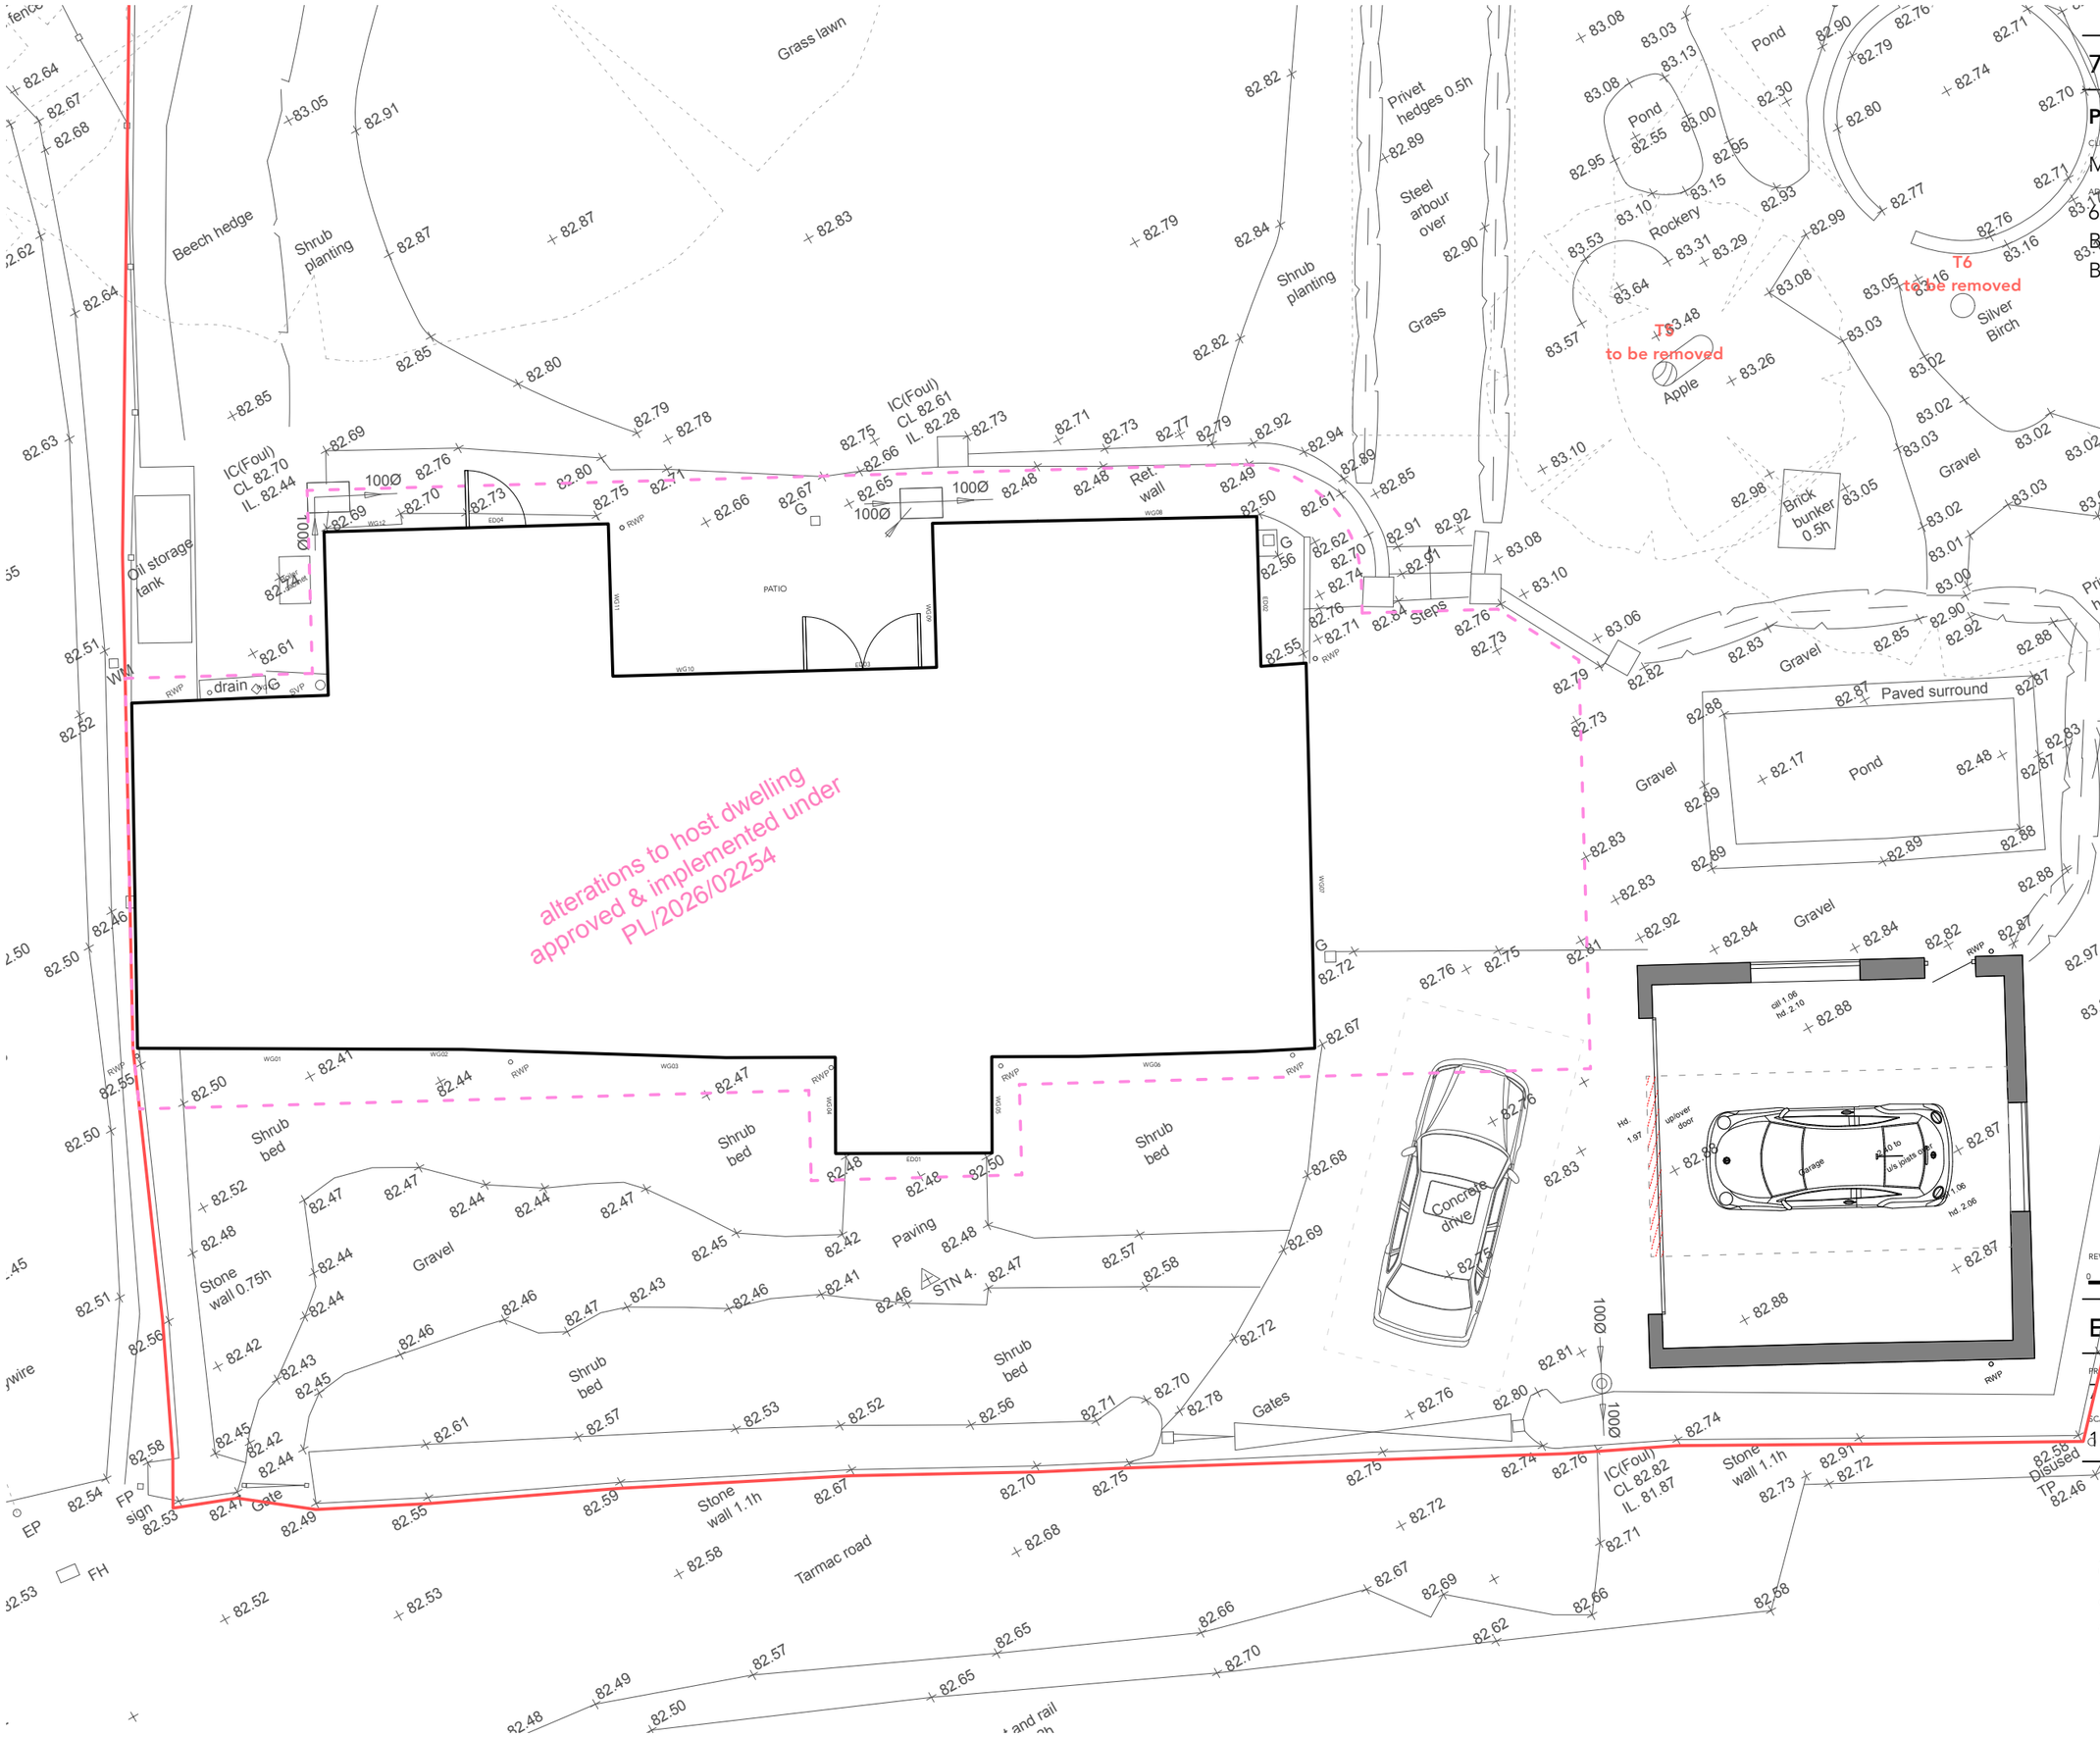

799 61 Upper South Wraxall

PLANNING

CLIENT
Mr & Mrs Charles-Jones

ADDRESS
61 Upper South Wraxall
Bradford-on-Avon
BA15 2SE

REV.	BY	DATE	NOTES

0 1 2 3 4 5 m

EX Ground Floor Plan

PROJECT	STAGE	DRAWING	REV	DRAWN
799	3	- 02		IH
SCALE		SIZE	CREATION	
1:100		@ A3 L	FEB 2025	

ARTEL 31
architects that build
artel31.co.uk · 01249 445656 · 5 Union Road SN15 1HW

THIS DRAWING IS COPYRIGHT © OF ARTEL31 LIMITED
REPRODUCTION IS ONLY TO TAKE PLACE WITH PRIOR WRITTEN AUTHORITY
ALL DIMENSIONS TO BE CONFIRMED ON SITE BEFORE ANY WORK COMMENCES
ANY DISCREPANCIES FOUND IN DRAWINGS OR OTHER DOCUMENTATION MUST BE BROUGHT TO THE ATTENTION OF THE ARCHITECT BEFORE PROCEEDING