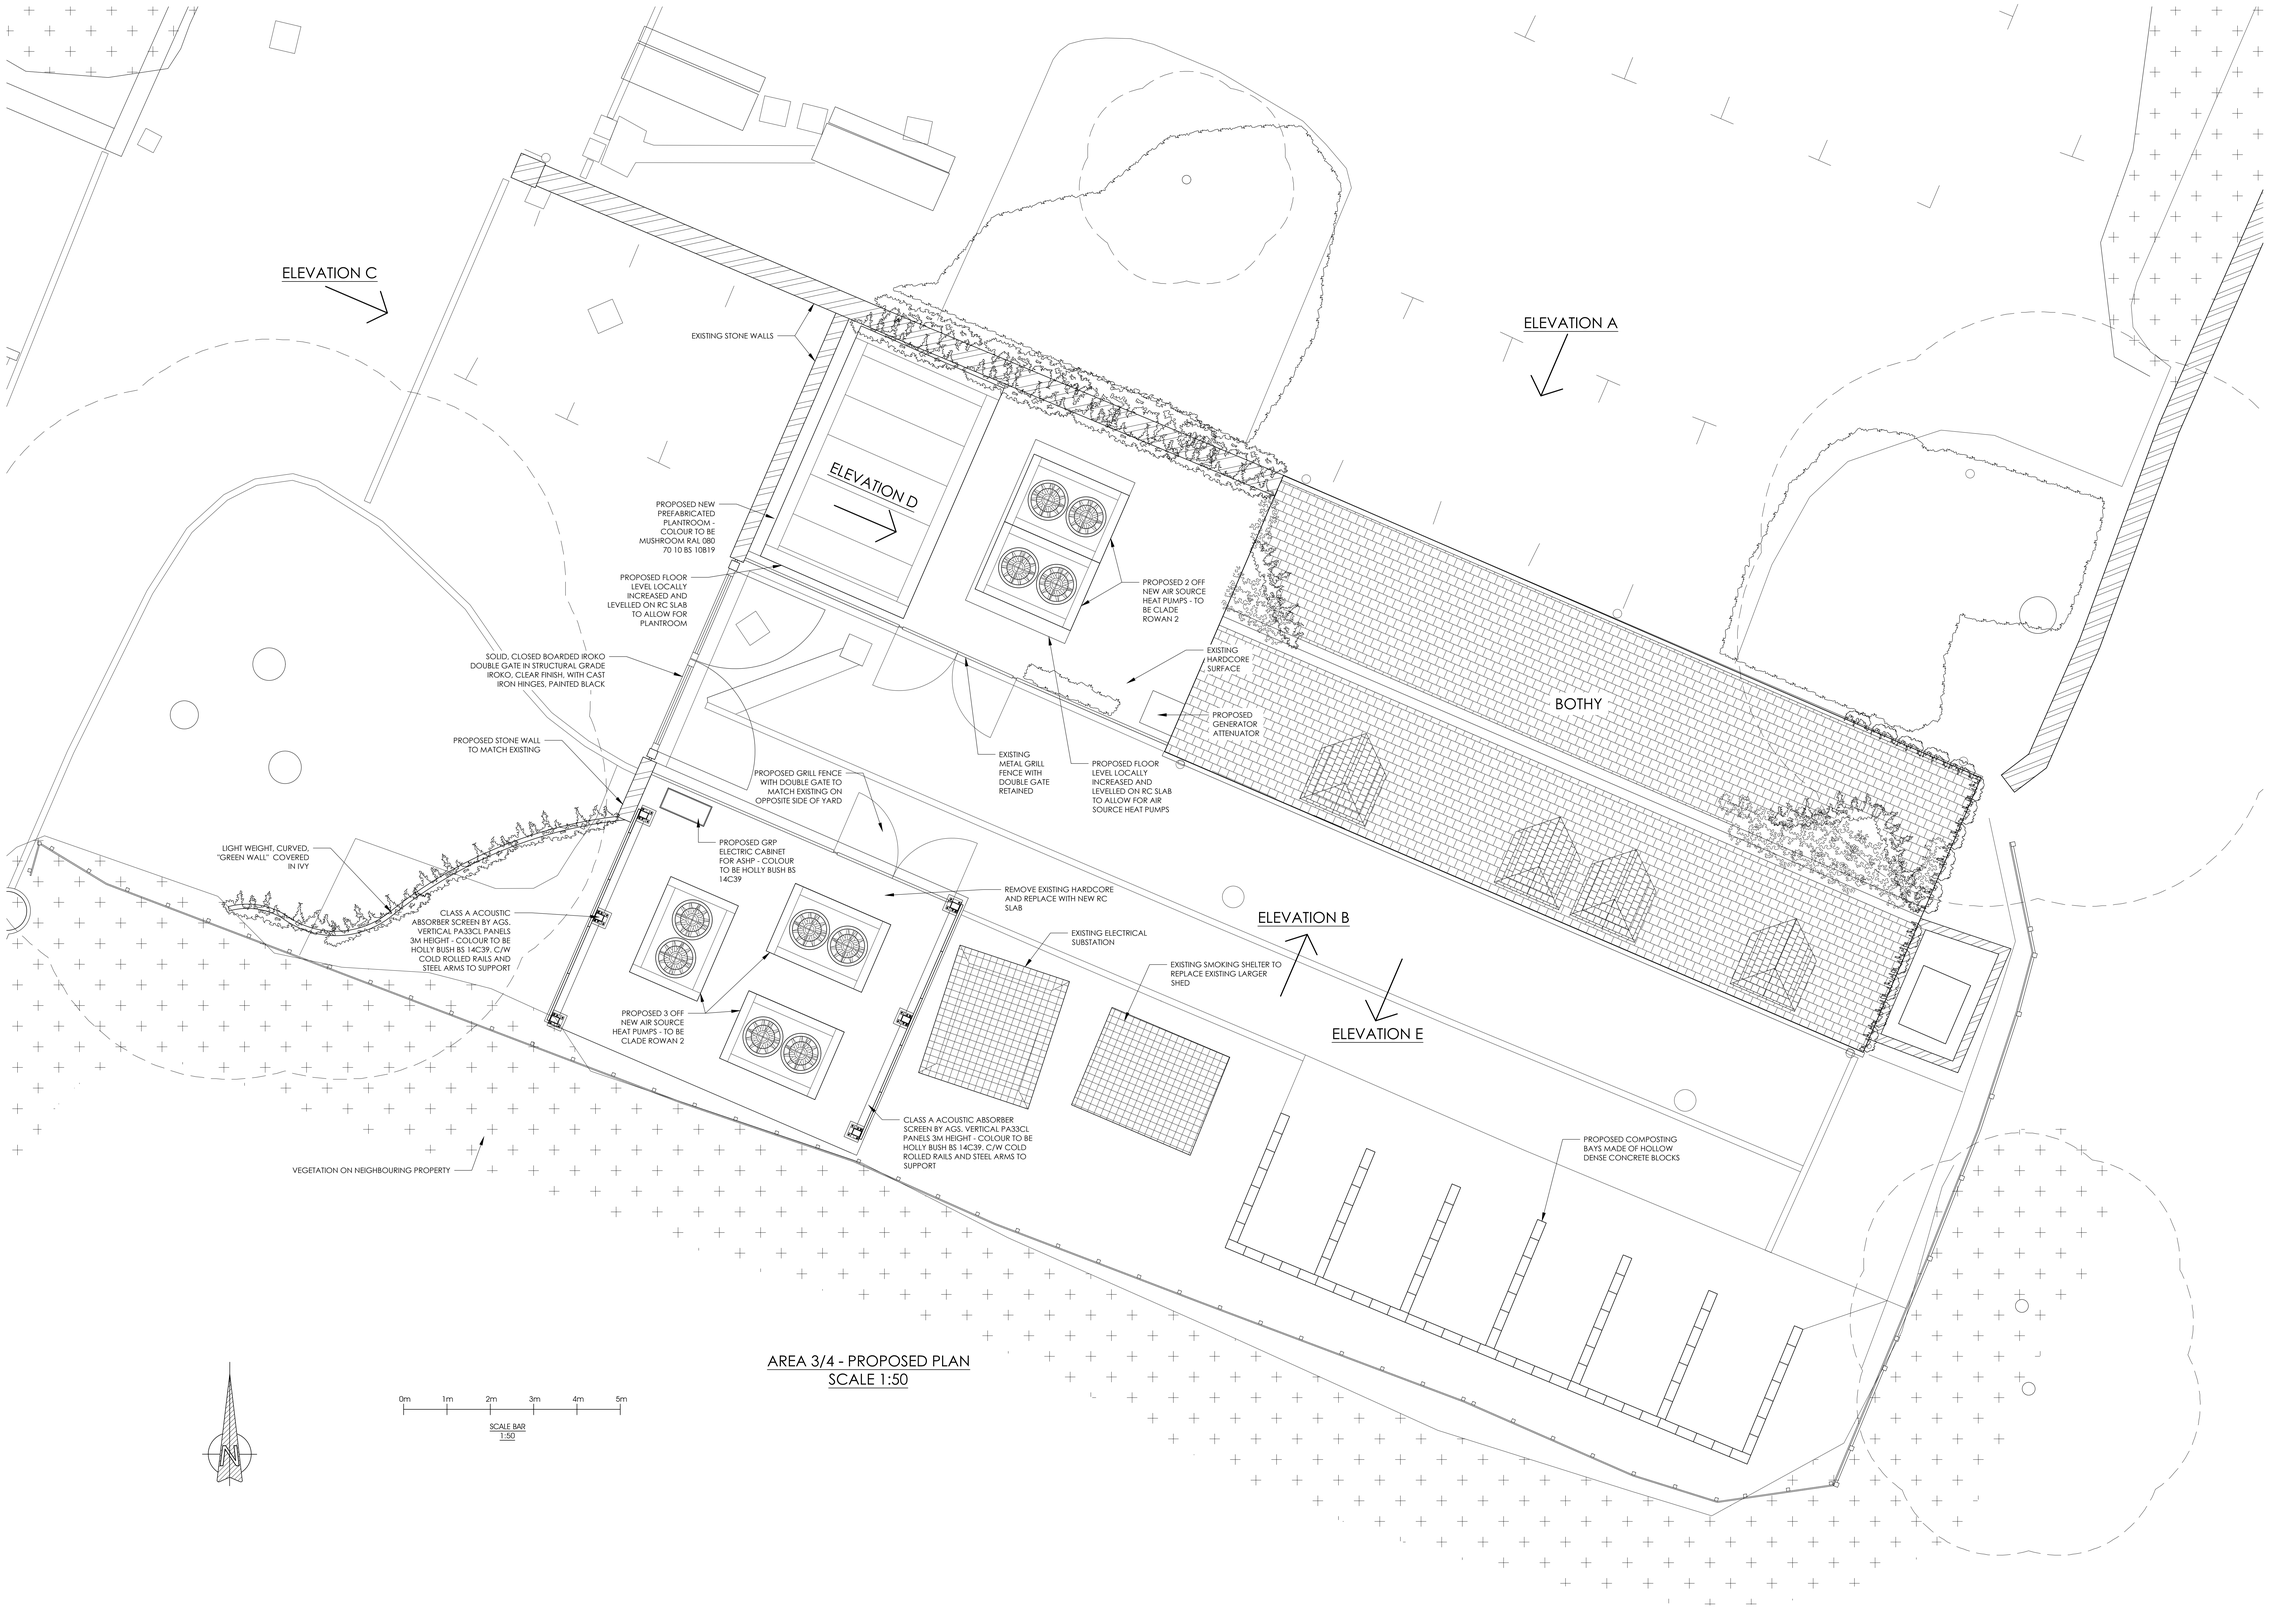

AREA 3/4 - PROPOSED PLAN
SCALE 1:50

mark lovell DESIGN ENGINEERS 6 HIGH STREET, DEVIZES, WILTSHIRE, SN10 1AT TEL: 01380 724 213 WEB: www.mldde.co.uk	client: WHATLEY MANOR	project: HOTEL AND SPA ASHP job no./drg. no.: 1957.21-ASHP-PR-004	drg. title: AREA 3/4 - PROPOSED PLAN FOR SYSTEMS 3 AND 4 - BOTHY YARD	scale: AS SHOWN @ A0 drawn by: DM date: JULY 2026	checked: ML approved: ML	notes: ISSUED FOR PLANNING AND LBC

REV P1 - 31/07/2026 - PRELIMINARY ISSUE FOR COMMENT	P1
REV P2 - 06/08/2026 - PRELIMINARY ISSUE FOR COMMENT	P2
REV P3 - 24/08/2026 - PRELIMINARY ISSUE FOR COMMENT	P3
PL - 27/08/2026 - FOR PLANNING AND LBC	PL
PL1 - 28/08/2026 - FOR PLANNING AND LBC	PL1