




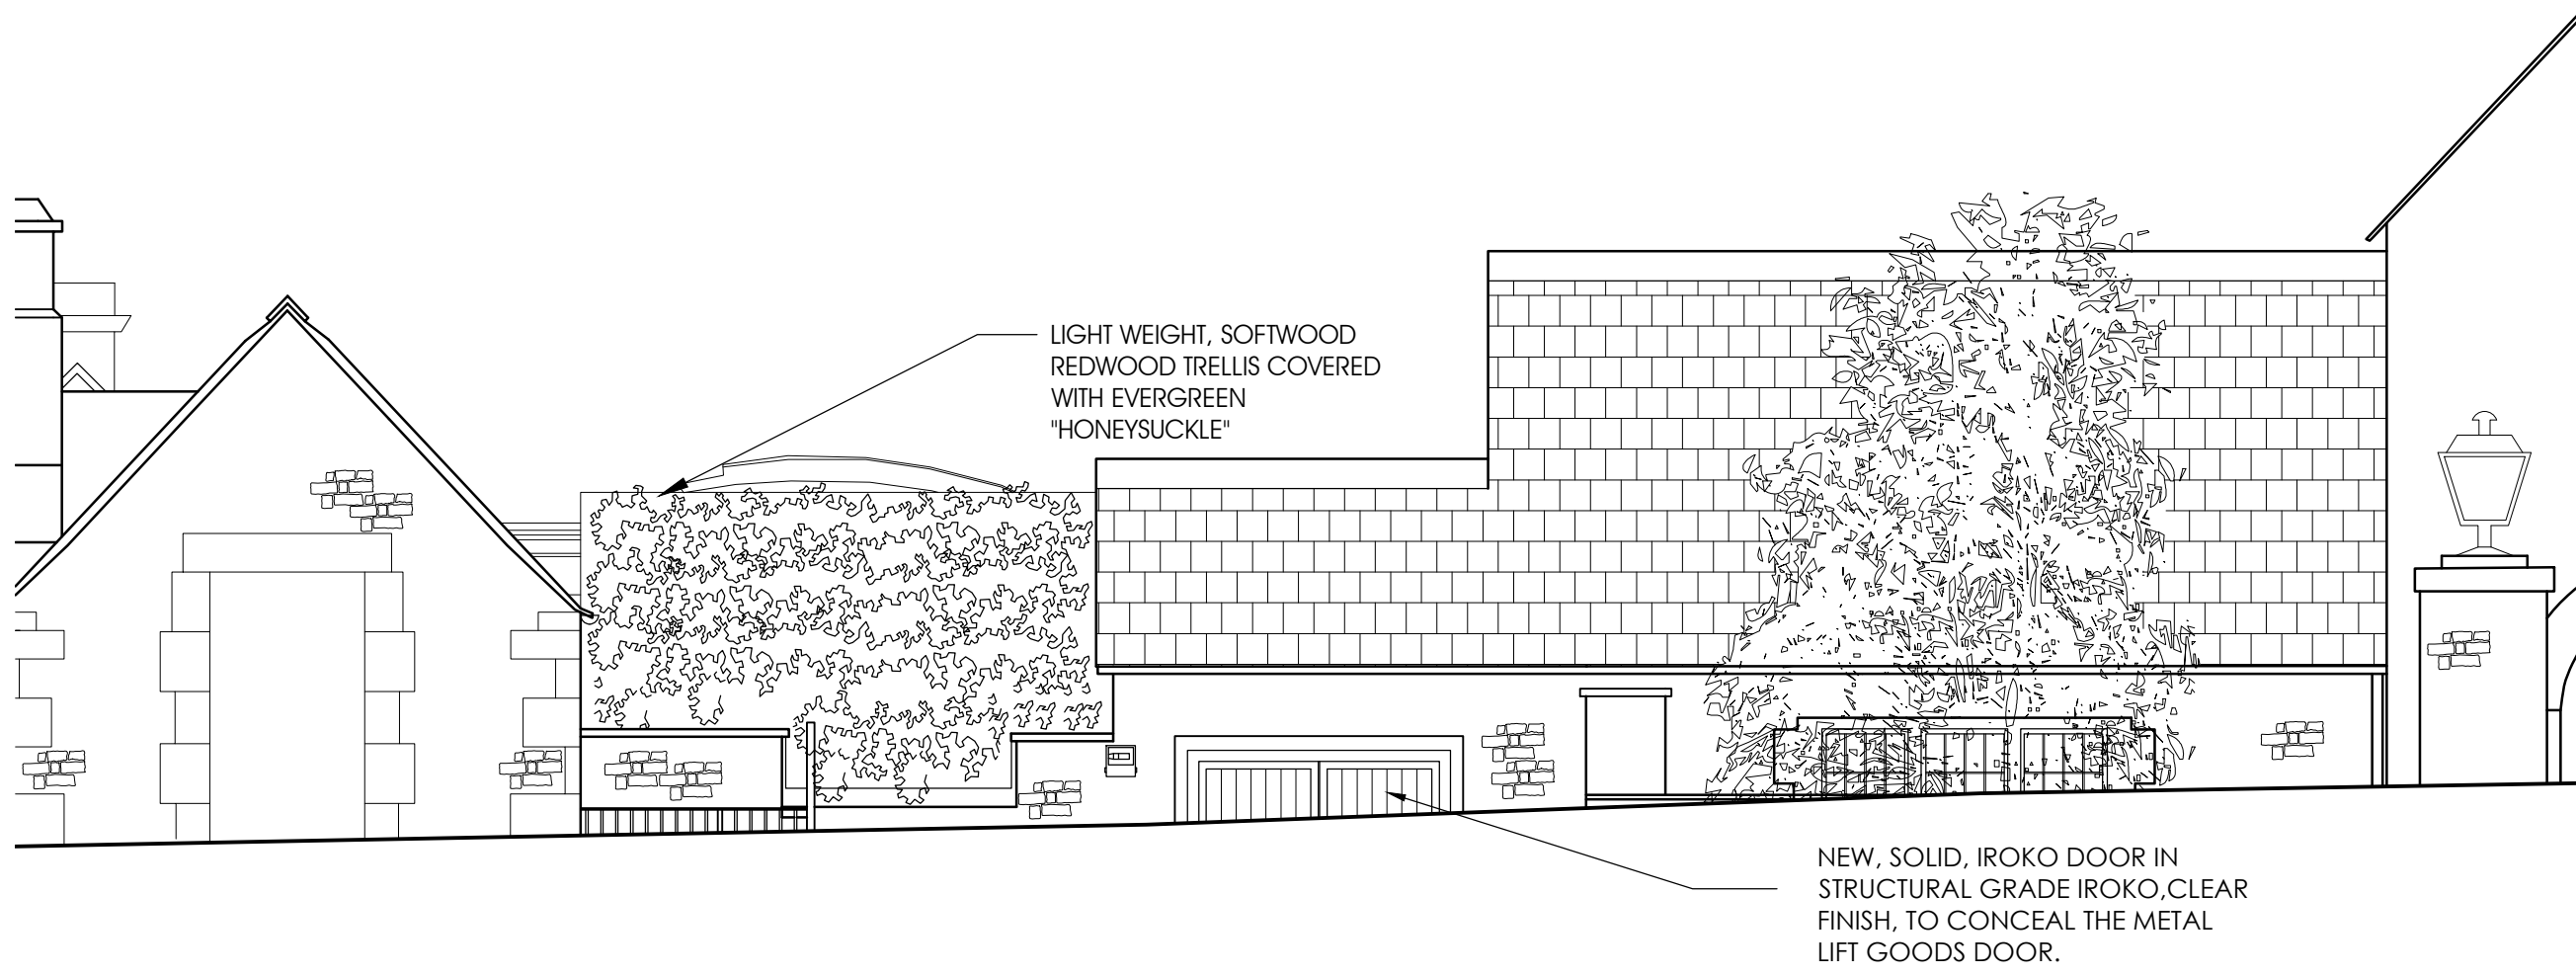

PROPOSED ELEVATION A
SCALE 1:50

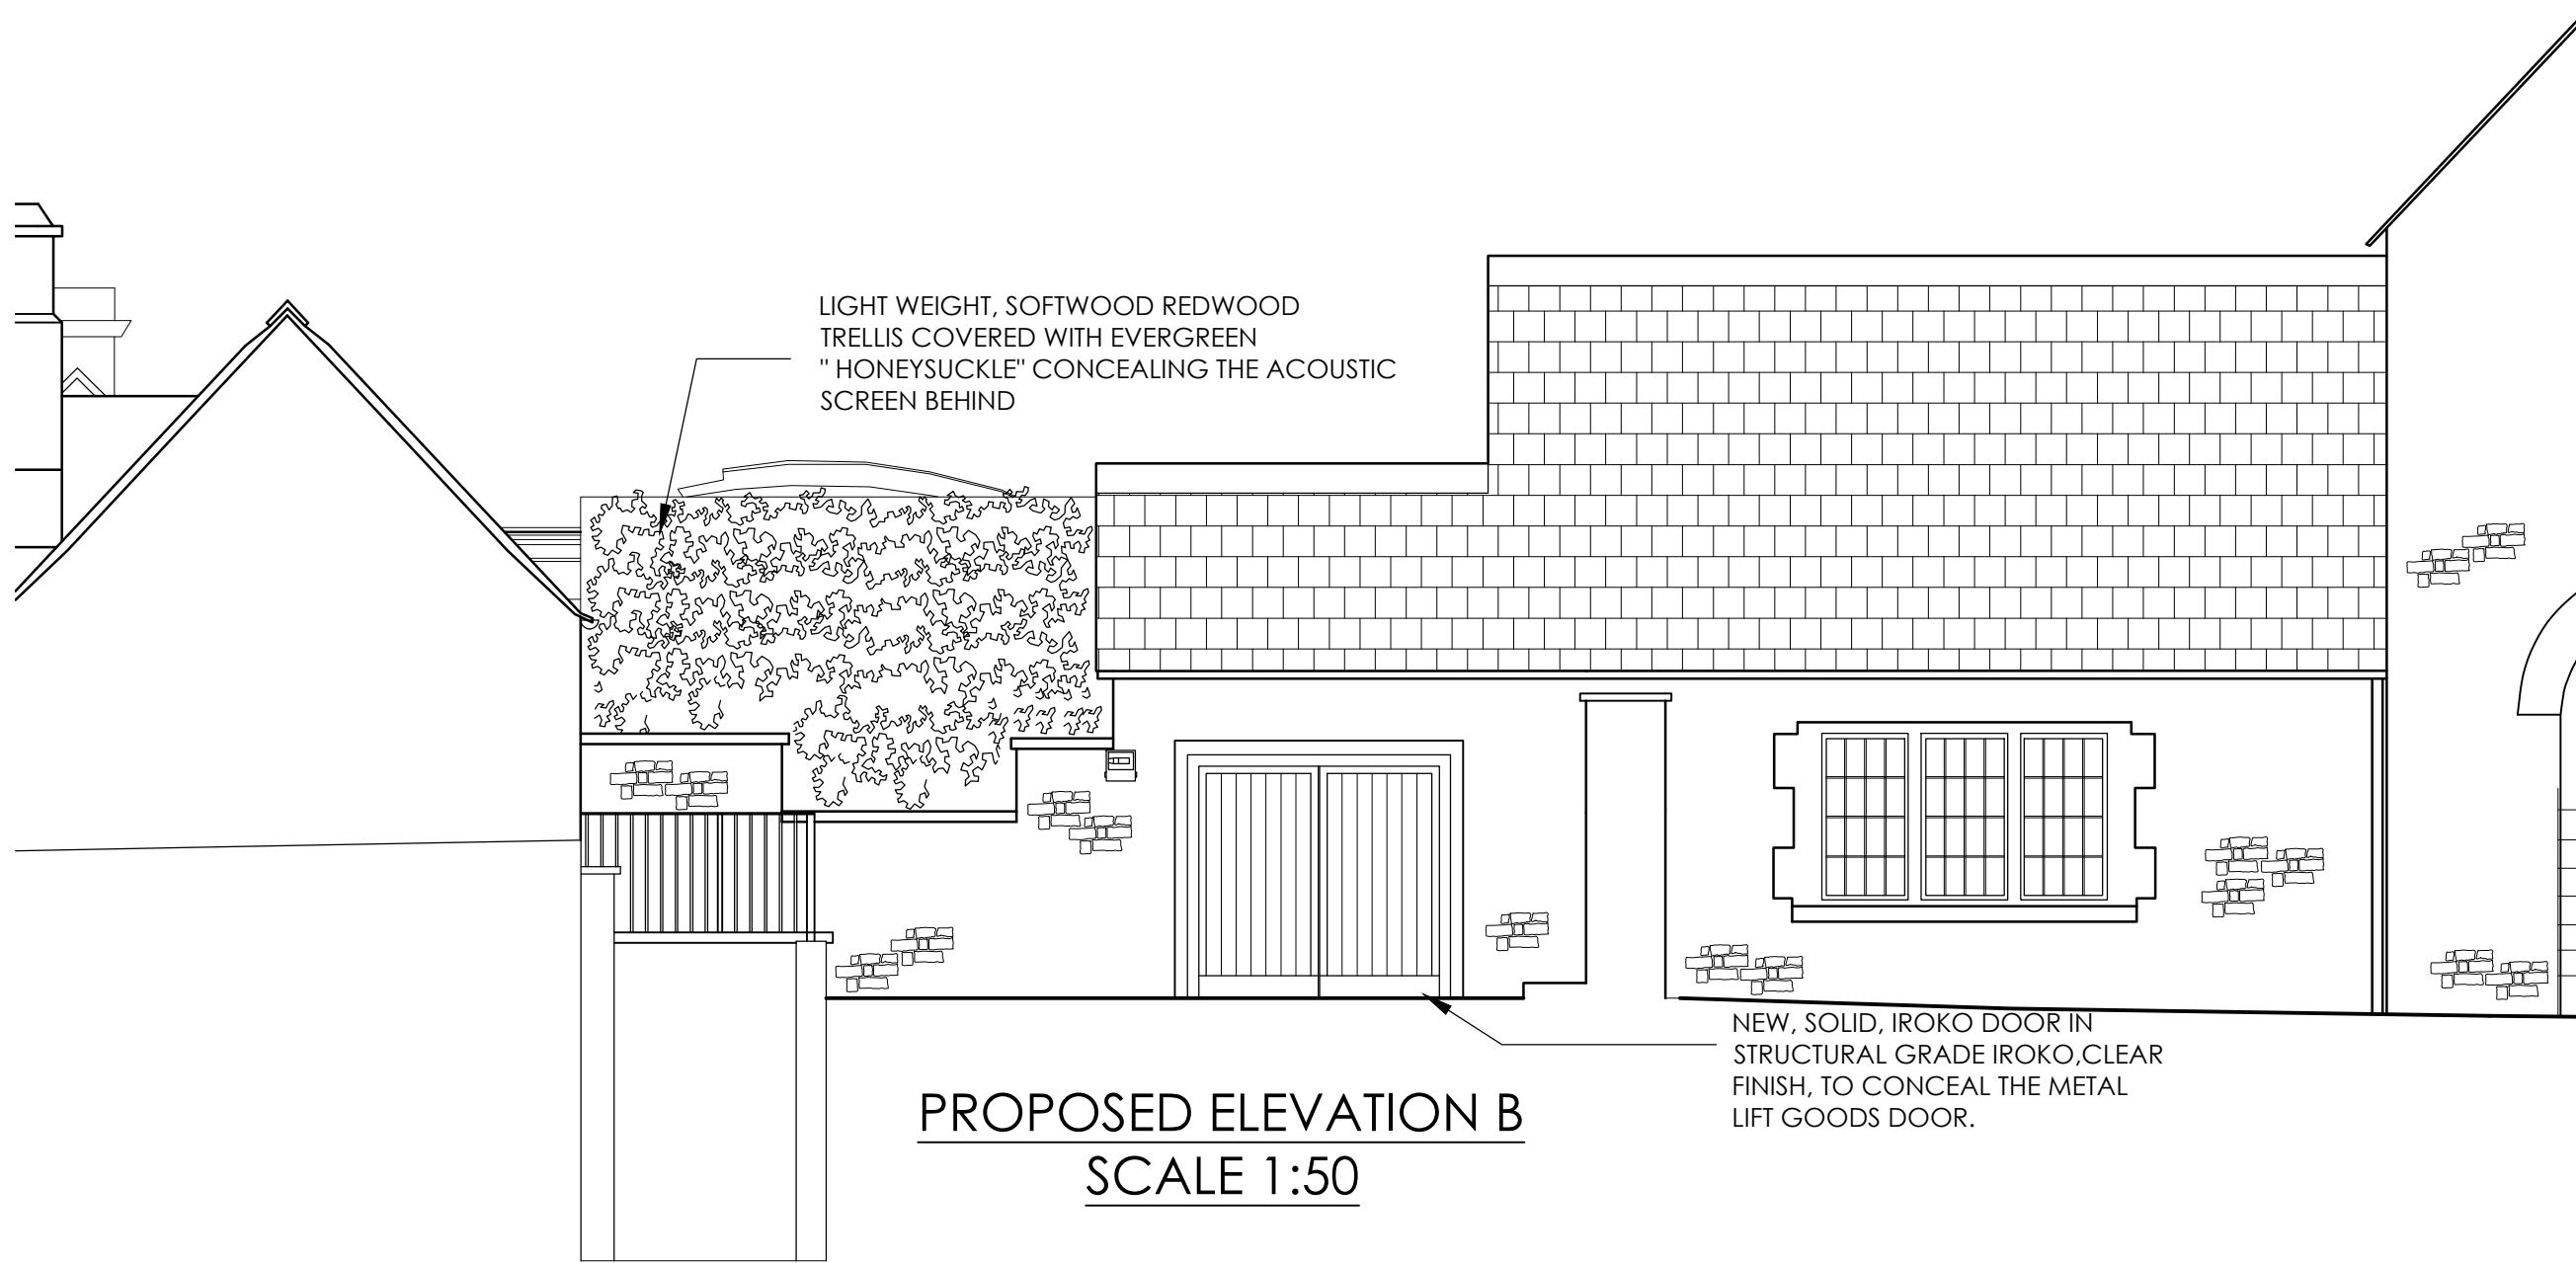

PROPOSED ELEVATION B
SCALE 1:50

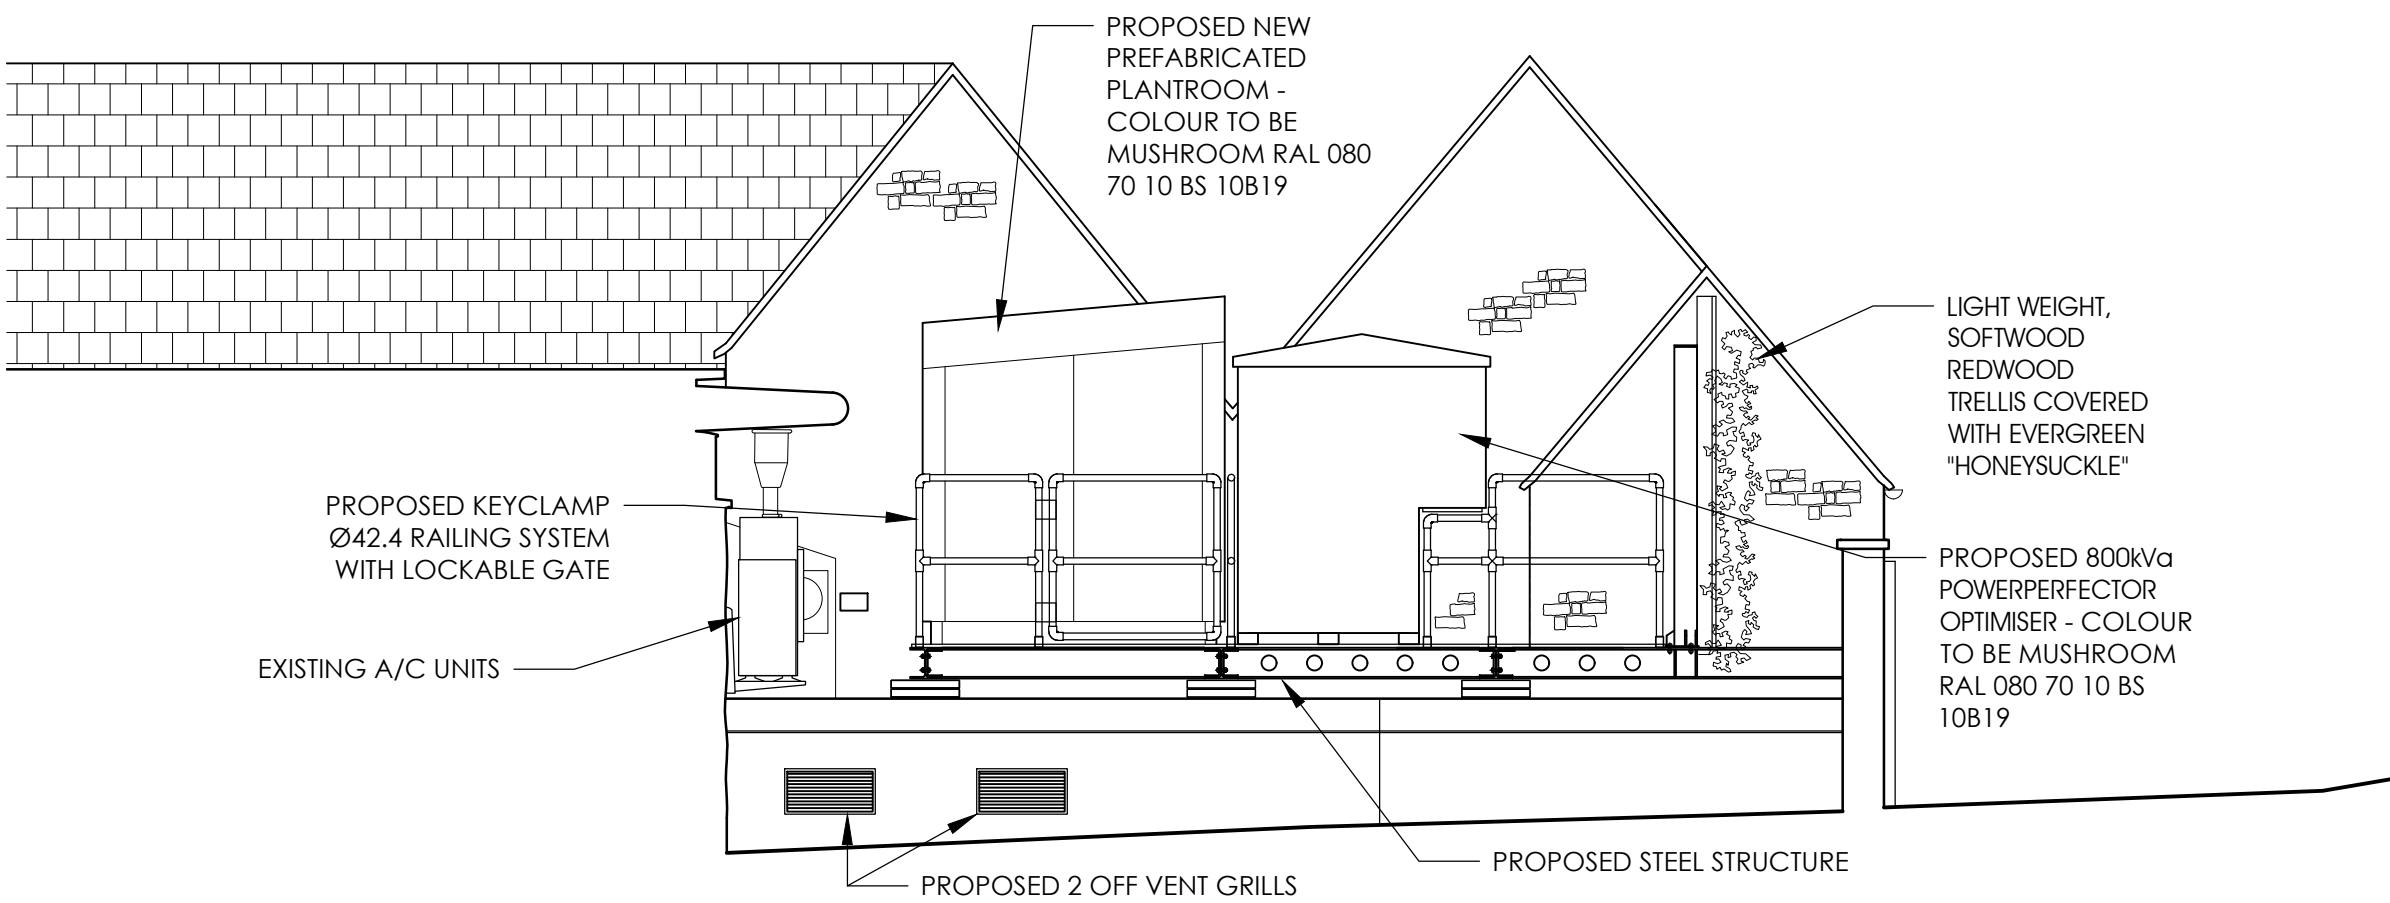

PROPOSED ELEVATION C
SCALE 1:50

