



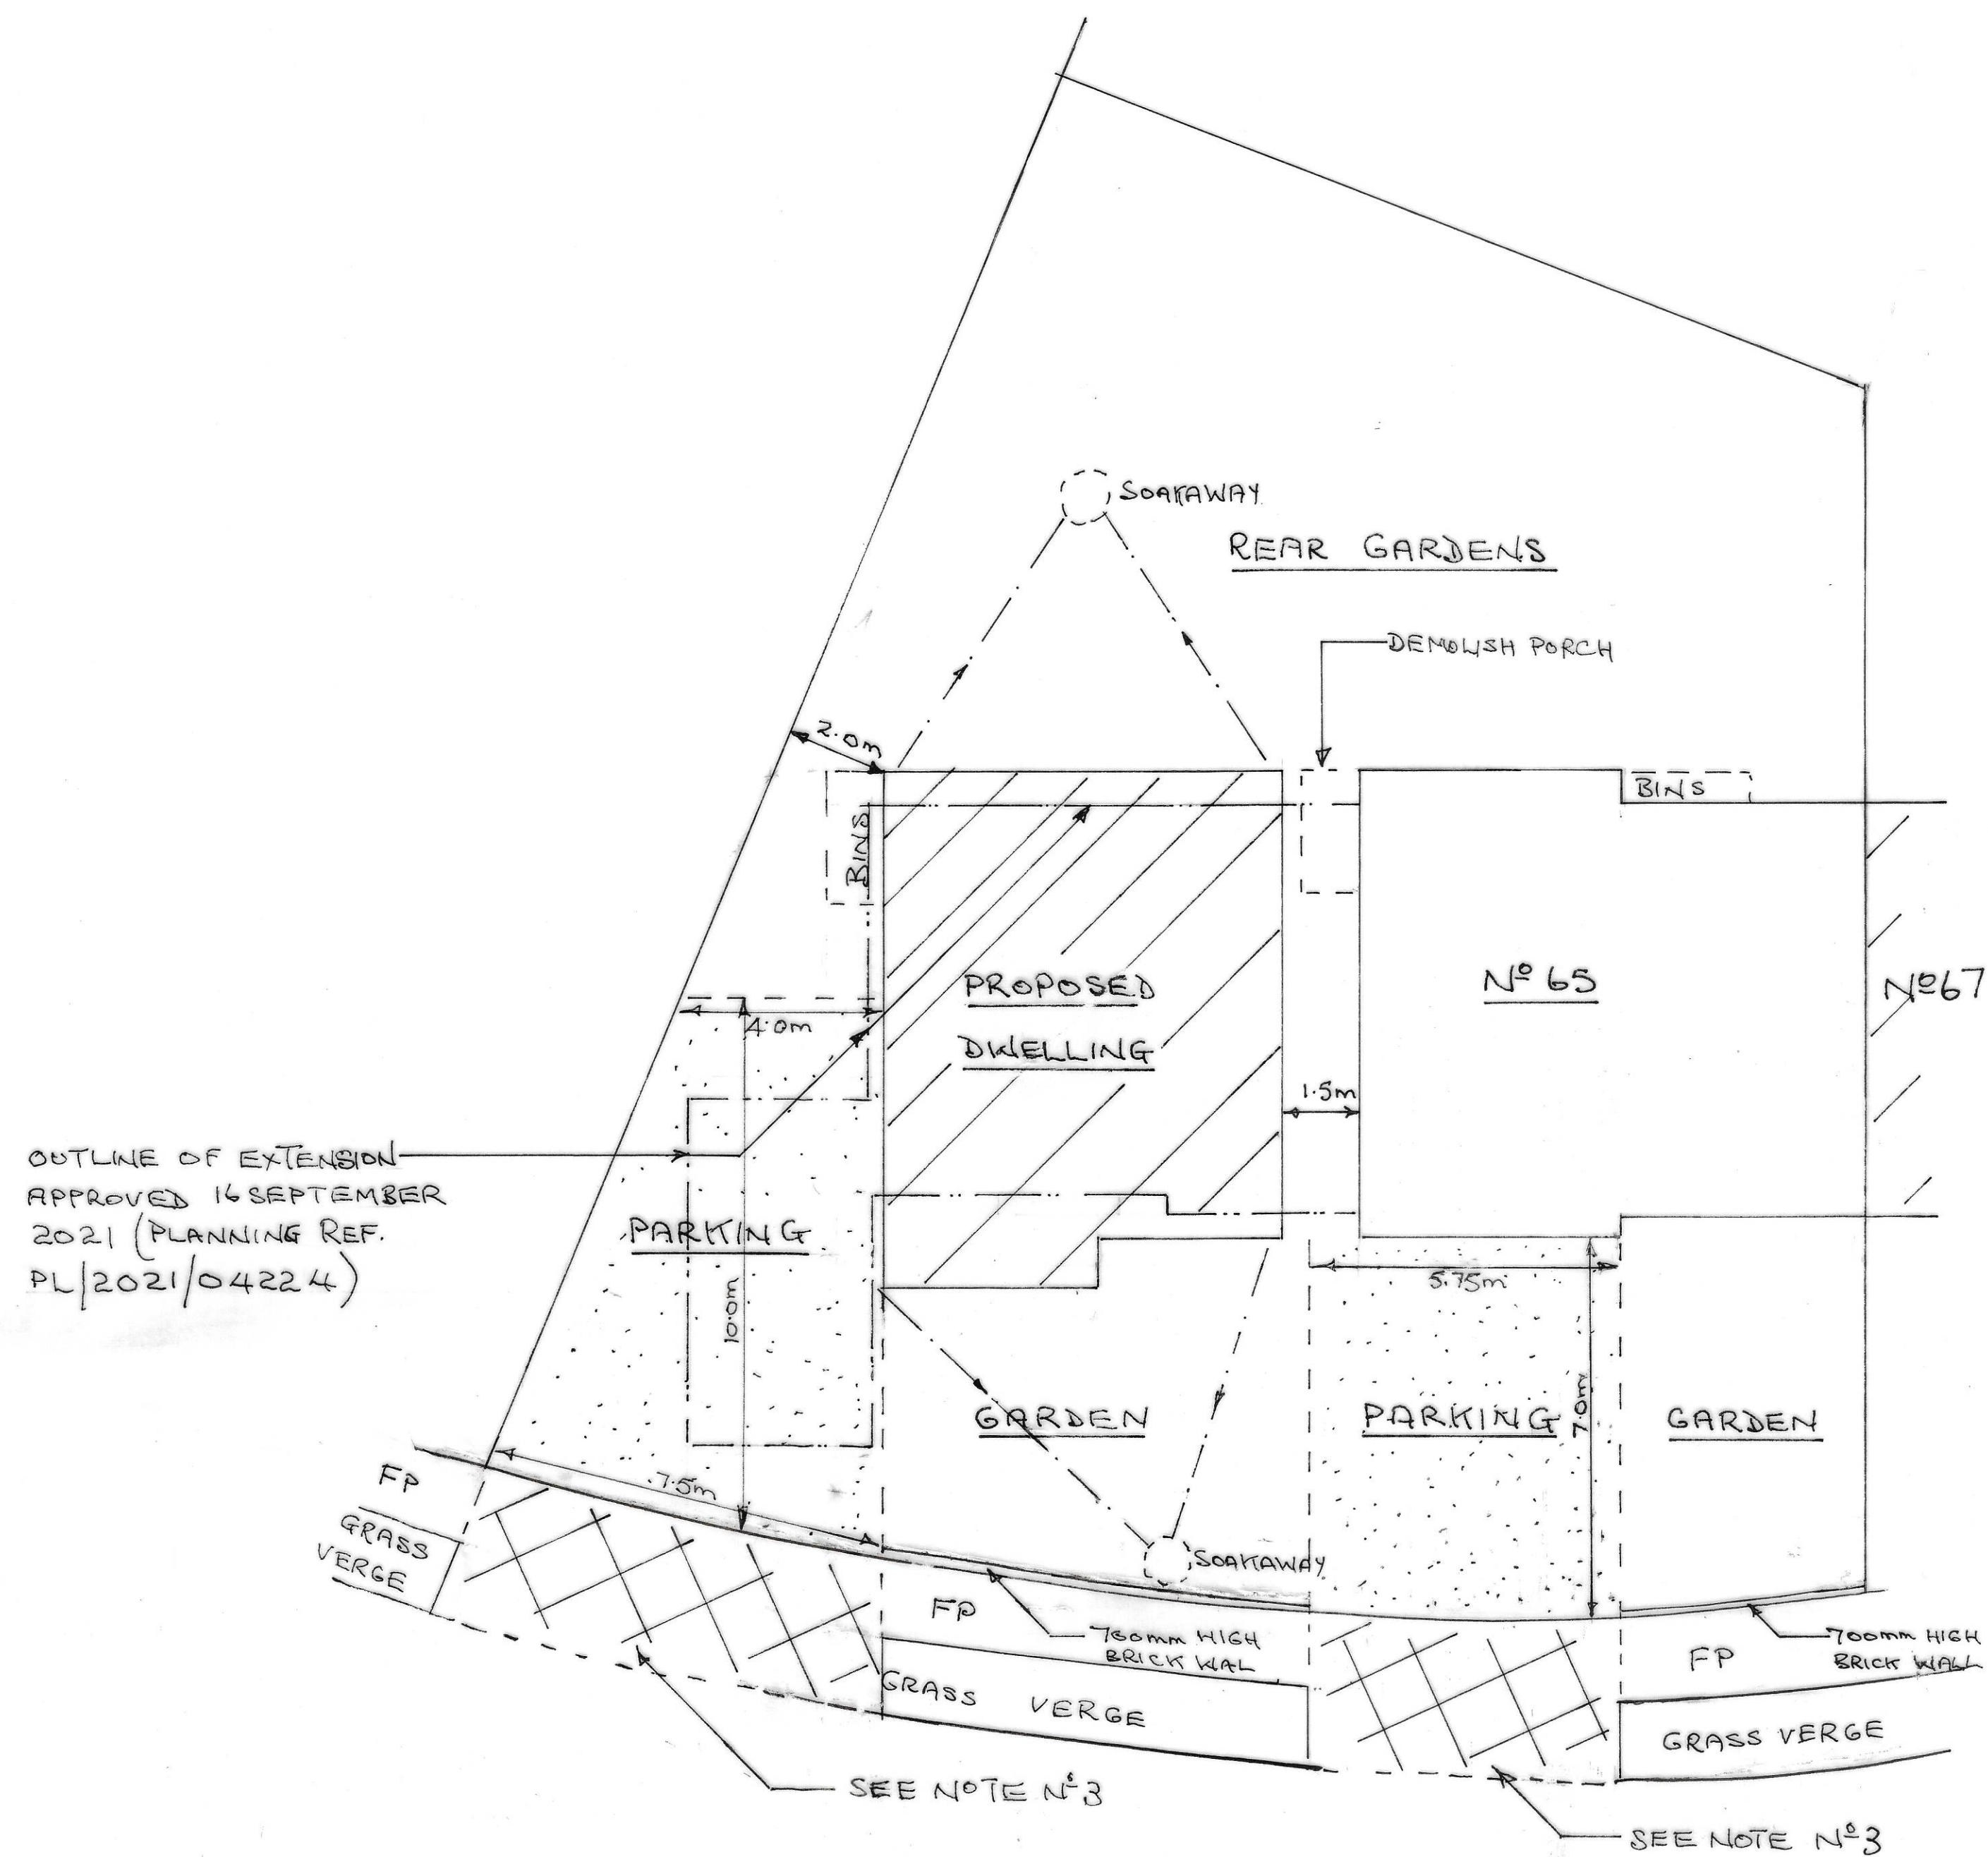


BLOCK PLAN

SCALE:- 1 To 100

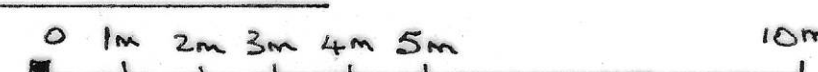

NOTES:-

1. THIS DRAWING TO BE READ IN CONJUNCTION WITH DRAWINGS N°S 1 AND 2
2. PROVIDE PARKING FOR 2 CARS FOR NEW AND EXISTING DWELLINGS. ~ TO BE PERMEABLE BLOCK PAVING LAID TO FALL AWAY FROM THE HIGHWAY.
3. LOWER ROAD KERBS TO PROVIDE VEHICULAR ACCESS TO NEW AND EXISTING DWELLINGS ACROSS EXISTING FOOTPATH AND GRASS VERGE ~ ALL TO THE APPROVAL OF WILTSHIRE COUNCIL HIGHWAYS DEPARTMENT.

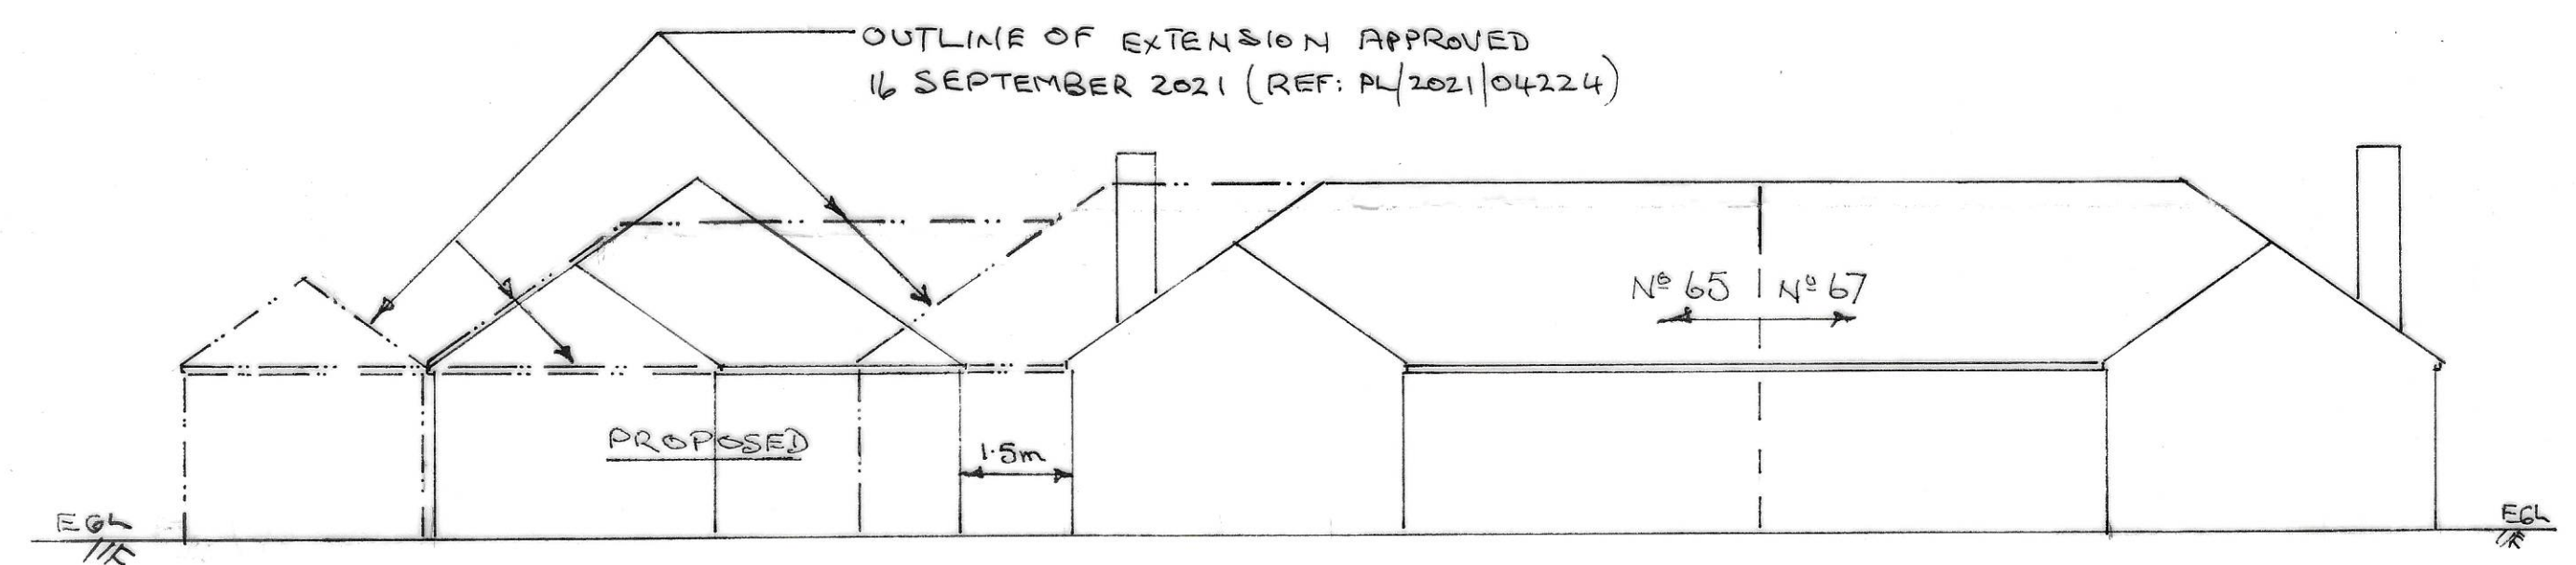

STREET SCENE SHOWING BUILDING OUTLINES

REVISIONS:-

'A'-7/09/2026-DIMENSIONS ADDED

CLIENT:-

MR T. WILLIAMS

ADDRESS:-

65 LONGCROFT ROAD

DEVIZES

SN10 3AX

PROPOSED

NEW DWELLING

SCALE:- 1 To 100

DATE:- JUNE 2026

DRAWING N°3A