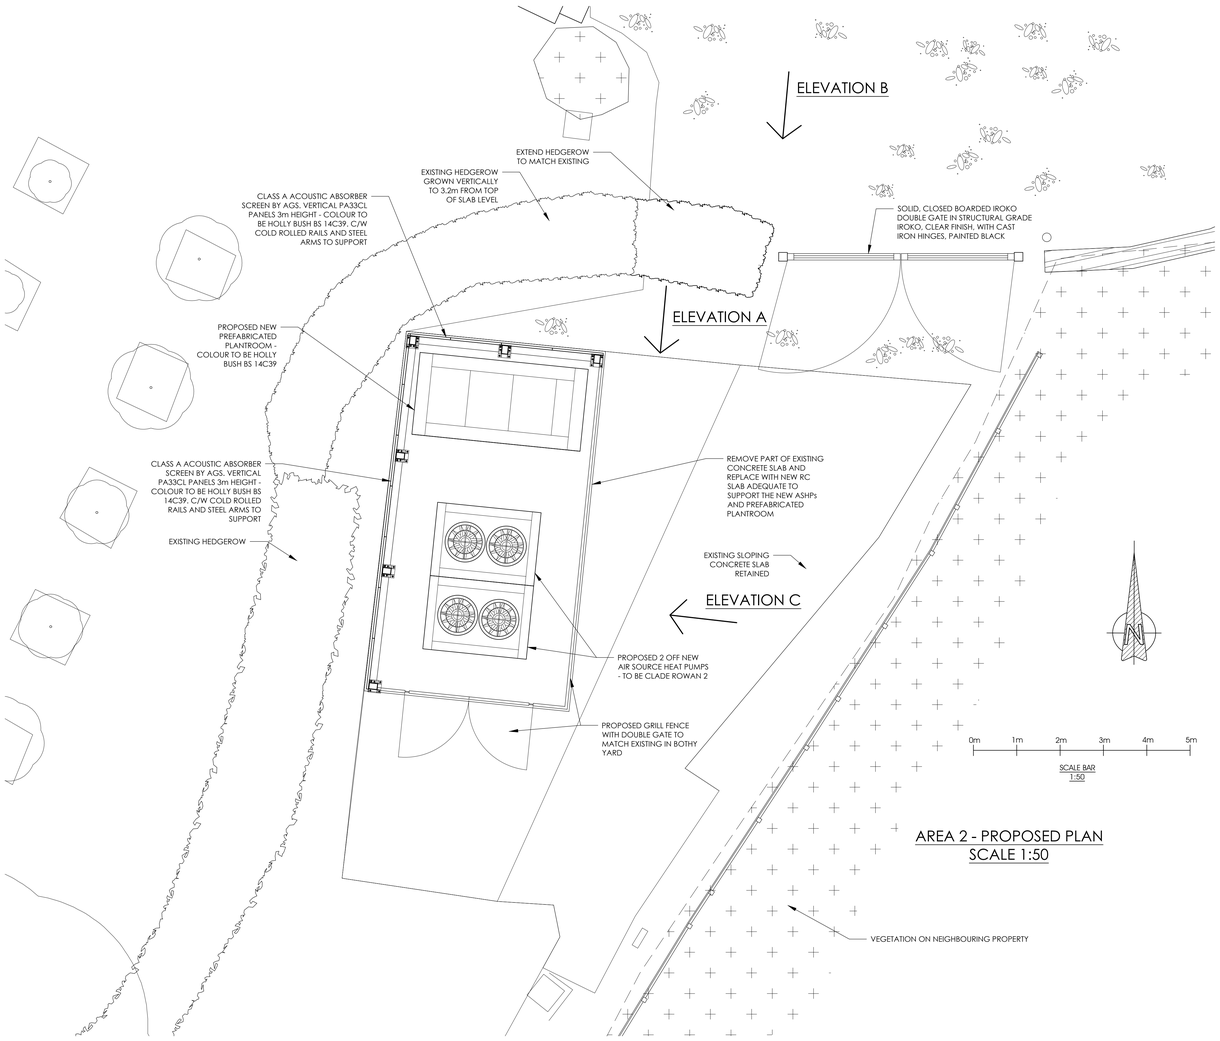

AREA 2 - PROPOSED PLAN
SCALE 1:50

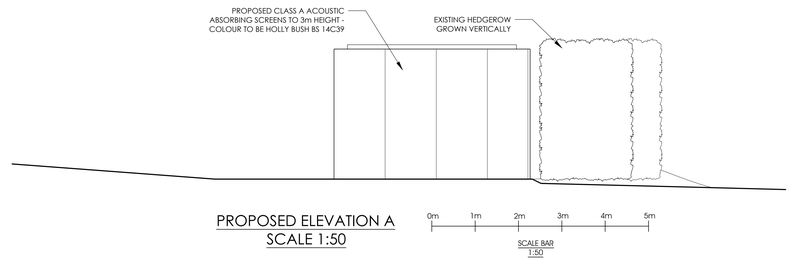

PROPOSED ELEVATION A
SCALE 1:50

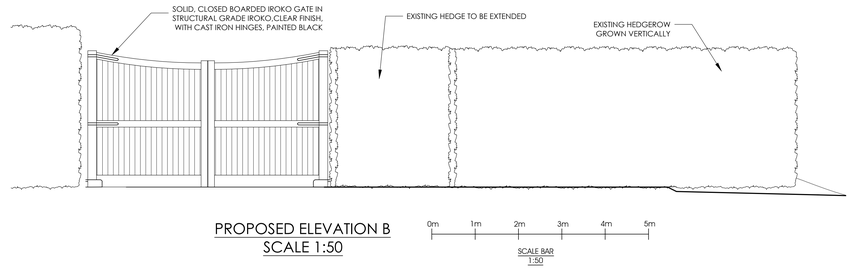

PROPOSED ELEVATION B
SCALE 1:50

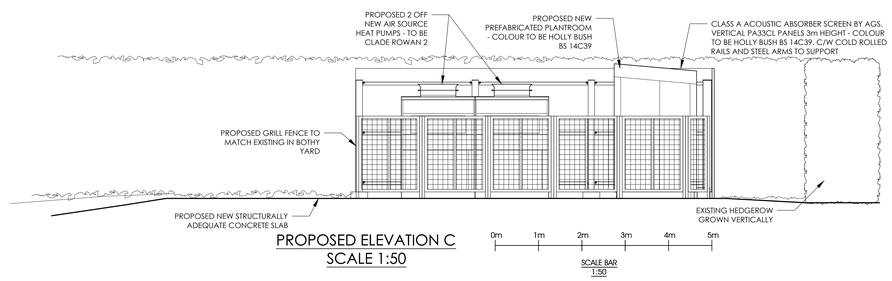

PROPOSED ELEVATION C
SCALE 1:50

mark lovell
DESIGN ENGINEERS
6 HIGH STREET, DEVIZES, WILTSHIRE, SN10 1AT
TEL: 01380 724 213
WEB: www.mlde.co.uk

client: WHATLEY MANOR

project: HOTEL AND SPA ASHP

job no./drg. no.: 1957.21-ASHP-PR-003

drg. title: AREA 2 - PROPOSED PLAN AND ELEVATIONS FOR SYSTEM 2 - COMPOSTING YARD

scale: AS SHOWN @ A0

drawn by: DM

date: JULY 2026

checked: ML

approved: ML

notes: ISSUED FOR PLANNING AND LBC

REV P1 - 31/07/2026 - PRELIMINARY ISSUE FOR COMMENT	P1
REV P2 - 06/08/2026 - PRELIMINARY ISSUE FOR COMMENT	P2
REV P3 - 24/08/2026 - PRELIMINARY ISSUE FOR COMMENT	P3
PL - 27/08/2026 - FOR PLANNING AND LBC	PL