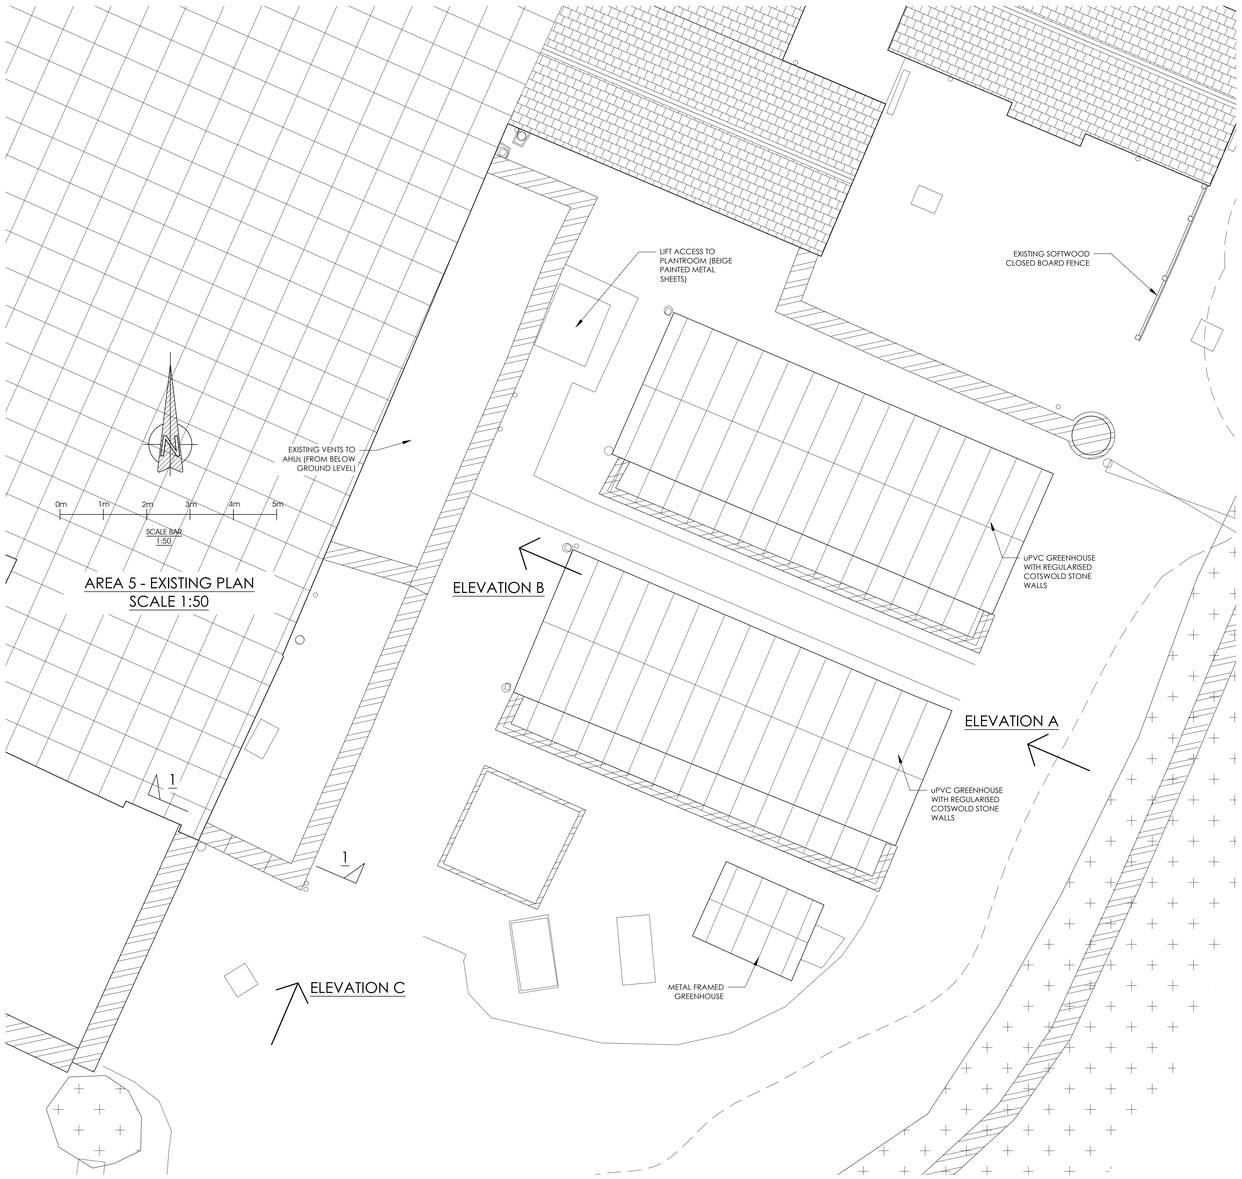

AREA 5 - EXISTING PLAN
SCALE 1:50

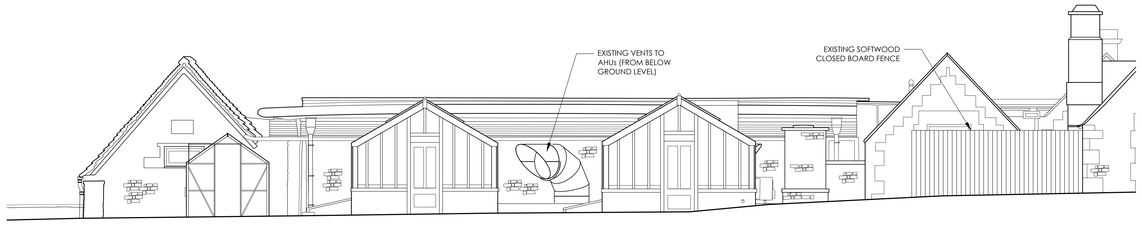

EXISTING ELEVATION A
SCALE 1:50

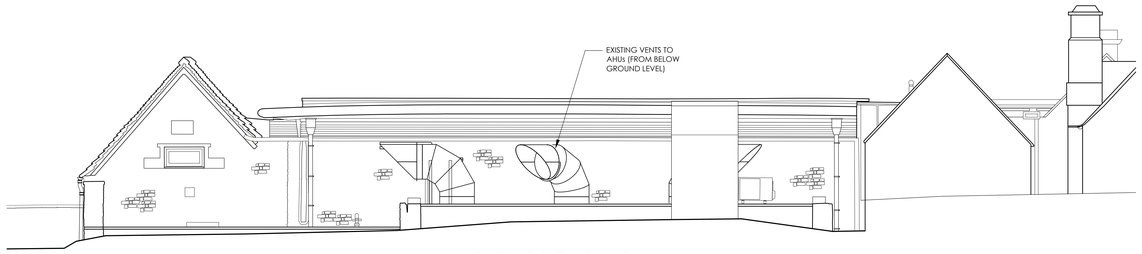

EXISTING ELEVATION B
SCALE 1:50

EXISTING ELEVATION C
SCALE 1:50

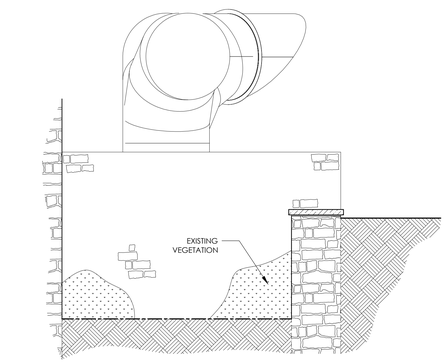

0m 1m
SCALE BAR 1:20

EXISTING SECTION 1-1
SCALE 1:20

mark lovell DESIGN ENGINEERS 4 HIGH STREET, DEVIZES, WILTSHIRE, SN10 1AT TEL: 01380 724 215 WEB: www.mlde.co.uk	client: WHATLEY MANOR	project: HOTEL AND SPA ASHP job no./drg. no.: 1957.21-ASHP-EX-007	drg. title: AREA 5 - EXISTING PLAN AND ELEVATIONS FOR SYSTEM 5 - GREENHOUSE YARD	scale: AS SHOWN @ A0 drawn by: JW date: AUGUST 2026	checked: ML approved: ML	notes: ISSUED FOR PLANNING AND LBC

REV P1 - 10/08/2026 - PRELIMINARY ISSUE FOR COMMENT P1
PL - 27/08/2026 - FOR PLANNING AND LBC PL
PL1 - 28/08/2026 - FOR PLANNING AND LBC PL1