


Location Plan

Site Address: 184, Melksham Lane, Broughton Gifford, SN12 8LN

Date Produced: 09-Sep-2026

Scale: 1:1250 @A4

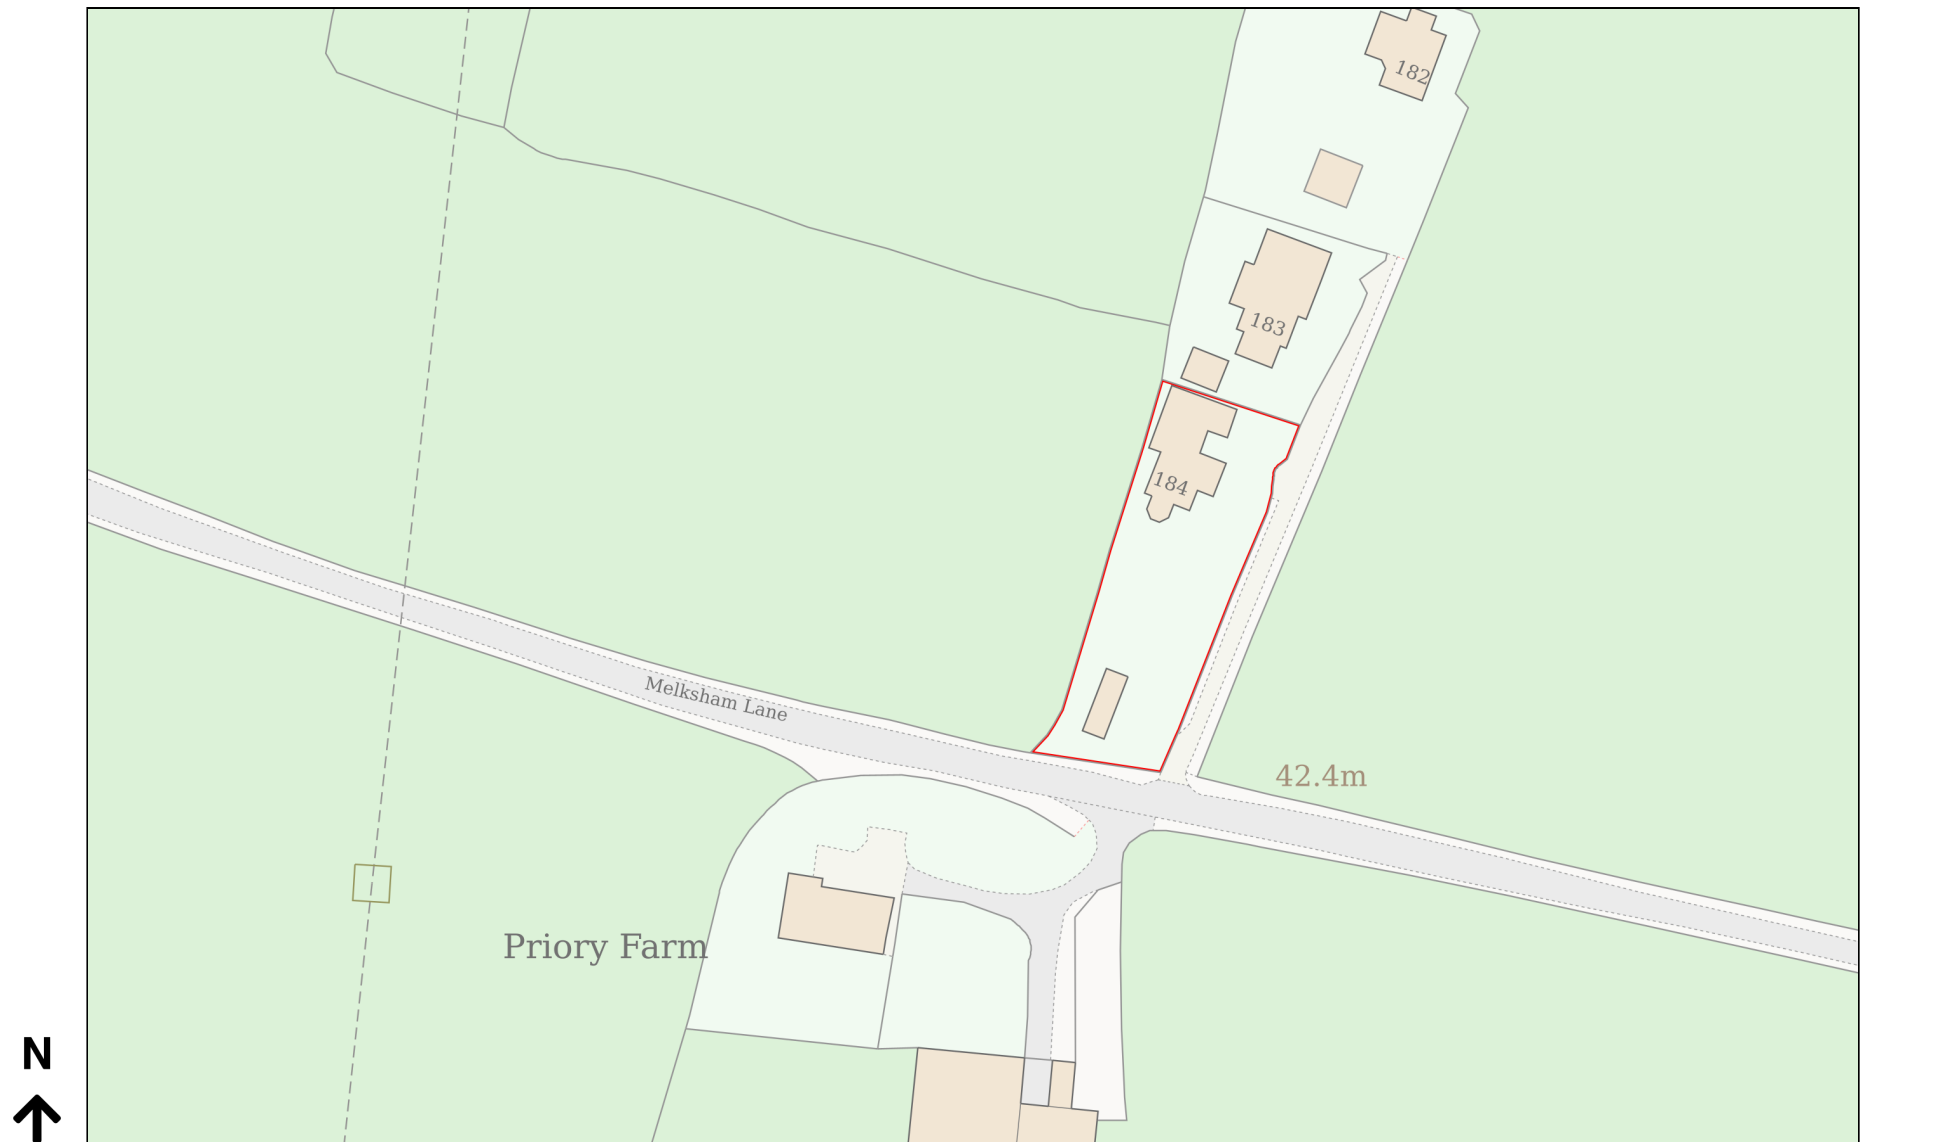

Planning Portal Reference: PP-15211997v1

0 50
Metres