


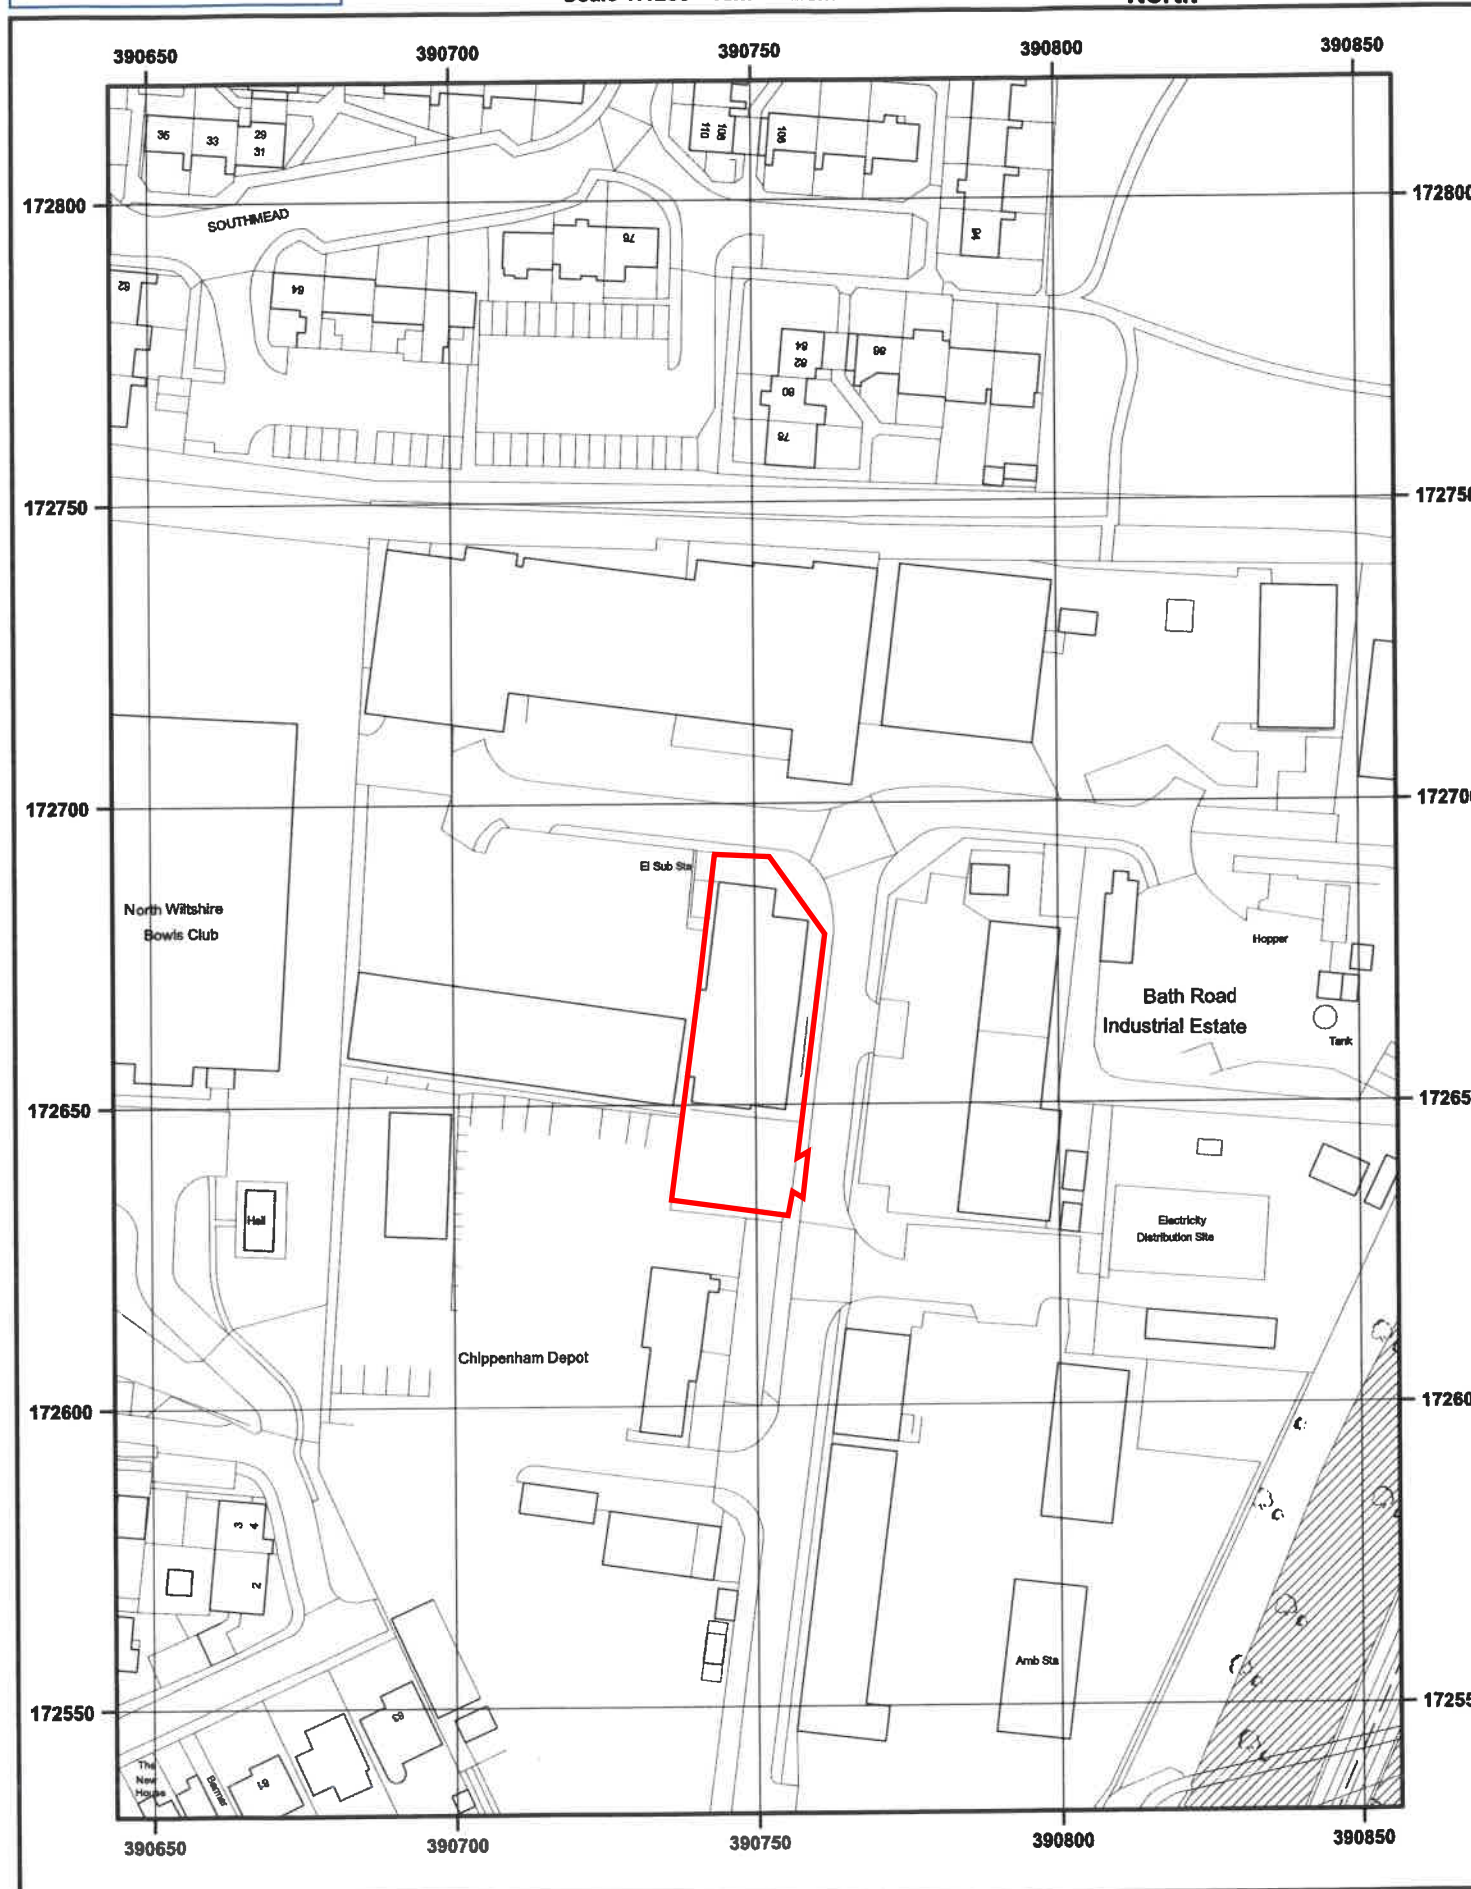

© Crown copyright and database rights 2025 OS AC0000848283. Public rights of way shown on this map have been taken from Local Authority definitive maps. The representation on this map of any other road, track or path is no evidence of the existence of a right of way.

ALL BOXED BATH ROAD INDUSTRIAL ESTATE CHIPPENHAM WILTSHIRE SN14 0AB
Supplied by: www.ukmapcentre.com Product Info: www.ukmapcentre.com/location-plans-1250-scale
Serial No: 310452
Centre Coordinates: 390750, 172676
Production Date: 21/05/2025



Willis & Co.

Chartered Town Planners
30 The Causeway, Chippenham, Wiltshire, SN15 3DB.
Telephone: 01249 444975 Facsimile: 01249 655556
Email: Willisplan@aol.com

Client; All Boxed Ltd.
Title; Bath Road Industrial Estate, Bath Road, Chippenham, Wiltshire SN14 0AB
Location Plan.

Scale; 1:1250@A3 Date; May 2025 Drawing no; AB-JH-01

This drawing is copyright and may not be reproduced, in whole or part, without the express consent of Willis & Co.
Reproduced from the Ordnance Survey map with the permission of the Controller of Her Majesty's Stationery
Office, Licence Number AL 51041A0001