


Manor Court_SN9 5DW

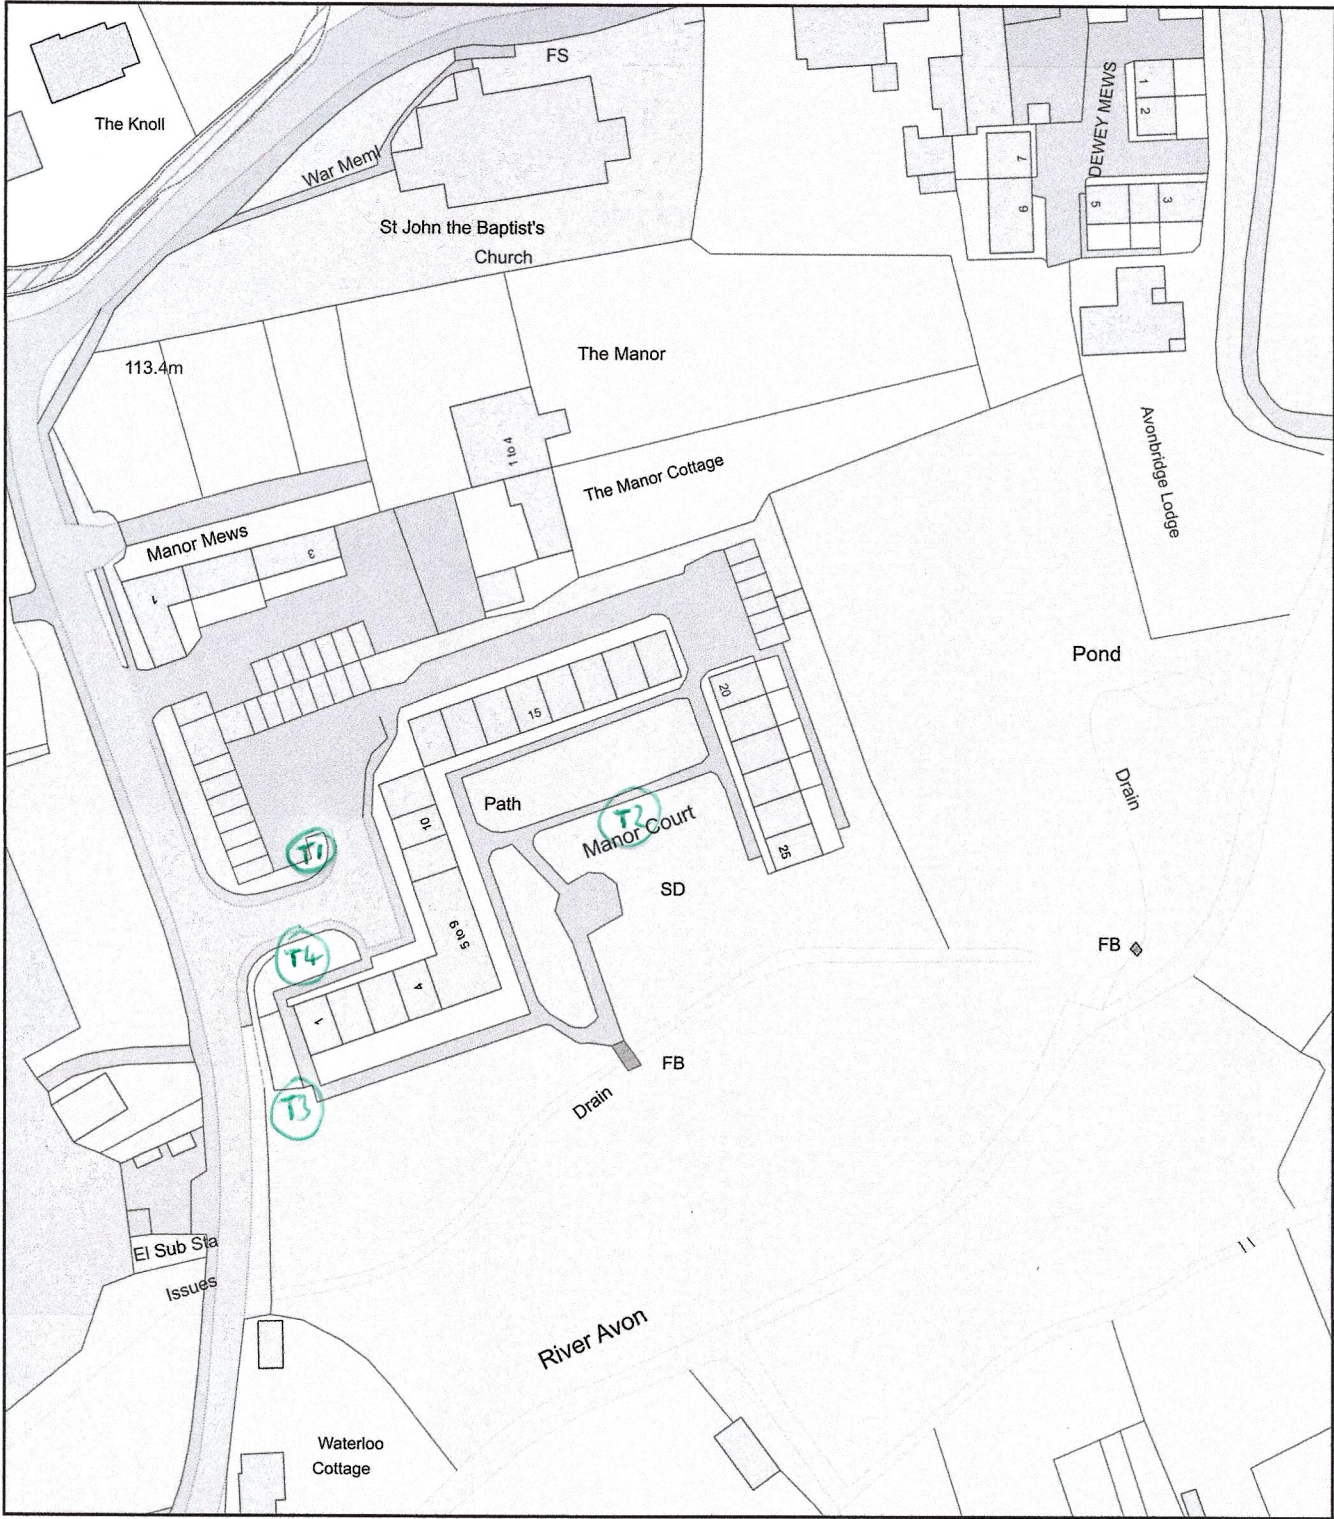

Plan Produced for: Green Farm Tree Care
Date Produced: 02 Sep 2026
Plan Reference Number: TQRQM26245145735363
Scale: 1:1250 @ A4