


1

Existing Spine Wall - Elevation to South


Scale 1:200 @ A1, 1:400 @ A3

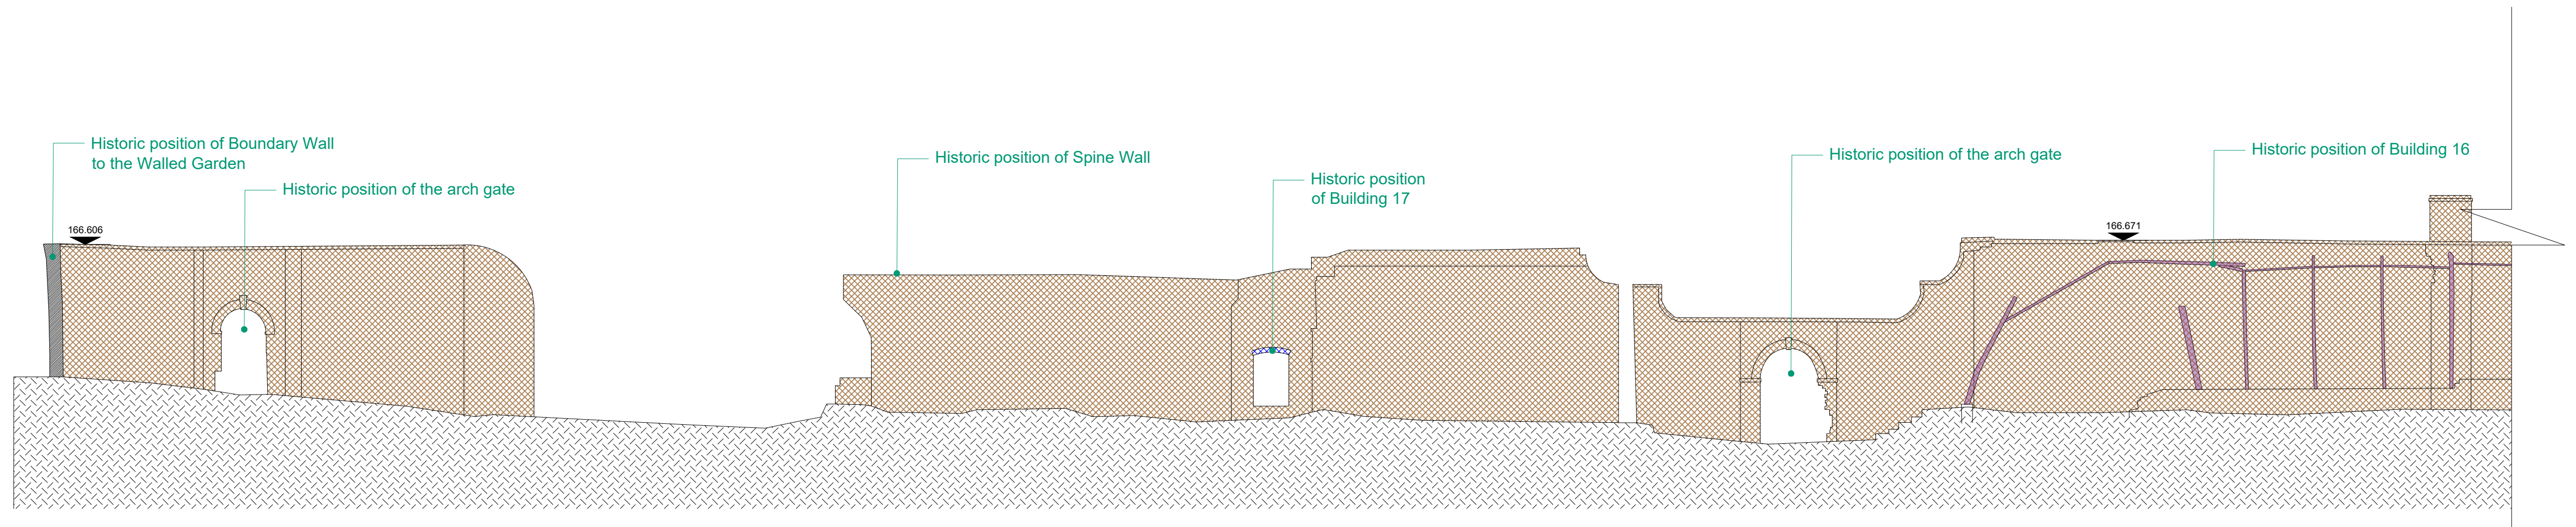

2

Existing Spine Wall - First half of Elevation to South

Scale 1:100 @ A1; 1:200 @ A3

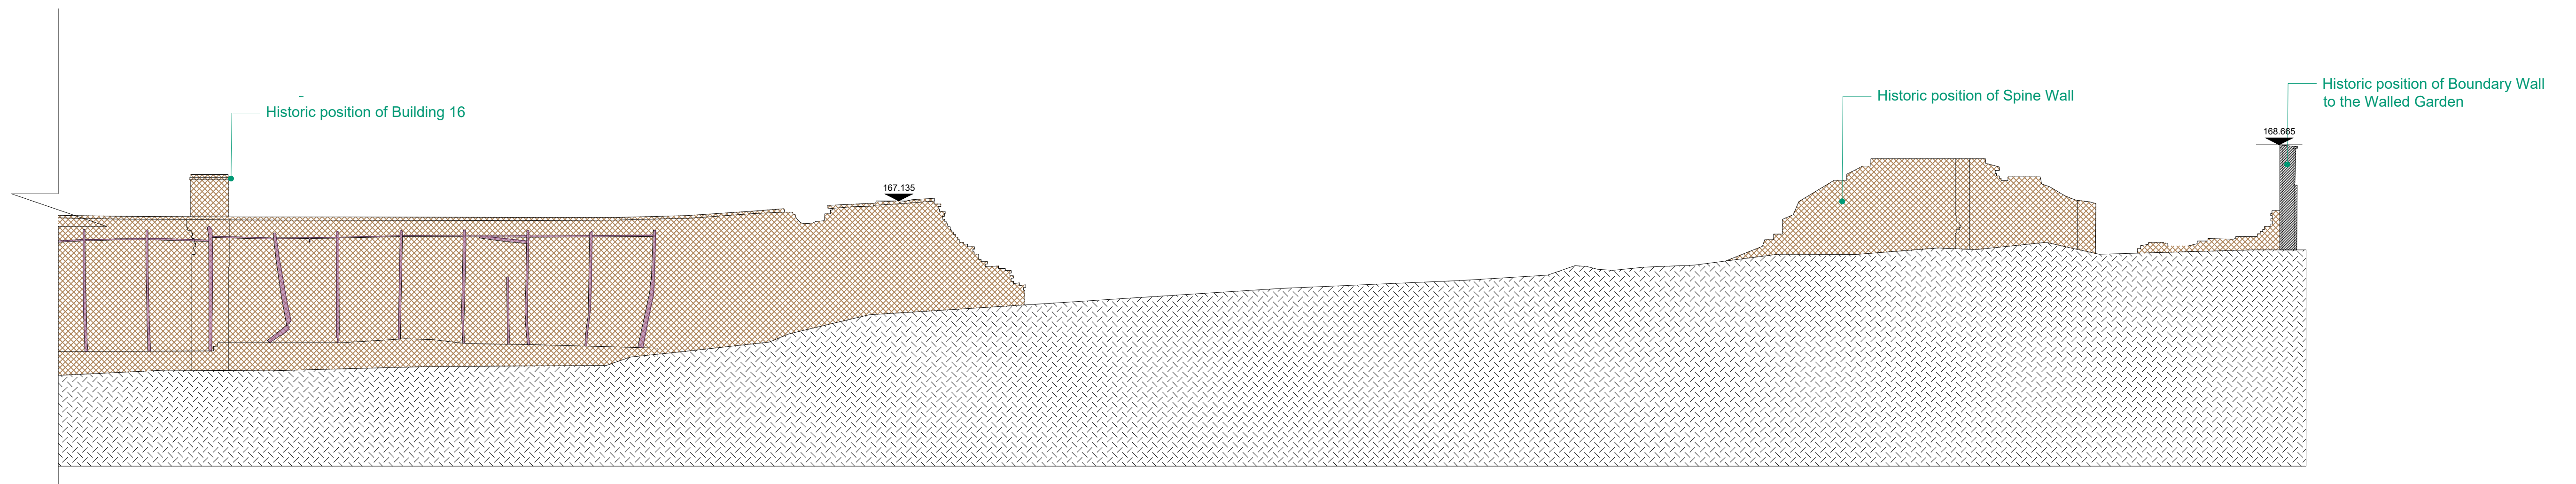

3

Existing Spine Wall - Second half of Elevation to South



Scale 1:100 @ A1; 1:200 @ A3

No. Notes

1. Dimensions to be verified on site. Only figured dimensions to be used and any discrepancies in dimensions are to be reported to the architect. No dimensions are to be scaled from printed drawings. Any areas indicated on this drawing are for guidance only. No responsibility is taken for their accuracy.
2. There is a risk of injury or death in construction if the works are not properly planned and supervised. The contractor must not undertake any element of the work without first having carried out the necessary risk assessments and prepared detailed method statements.

LEGEND:

- Walled Garden
- Historic position of Spine Wall
- External Details
Subject to separate application

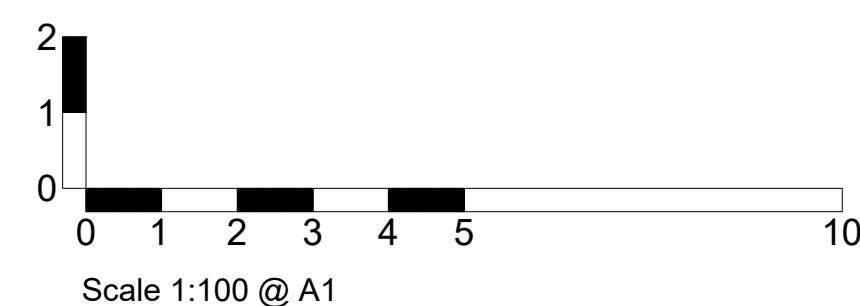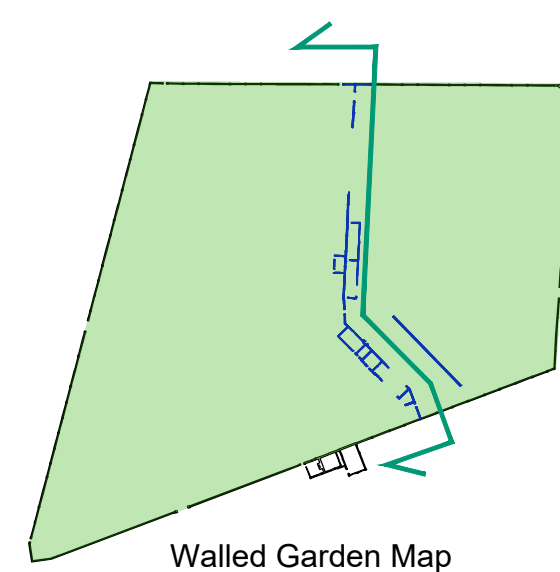

B Planning Issue: Notes amended as comments
A Issue
Initial Release - WIP
no. revision.

19/03/26
17/02/26
14/01/26
date.
3122
scale AS NOTED
job number
drawn by EC
checked by BG
size A1
drawing number 021
date 18/03/26
approved by BG
revision B

Job: TH - Walled Garden Landscaping

Title: Existing Spine Wall - Elevation To South

Type: SPINE WALL

Status: Planning Application

BLDA ARCHITECTS

RIBA Chartered Practice
211 Design Centre East
Chelsea Harbour
London, SW10 0XF
mail@blda.co.uk
www.blda.co.uk
t +44 (0) 20 7838 5555