




Willis & Co.
Chartered Town Planners
30 The Causeway, Chippenham, Wiltshire, SN15 3DB.
Telephone: 01249 444975 Facsimile: 01249 655556
Email: Willisplan@aol.com


Client; All Boxed Ltd.
Title; Bath Road Industrial Estate, Bath Road, Chippenham, Wiltshire SN14 0AB
Elevations - as existing.

Scale; 1:200@ A3 **Date;** August 2026 **Drawing no;** AB-JH-04


This drawing is copyright and may not be reproduced, in whole or part, without the express consent of Willis & Co.
Reproduced from the Ordnance Survey map with the permission of the Controller of Her Majesty's Stationary
Office, Licence Number AL51841A0001

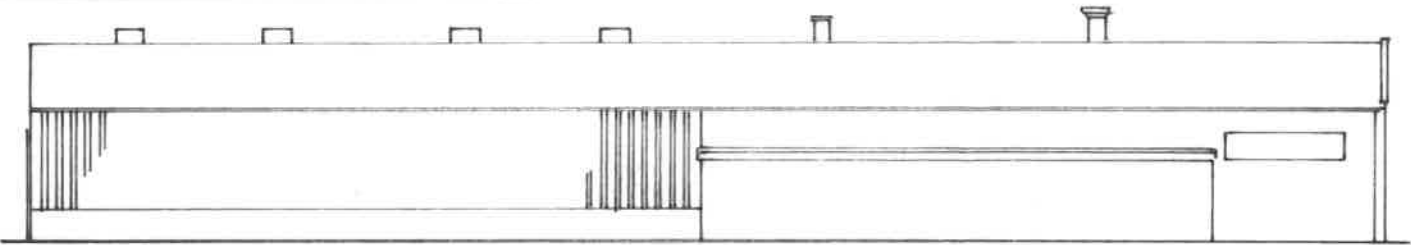

West.

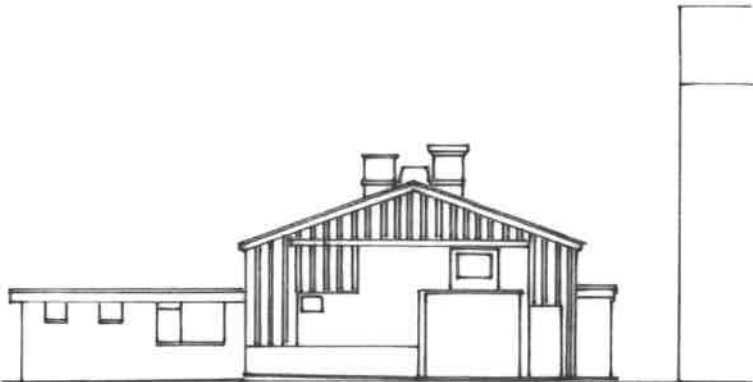

North.

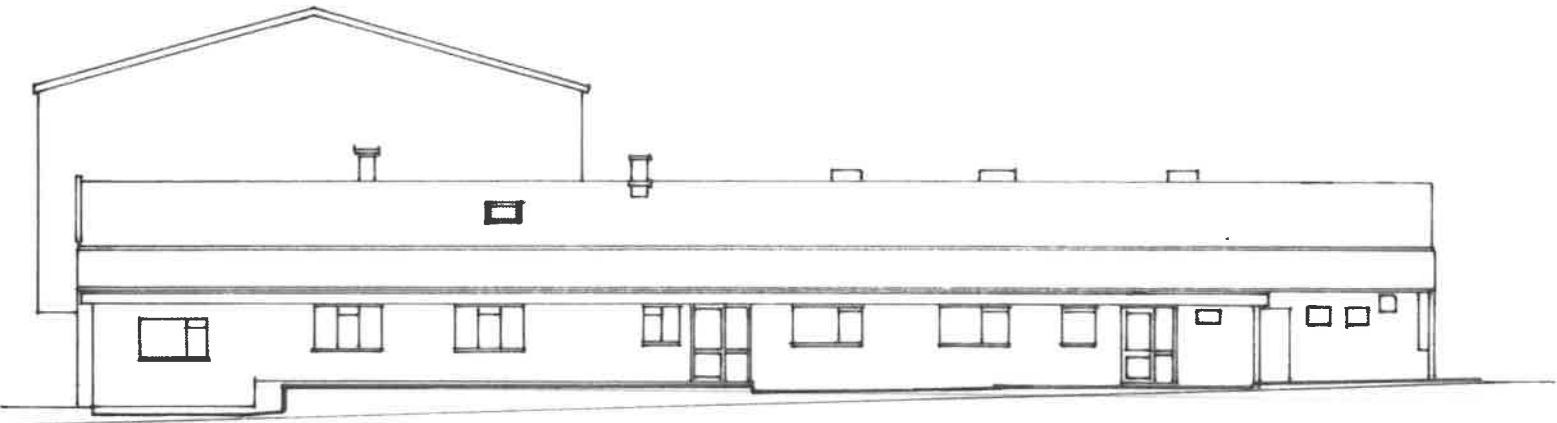

East.



South.

Elevations
Existing
1:200 A3