

1

Proposed Spine Wall - Elevation to North



Scale 1:200 @ A1, 1:400 @ A3

No. Notes

1. Dimensions to be verified on site. Only figured dimensions to be used and any discrepancies in dimensions are to be reported to the architect. No dimensions are to be scaled from printed drawings. Any areas indicated on this drawing are for guidance only. No responsibility is taken for their accuracy.
2. There is a risk of injury or death in construction if the works are not properly planned and supervised. The contractor must not undertake any element of the work without first having carried out the necessary risk assessments and prepared detailed method statements.

LEGEND:

- Walled Garden
- Existing Spine Wall
- External Details
Subject to separate application
- Proposed Spine Wall

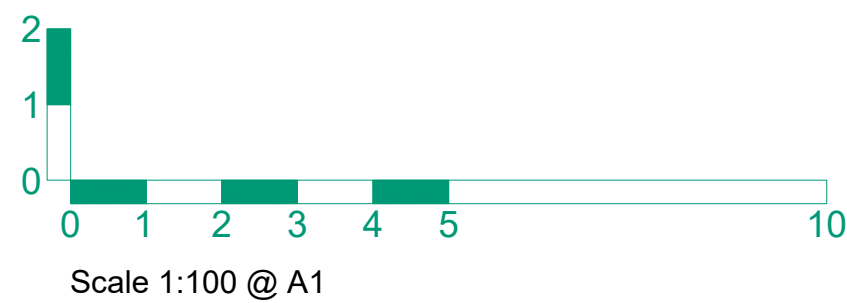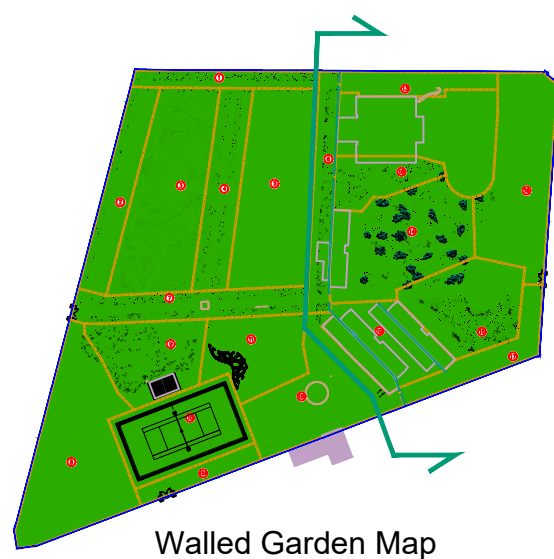

E	Landscape levels amended and coordinated	28/8/26
D	Opening 3 enlarged to provide access for maintenance services / Flue dome roof light omitted	18/08/26
C	Opening 01 updated as existing. Opening 02 details updated as Opening 01.	19/05/26
B	Planning Application Issue	01/05/26
A	Pre-application meeting	17/02/26
A	Initial Release - WIP	14/01/26
no.	revision.	date.

Job: TH - Walled Garden Landscaping
Title: Proposed Spine Wall - Elevation To North

Type: SPINE WALL
Status: Planning Application

drawn by	EC	checked by	JB	approved by	JB
scale	AS NOTED	size	A1	date	28/08/26
job number	3122	drawing number	220.1	revision	E

BLDA ARCHITECTS

RIBA Chartered Practice
211 Design Centre East
Chelsea Harbour
London, SW10 0XF
mail@blda.co.uk
www.blda.co.uk
t +44 (0) 20 7838 5555