




Willis & Co.


Chartered Town Planners
30 The Causeway, Chippenham, Wiltshire, SN15 3DB.
Telephone: 01249 444975 Facsimile: 01249 655556
Email: Willisplan@aol.com

Client; All Boxed Ltd.
Title; Bath Road Industrial Estate, Bath Road, Chippenham, Wiltshire SN14 0AB
Elevations - as proposed.


Scale; 1:200@ A3 Date; August 2026 Drawing no; AB-JH-07
This drawing is copyright and may not be reproduced, in whole or part, without the express consent of Willis & Co.
Reproduced from the Ordnance Survey map with the permission of the Controller of Her Majesty's Stationery
Office, Licence Number AL 51841A/0001

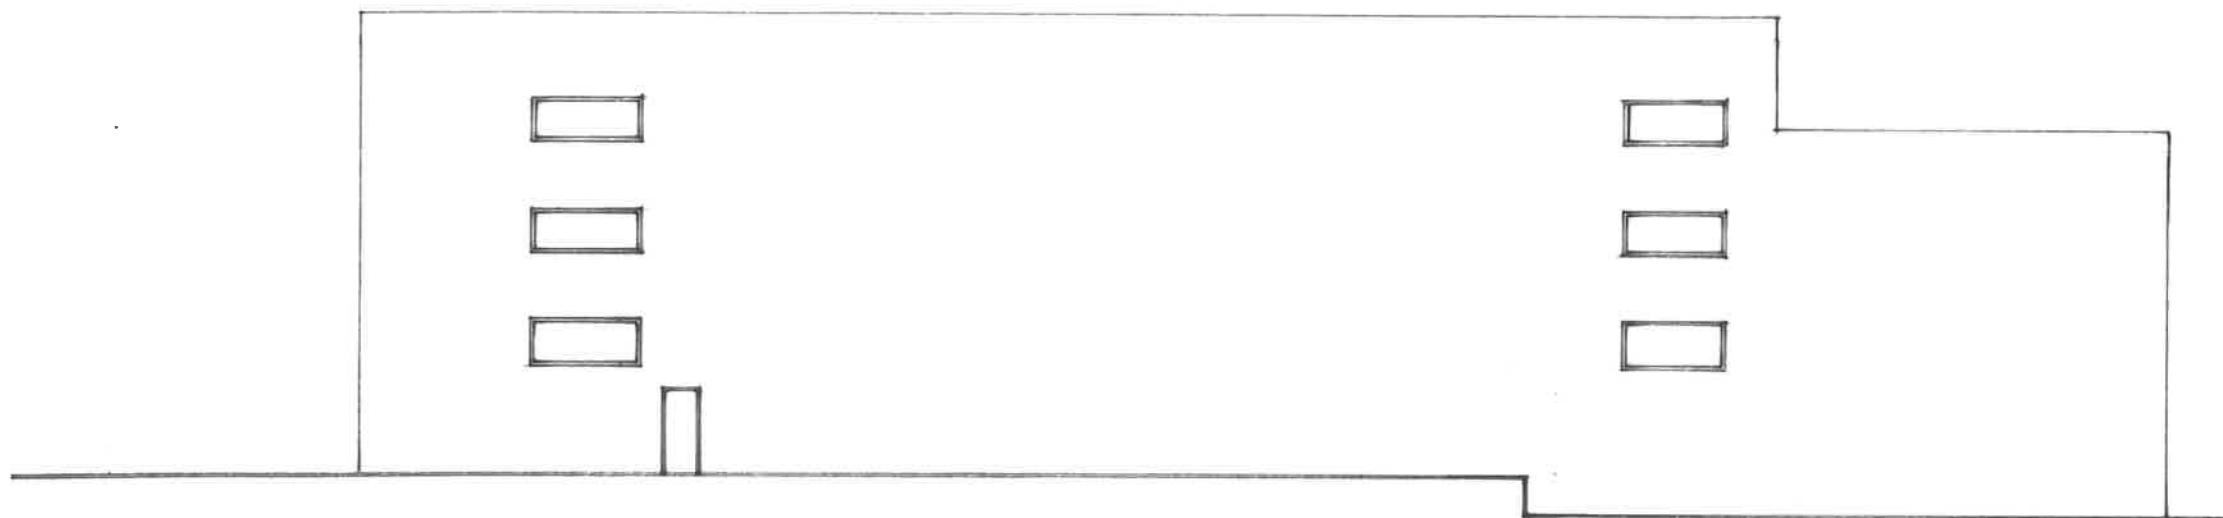


West.

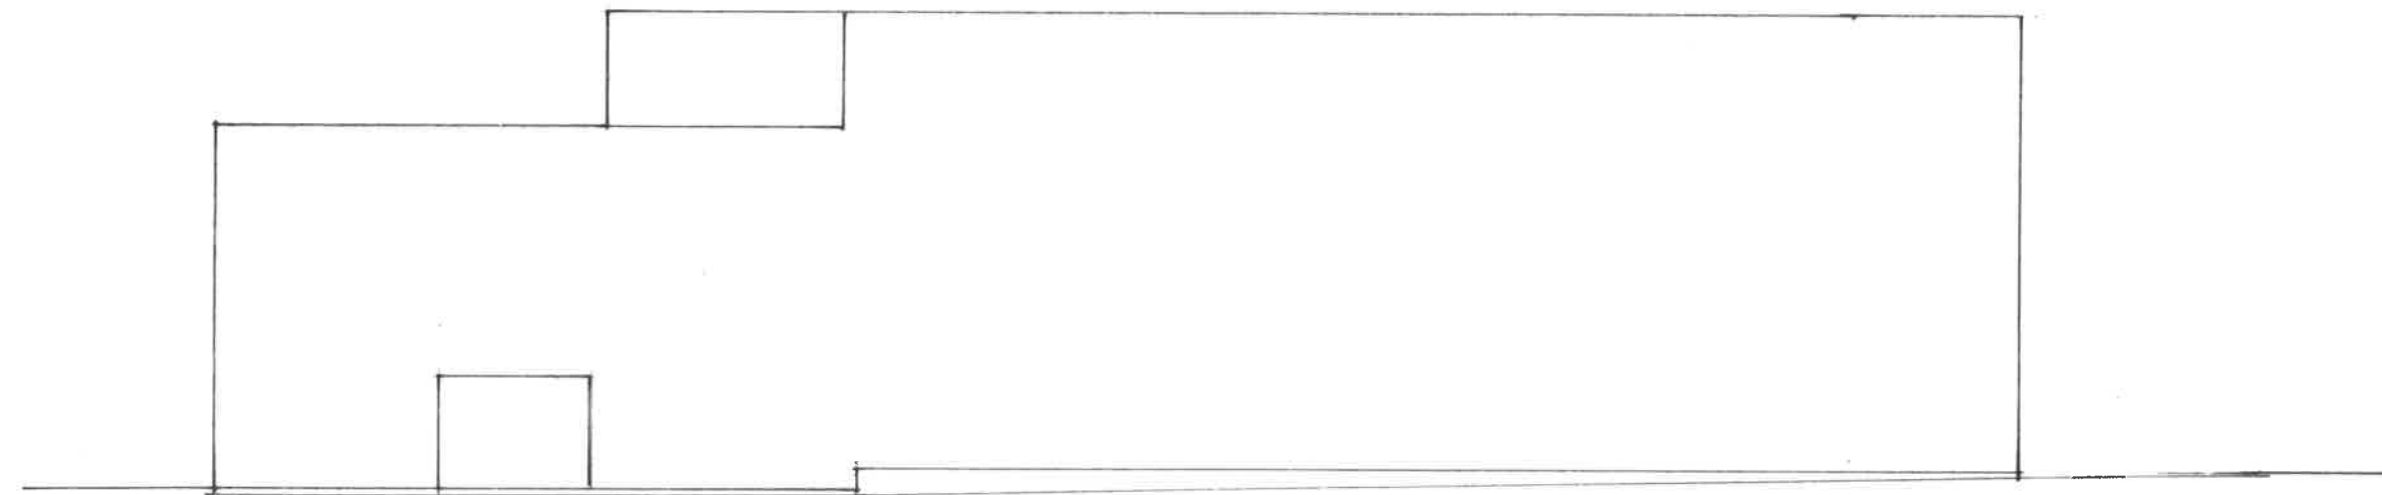

East.

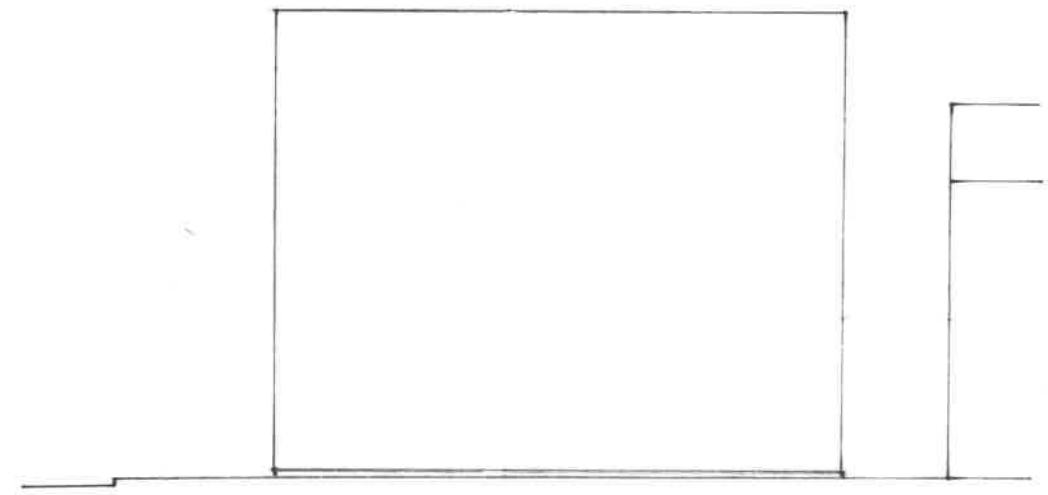

North

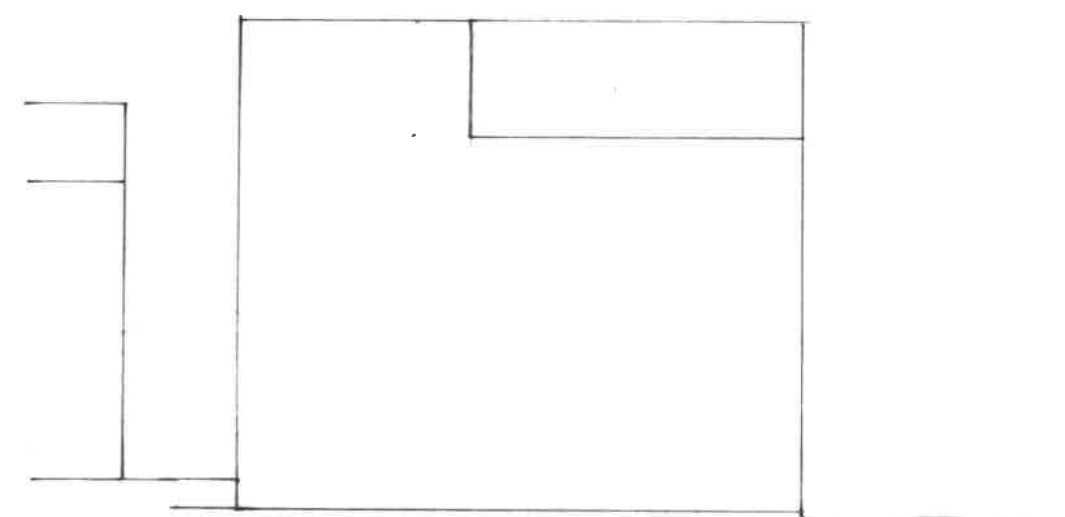

South.

Elevations
Proposed
1:200 A3