**MBP** **Consulting Engineers**

88 Kingsway, London, WC2B 6AA

**T** 020 7240 1191

**E** london@mbp-uk.com

| Job Title | Job Number | Sheet Number | Revision |
|---|---|---|---|
| Walled Garden Building, Tottenham House and Estate | 10443 | 01 | T 01 |
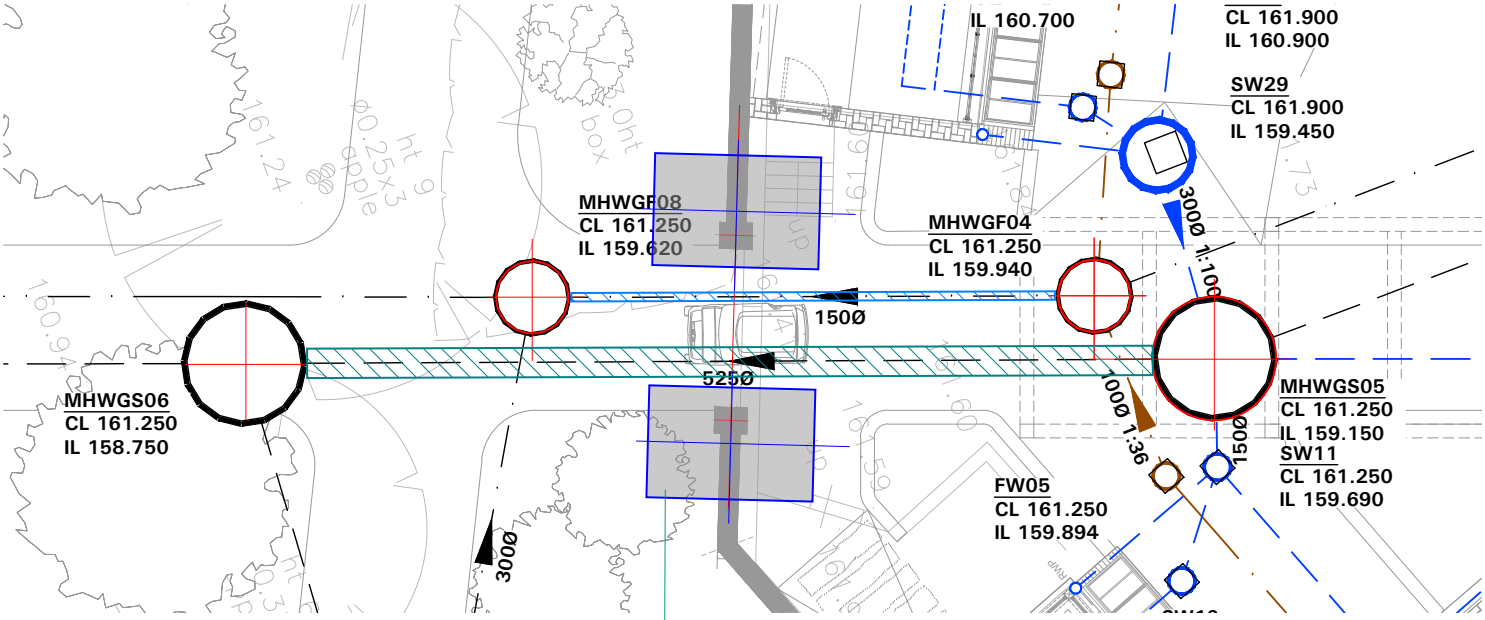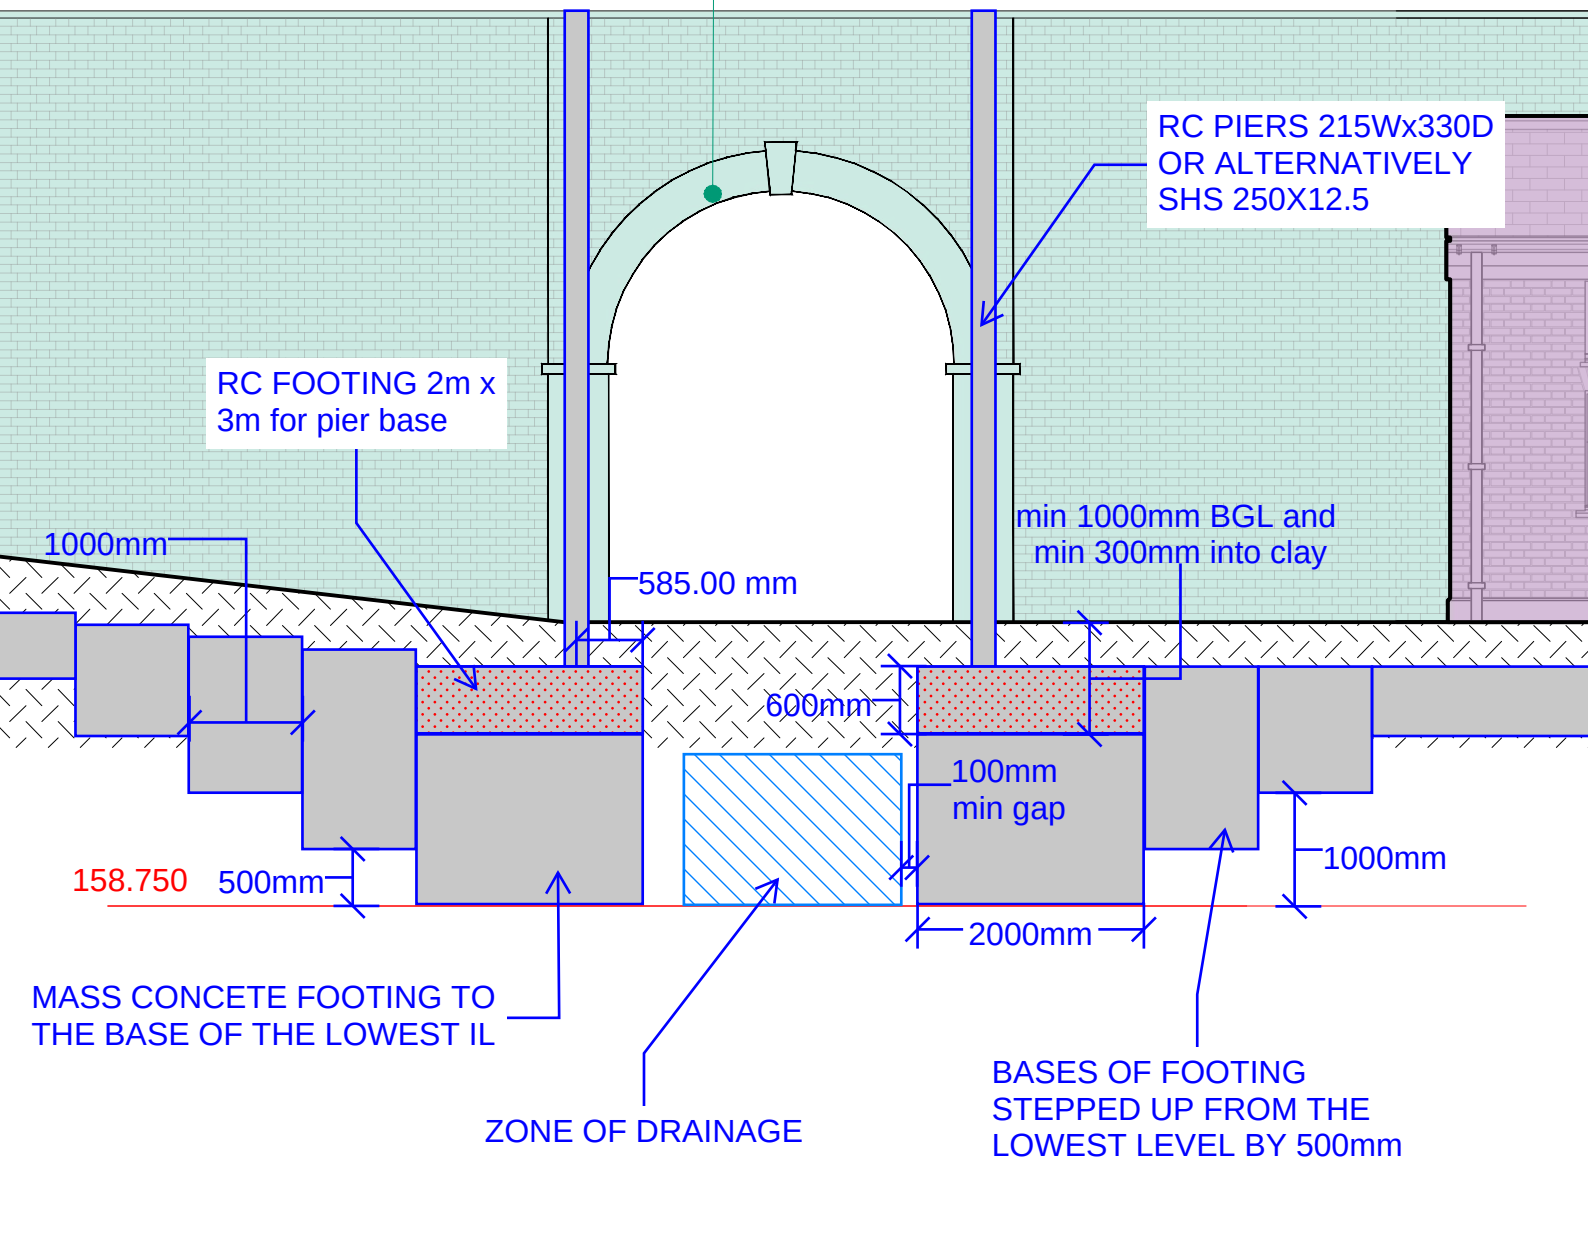
| Calculation/sketch Title | Date | Author | Checked |
|---|---|---|---|
| SPINEWALL ARCHWAY PIERS AND FOOTINGS | 01.04.26 | SN | PT |