
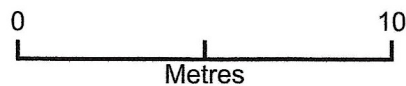


Anvil House_SN10 4QU

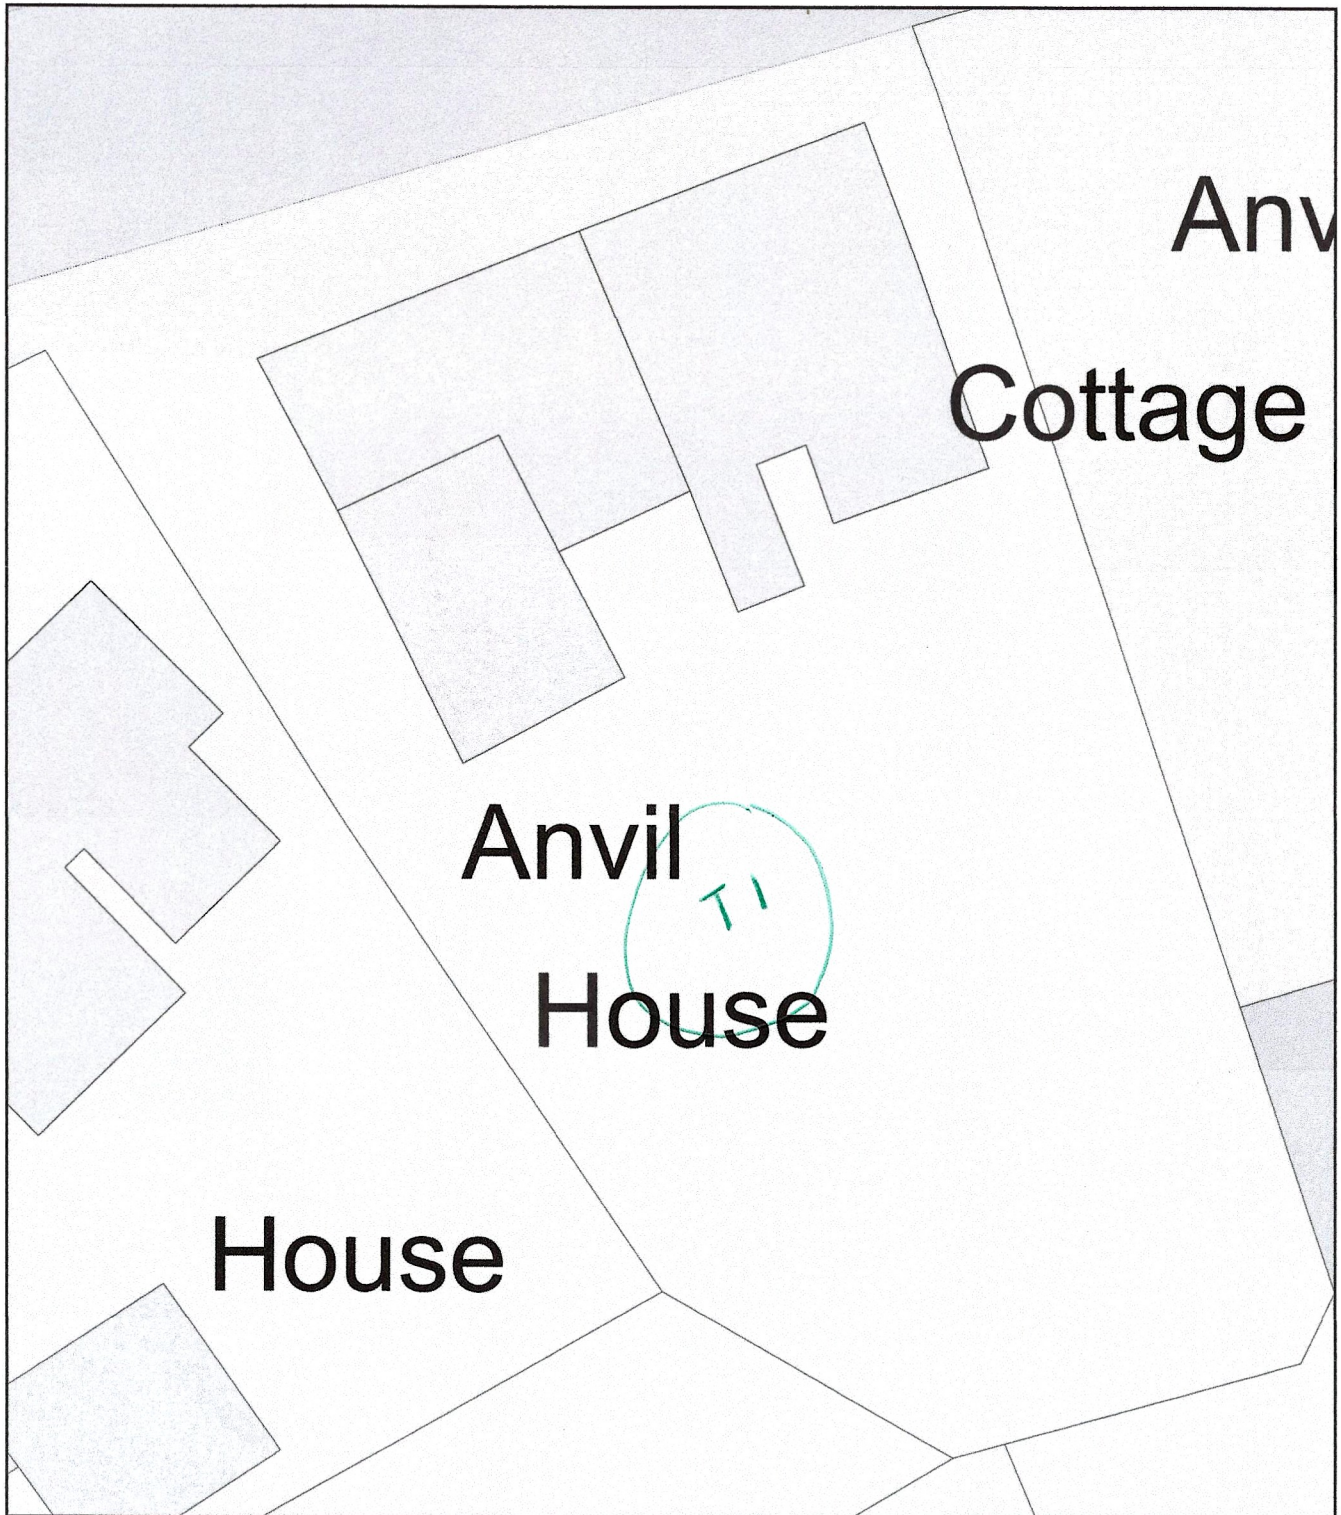

Plan Produced for: Green Farm Tree Care

Date Produced: 02 Sep 2026

Plan Reference Number: TQRQM26245145228084

Scale: 1:200 @ A4