
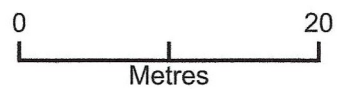


1 Grove Court_SP1 2RH

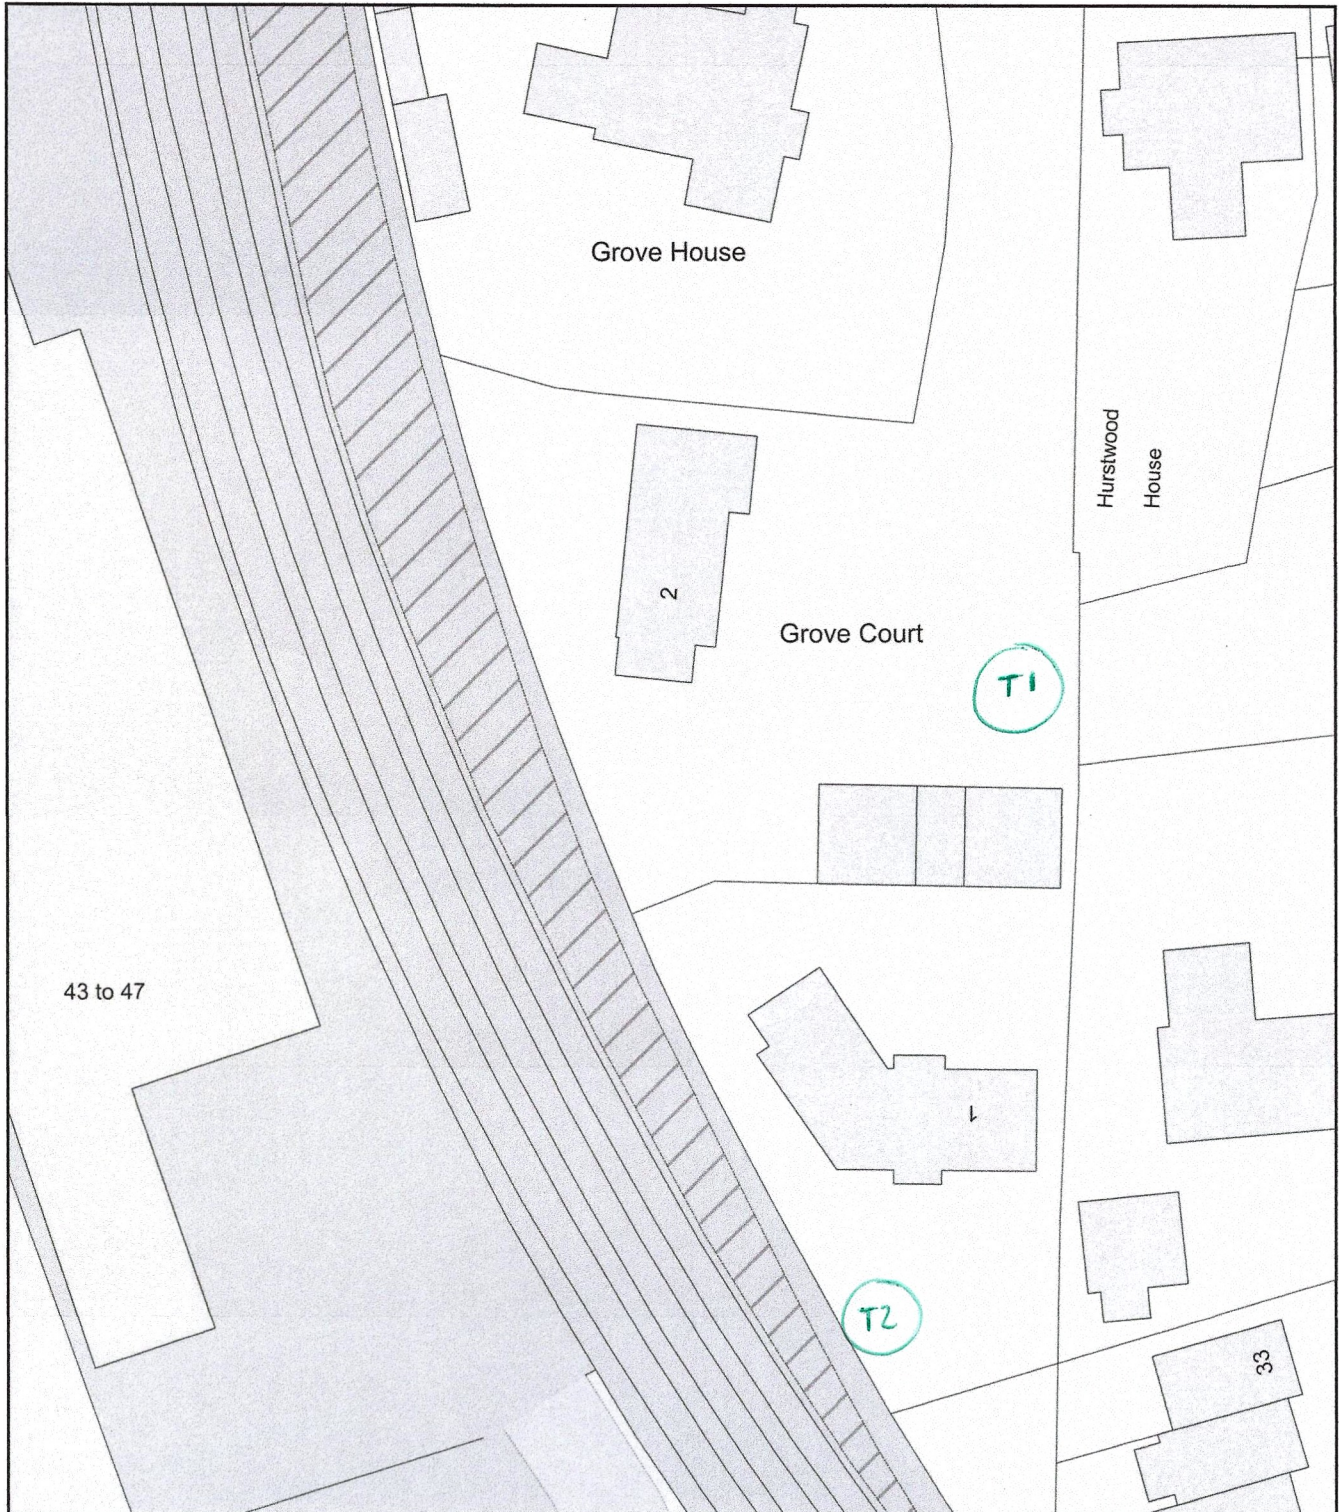

Plan Produced for: Green Farm Tree Care

Date Produced: 02 Sep 2026

Plan Reference Number: TQRQM26245144959343

Scale: 1:500 @ A4