



1 Proposed Spine Wall - Elevation to North

Scale 1:200 @ A1, 1:400 @ A3

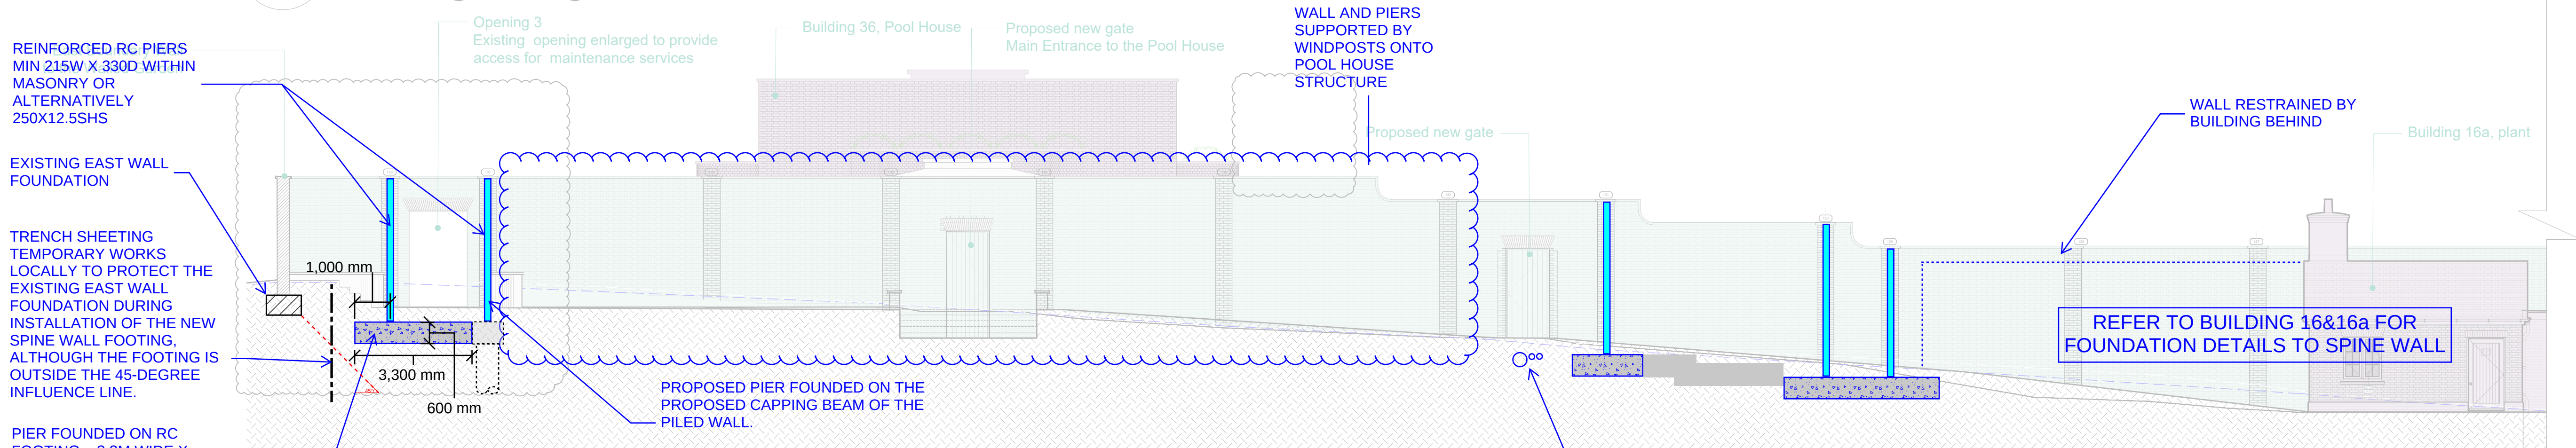

2 Proposed Spine Wall - First half of Elevation to North

Scale 1:100 @ A1; 1:200 @ A3

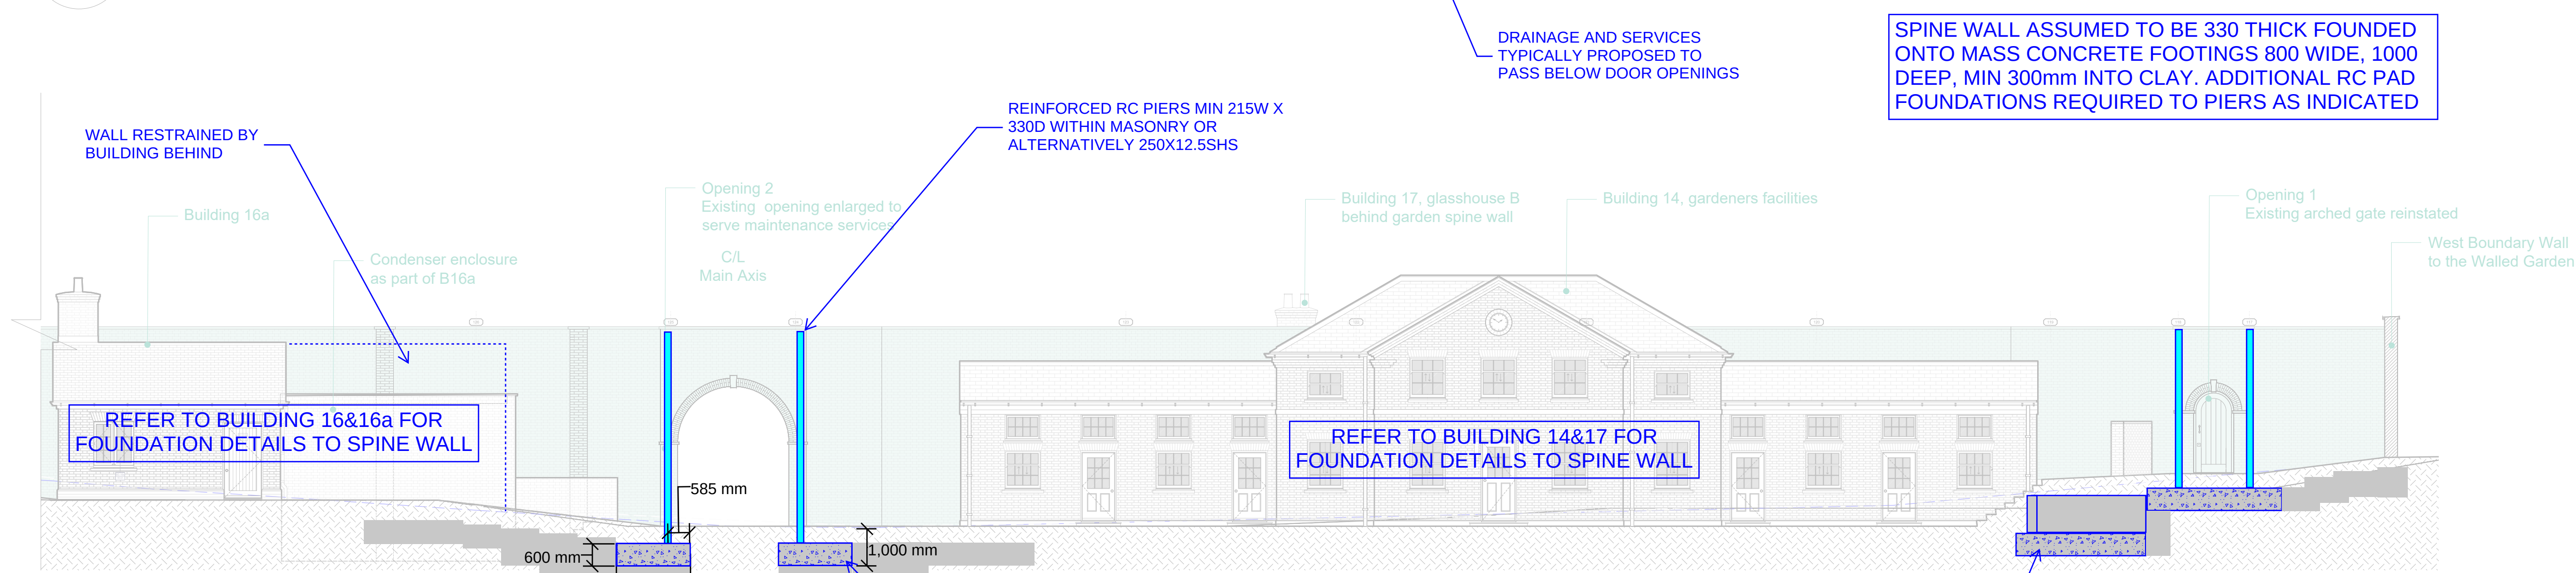

3 Proposed Spine Wall - Second half of Elevation to North

Scale 1:100 @ A1; 1:200 @ A3

REFER TO
'10443-MBP-WG-XX-DR-S-0401-T01-SPINEWALL
ARCHWAY PIERS AND FOOTINGS'
FOR DETAIL

- NOTES:
- THIS DRAWING TO BE READ IN CONJUNCTION WITH ALL RELEVANT ARCHITECTS AND ENGINEERS DRAWINGS AND SPECIFICATIONS.
 - FOR SETTING OUT REFER TO ARCHITECT'S DRAWINGS.
 - ALL DIMENSIONS ARE IN MILLIMETRES (mm) UNLESS NOTED OTHERWISE.
 - DO NOT SCALE FROM THE DRAWING OR THE COMPUTER DIGITAL DATA. ONLY FIGURED DIMENSIONS TO BE USED.

T03	26.08.26	TENDER ISSUE	TK
T02	01.04.26	TENDER ISSUE	SN
T01	06.03.26	TENDER ISSUE	PT
Rev	Date	Description	By

Job
**TOTTENHAM HOUSE
WALLED GARDEN
BUILDINGS**

Drawing Status

TENDER

Title
**SPINE WALL ELEVATION
AND FOUNDATIONS**

Scale NTS Date APR '26 By PT Checked TH

Drawing Number 10443-MBP-WG-XX-DR-S-0301 T03

MBP Consulting Engineers

88 Kingsway

London WC2B 6AA

T 020 7240 1191

E london@mbp-uk.com

W mbp-uk.com