
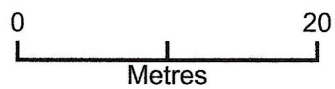


76A High Street_SN8 1HF

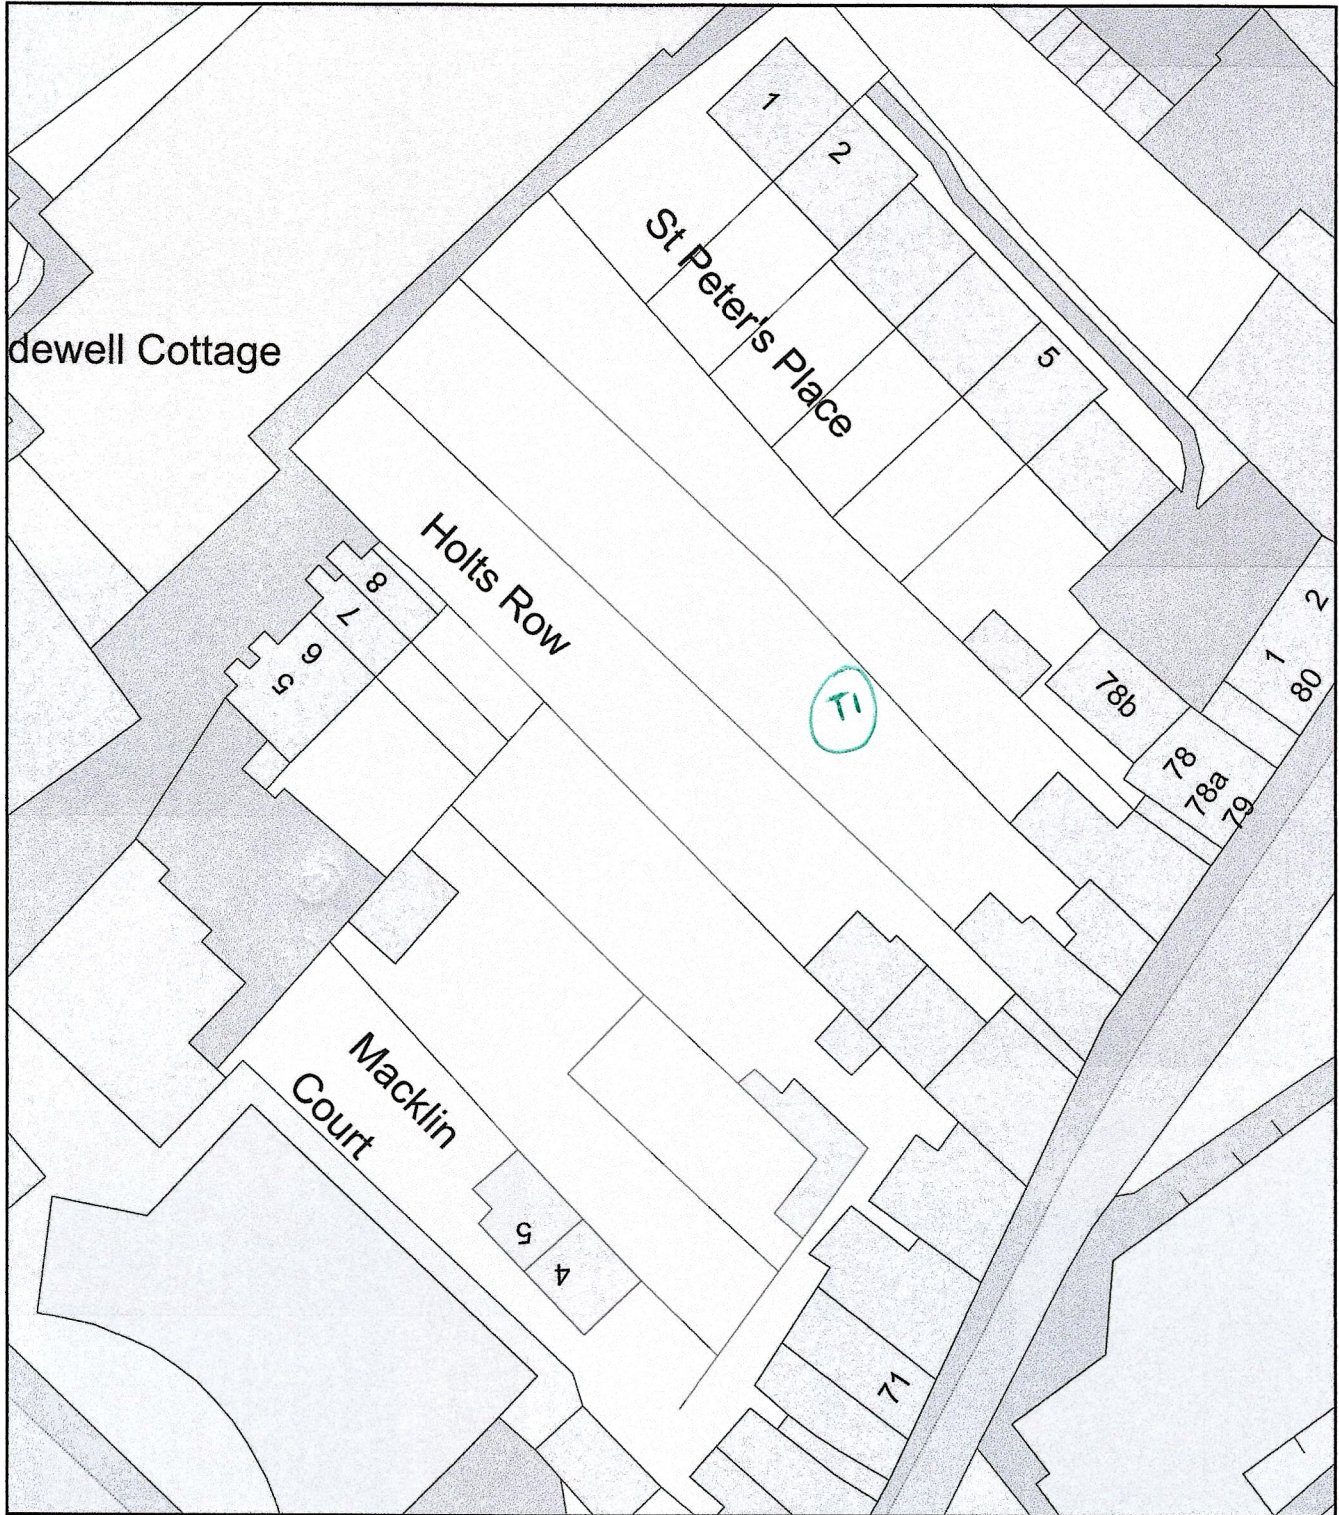

Plan Produced for: Green Farm Tree Care

Date Produced: 02 Sep 2026

Plan Reference Number: TQRQM26245150045587

Scale: 1:500 @ A4